




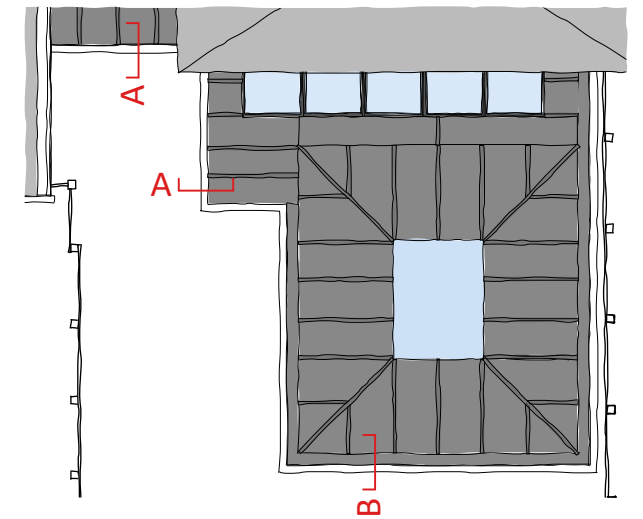

1:100 Proposed roof plan key

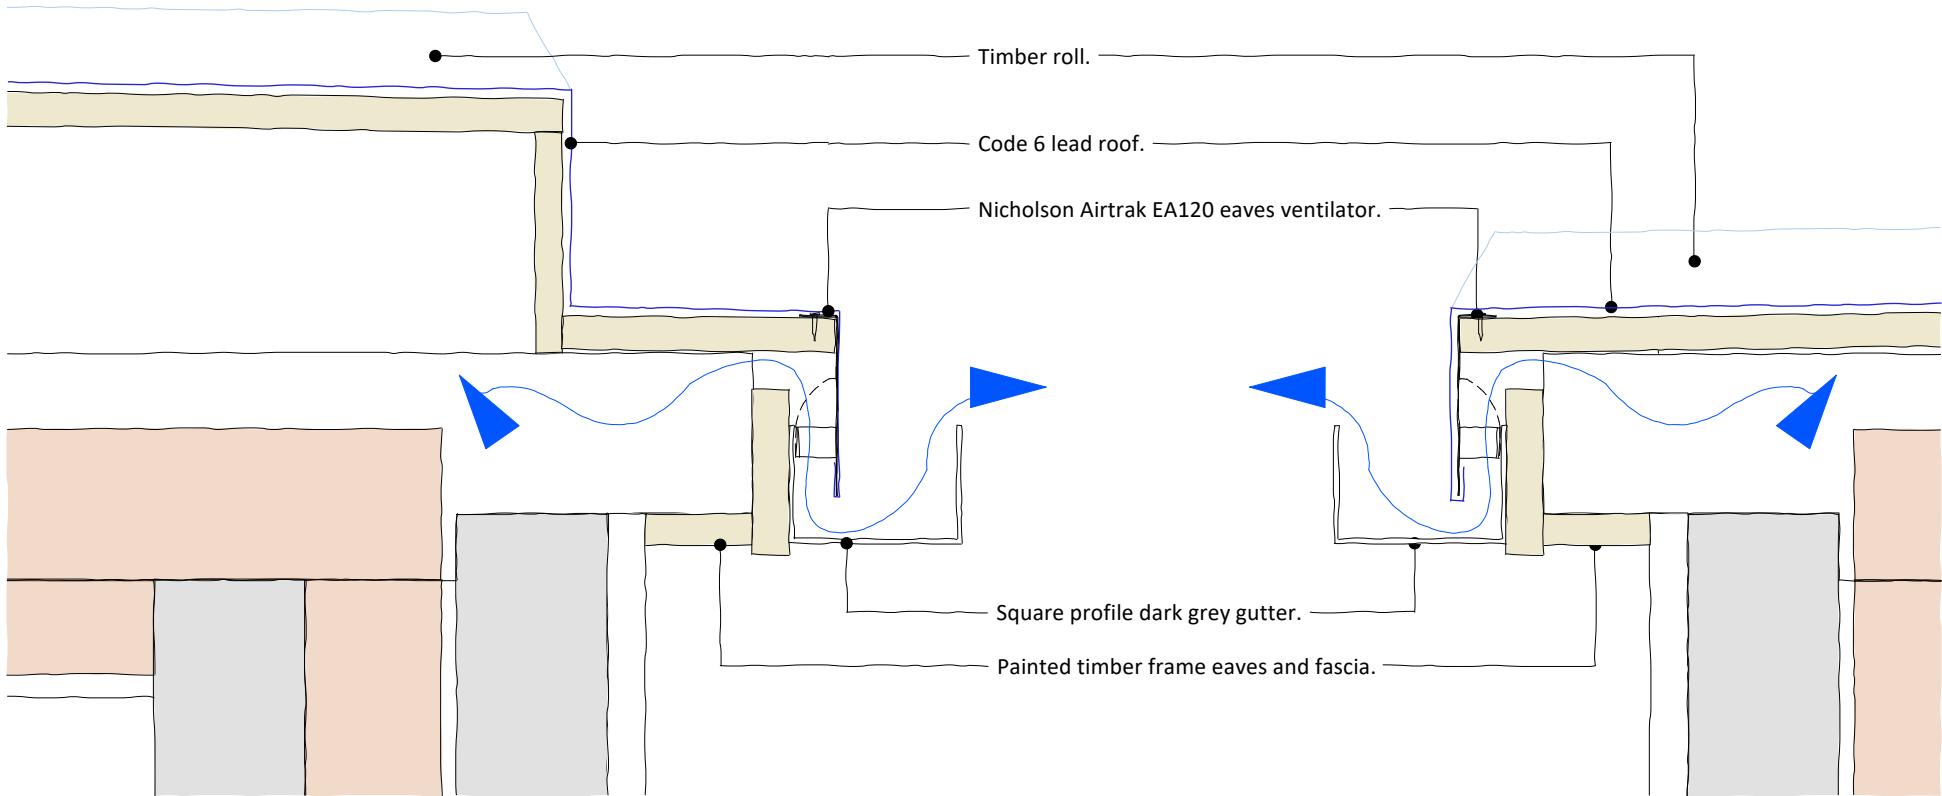

1:5 Eaves detail B

 

1:5 Eaves detail A

This drawing is the copyright of PKA Archtiects Ltd.
Registered in England and Wales No 8605083.
Do not rely on Scaled Dimensions - work to figured
dimensions only. If in doubt - ASK.
All dimensions to be checked on site by contractor
Work to existing building features where appropriate
Any OS copyright data on this drawing is reproduced
under license

Date	No.	Revision Notes
------	-----	----------------



PKA Architects Ltd Featherbrook, Whistley Road, Potterne, Devizes, Wiltshire. SN10 5TD tel 01380-725688 tom@pka-architects.com www.pka-architects.com	RIBA CHARTERED PRACTICE
---	-------------------------

Project Title
Rear Extension

Address
Lavender Cottage, Wilsford, SN9
6HB

Client
Sam Grey

Sheet Title
Proposed Eaves details

Scale Varies @A3	Drawn By SW	Date 19/05/2026
---------------------	----------------	--------------------

Project ID.	Stage.	Sheet No.	Revision.
2154	-	PL-300	-

Status
PLANNING

File Name
2154 - GA Drawings.vwx

Stage Key.
EX - Existing
SK - Sketch
PL - Planning
WD - Working
Drawings
BR - Building
Regulations
TN - Tender
CN - Construction
AB - As Built