



Existing window to be carefully removed & overhauled / made good, single glazed as exy & re-installed

Replace defective / ill matched cladding with larch boarding approx 170 mm to match average original & create uniformity. Any intact / suitable planks to be retained and used to repair / replace defective planks elsewhere

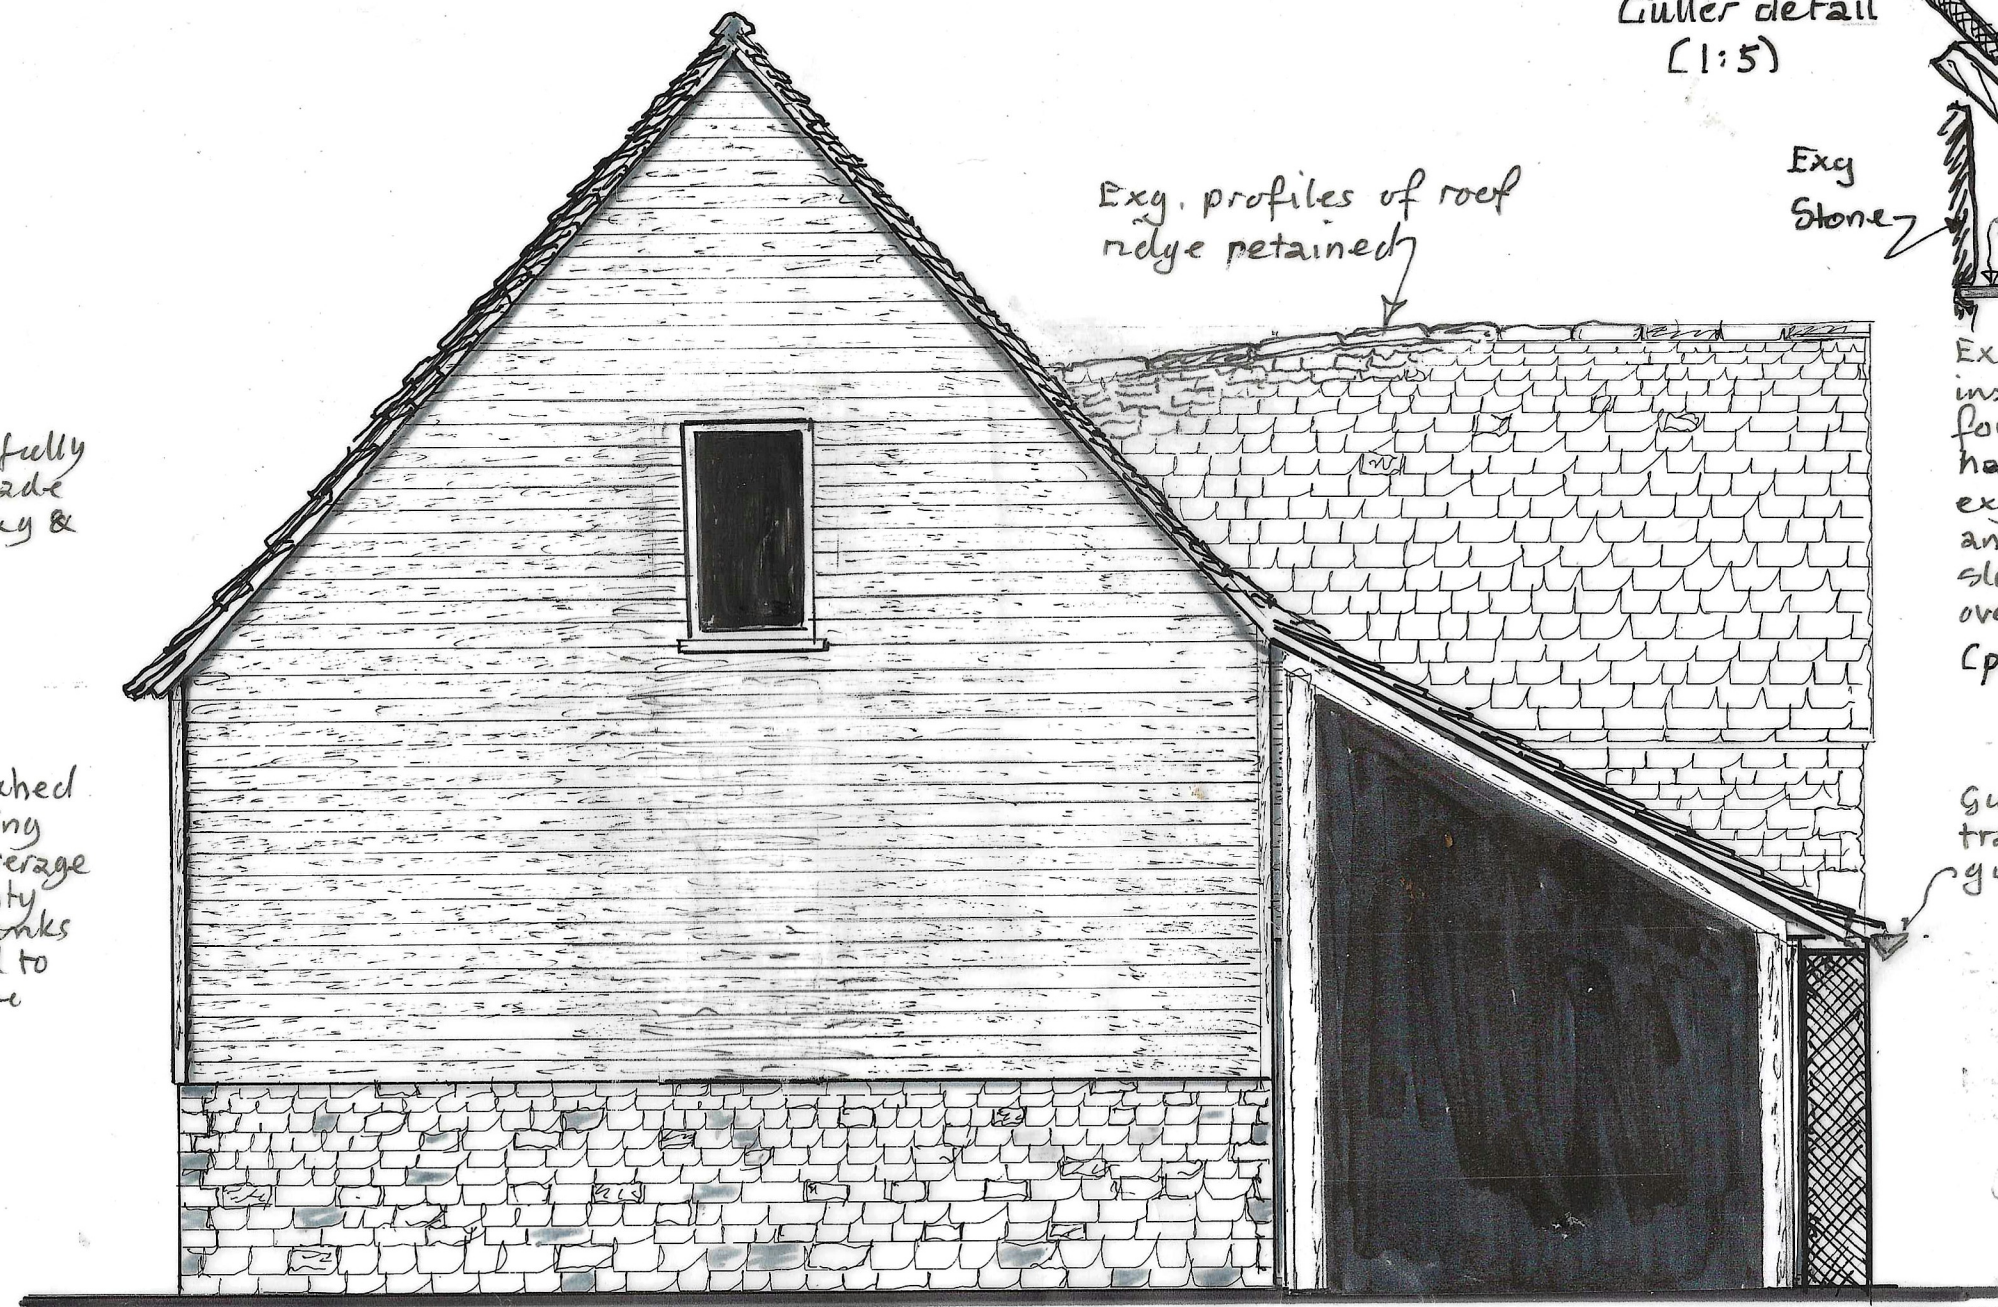

Exy. profiles of roof ridge retained



Gutter detail (1:5)

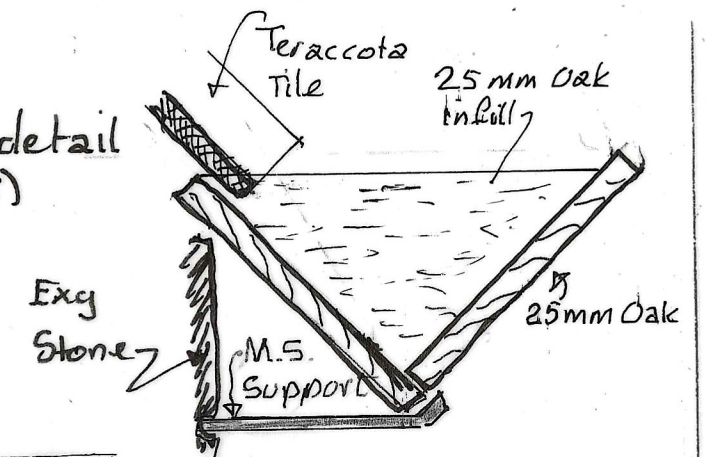

Existing roofs have been inspected and generally found "Sound". Minor areas have been repaired with exy stone tiles to main slopes and profiled tiles to "catslick" slopes replaced as original over minor repairs to battens (profiled terracotta tiles)

Gutters replaced with traditional oak plank gutters (see above)

Handwritten notes:
The roof has been inspected and found generally sound. Minor areas have been repaired with existing stone tiles to main slopes and profiled tiles to "catslick" slopes replaced as original over minor repairs to battens (profiled terracotta tiles).
Gutters replaced with traditional oak plank gutters (see above).

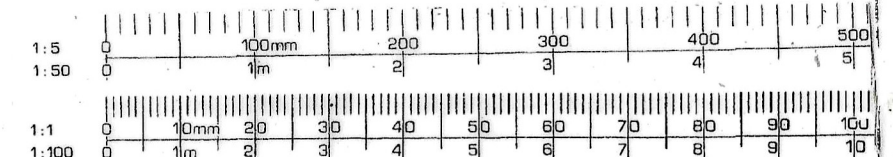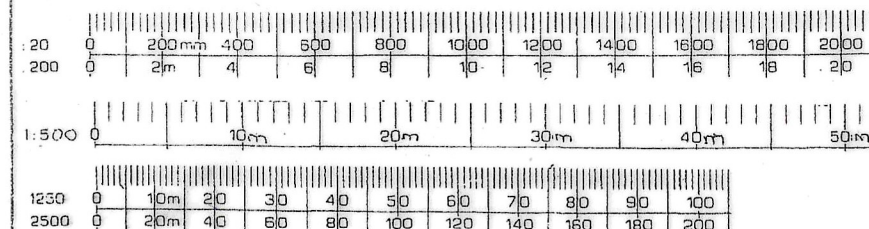

BOLINGBROKE DESIGN 6 The Slipway, Staverton, BA14 8UP Mobile 07860 491800 bolingbroke.design@gmail.com	LEGEND:- [Pattern] Exy Walls [Pattern] New Stone [Pattern] New Brick [Pattern] New Block [Pattern] New Stud	NOTES: A Window / Door B Door. © All copyright Reserved 2025	Client Peter Hood Job Title "Big Barn" Beanacre Manor Beanacre SN12 7PT	Scale 1:50 Drawn by [Signature] Date July 2025	Drawing Title Main Barn Prop. North Elevation Drg No. 3209/B/10 Rev C
--	---	--	--	---	--