

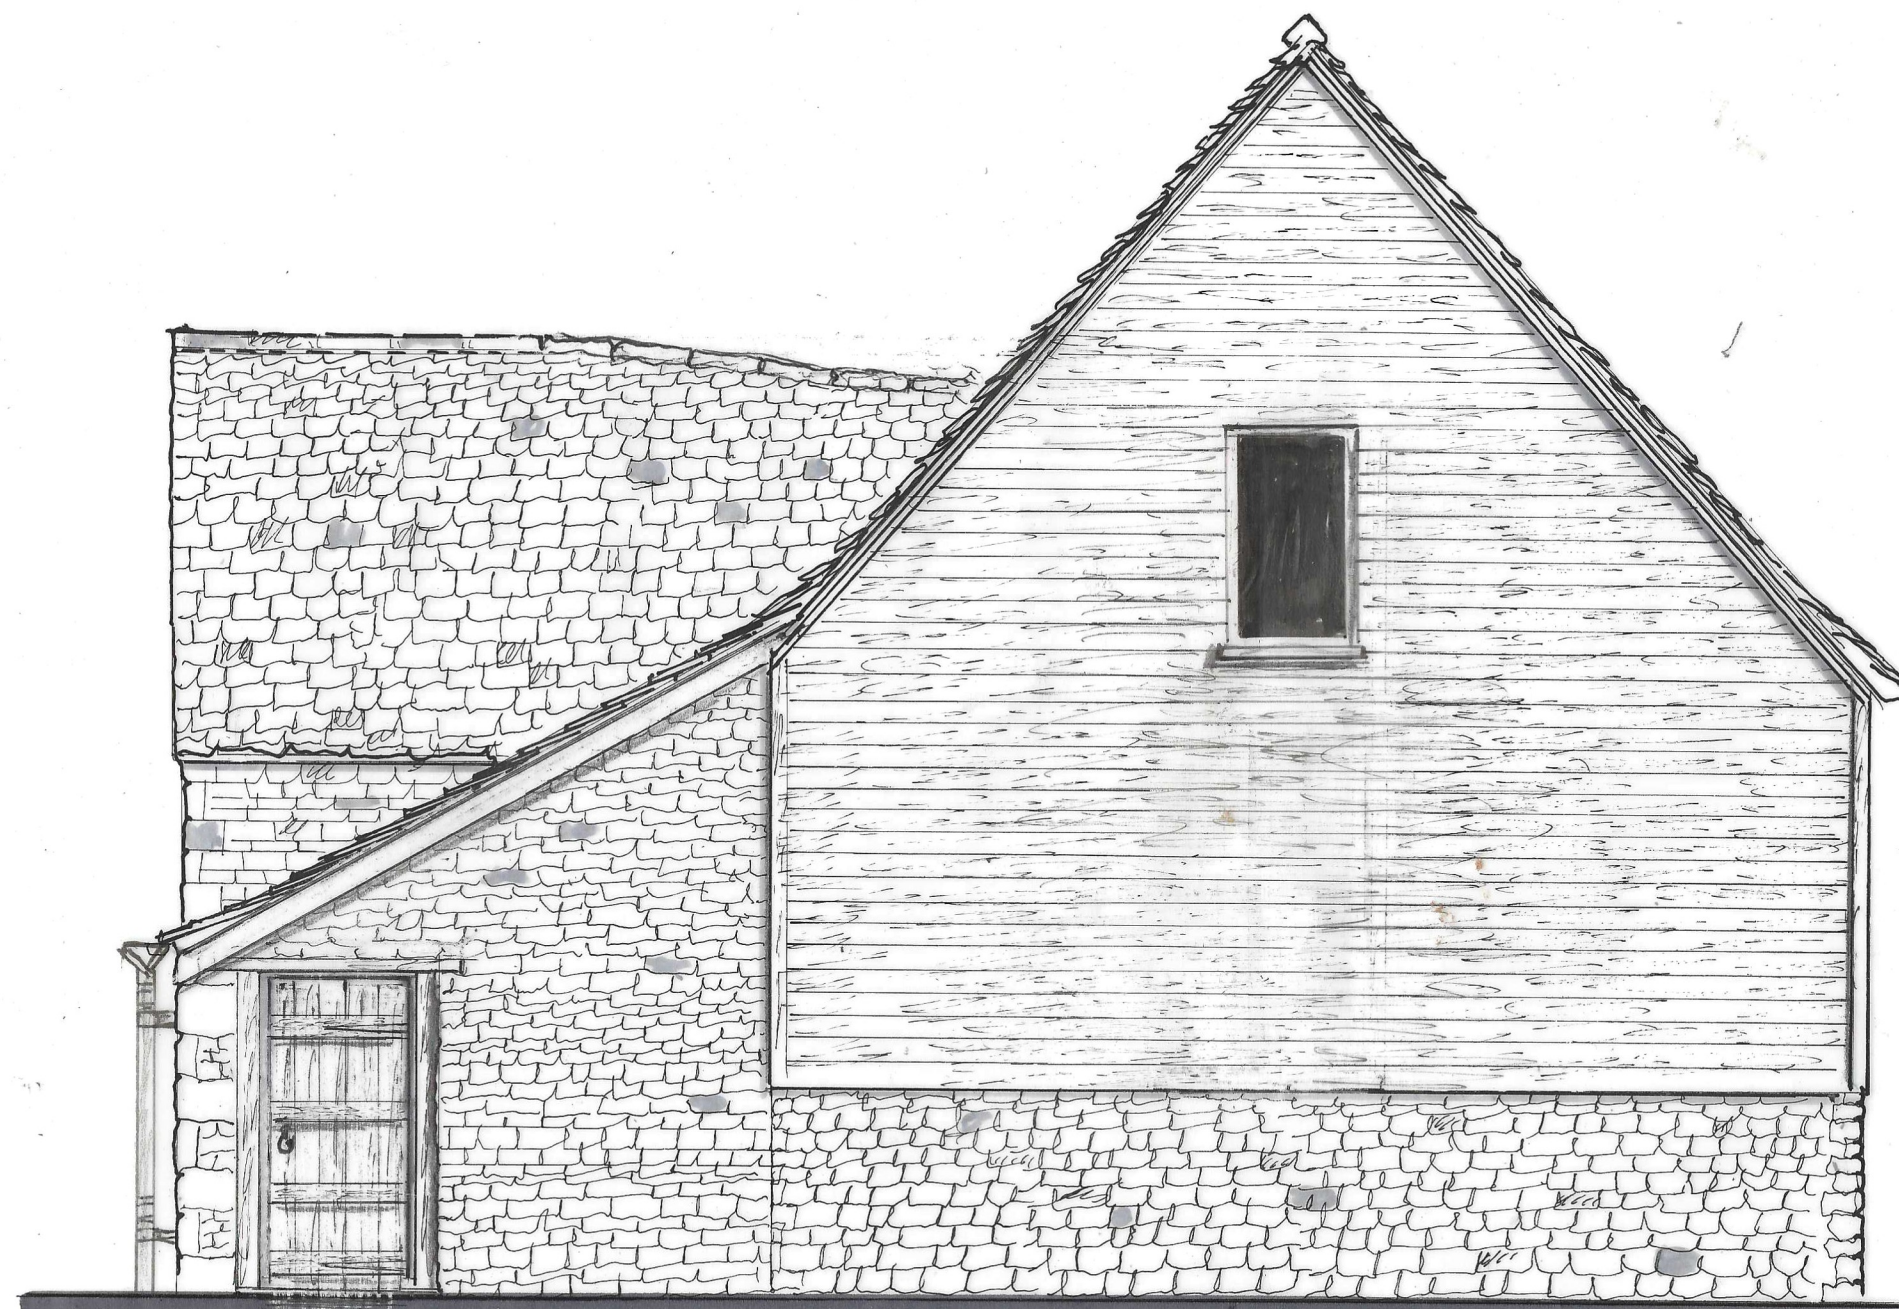


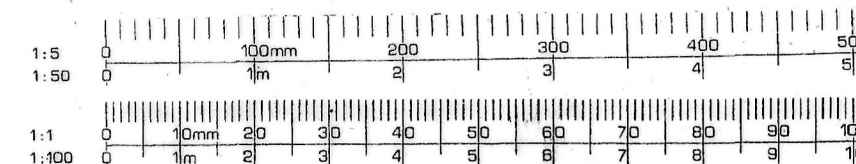

Cladding to be replaced with larch planking to match exg. and any sound planks to be used as part of repairs

Exg window carefully removed to be fully overhauled/repaired and single glazed

Exg Timber Door

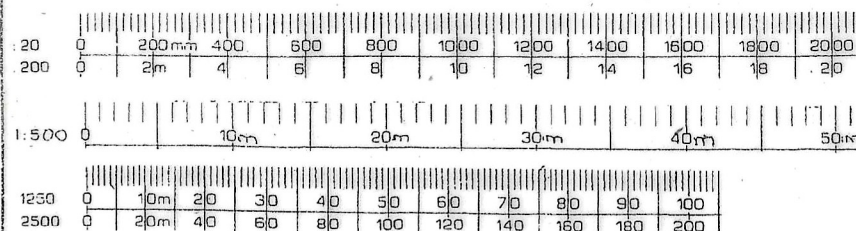

BOLINGBROKE DESIGN

6 The Slipway, Staverton, BA14 8UP

Mobile 07860 491800

bolingbroke.design@gmail.com

LEGEND:-

- Exg Walls
- New Stone
- New Brick
- New Block
- New Stud

NOTES:

A Various B Various

© All copyright Reserved 2025

Client

Peter Waters

Job Title

"Big Barn" Beanaacre Manor
Beanaacre, SM12 7PT (Works)

Scale

1:50

Drawn by

Z

Date

Aug 2025

Drawing Title Proposed
South Elevation

Drg No.

3209/B/12

Rev

B