





KEY

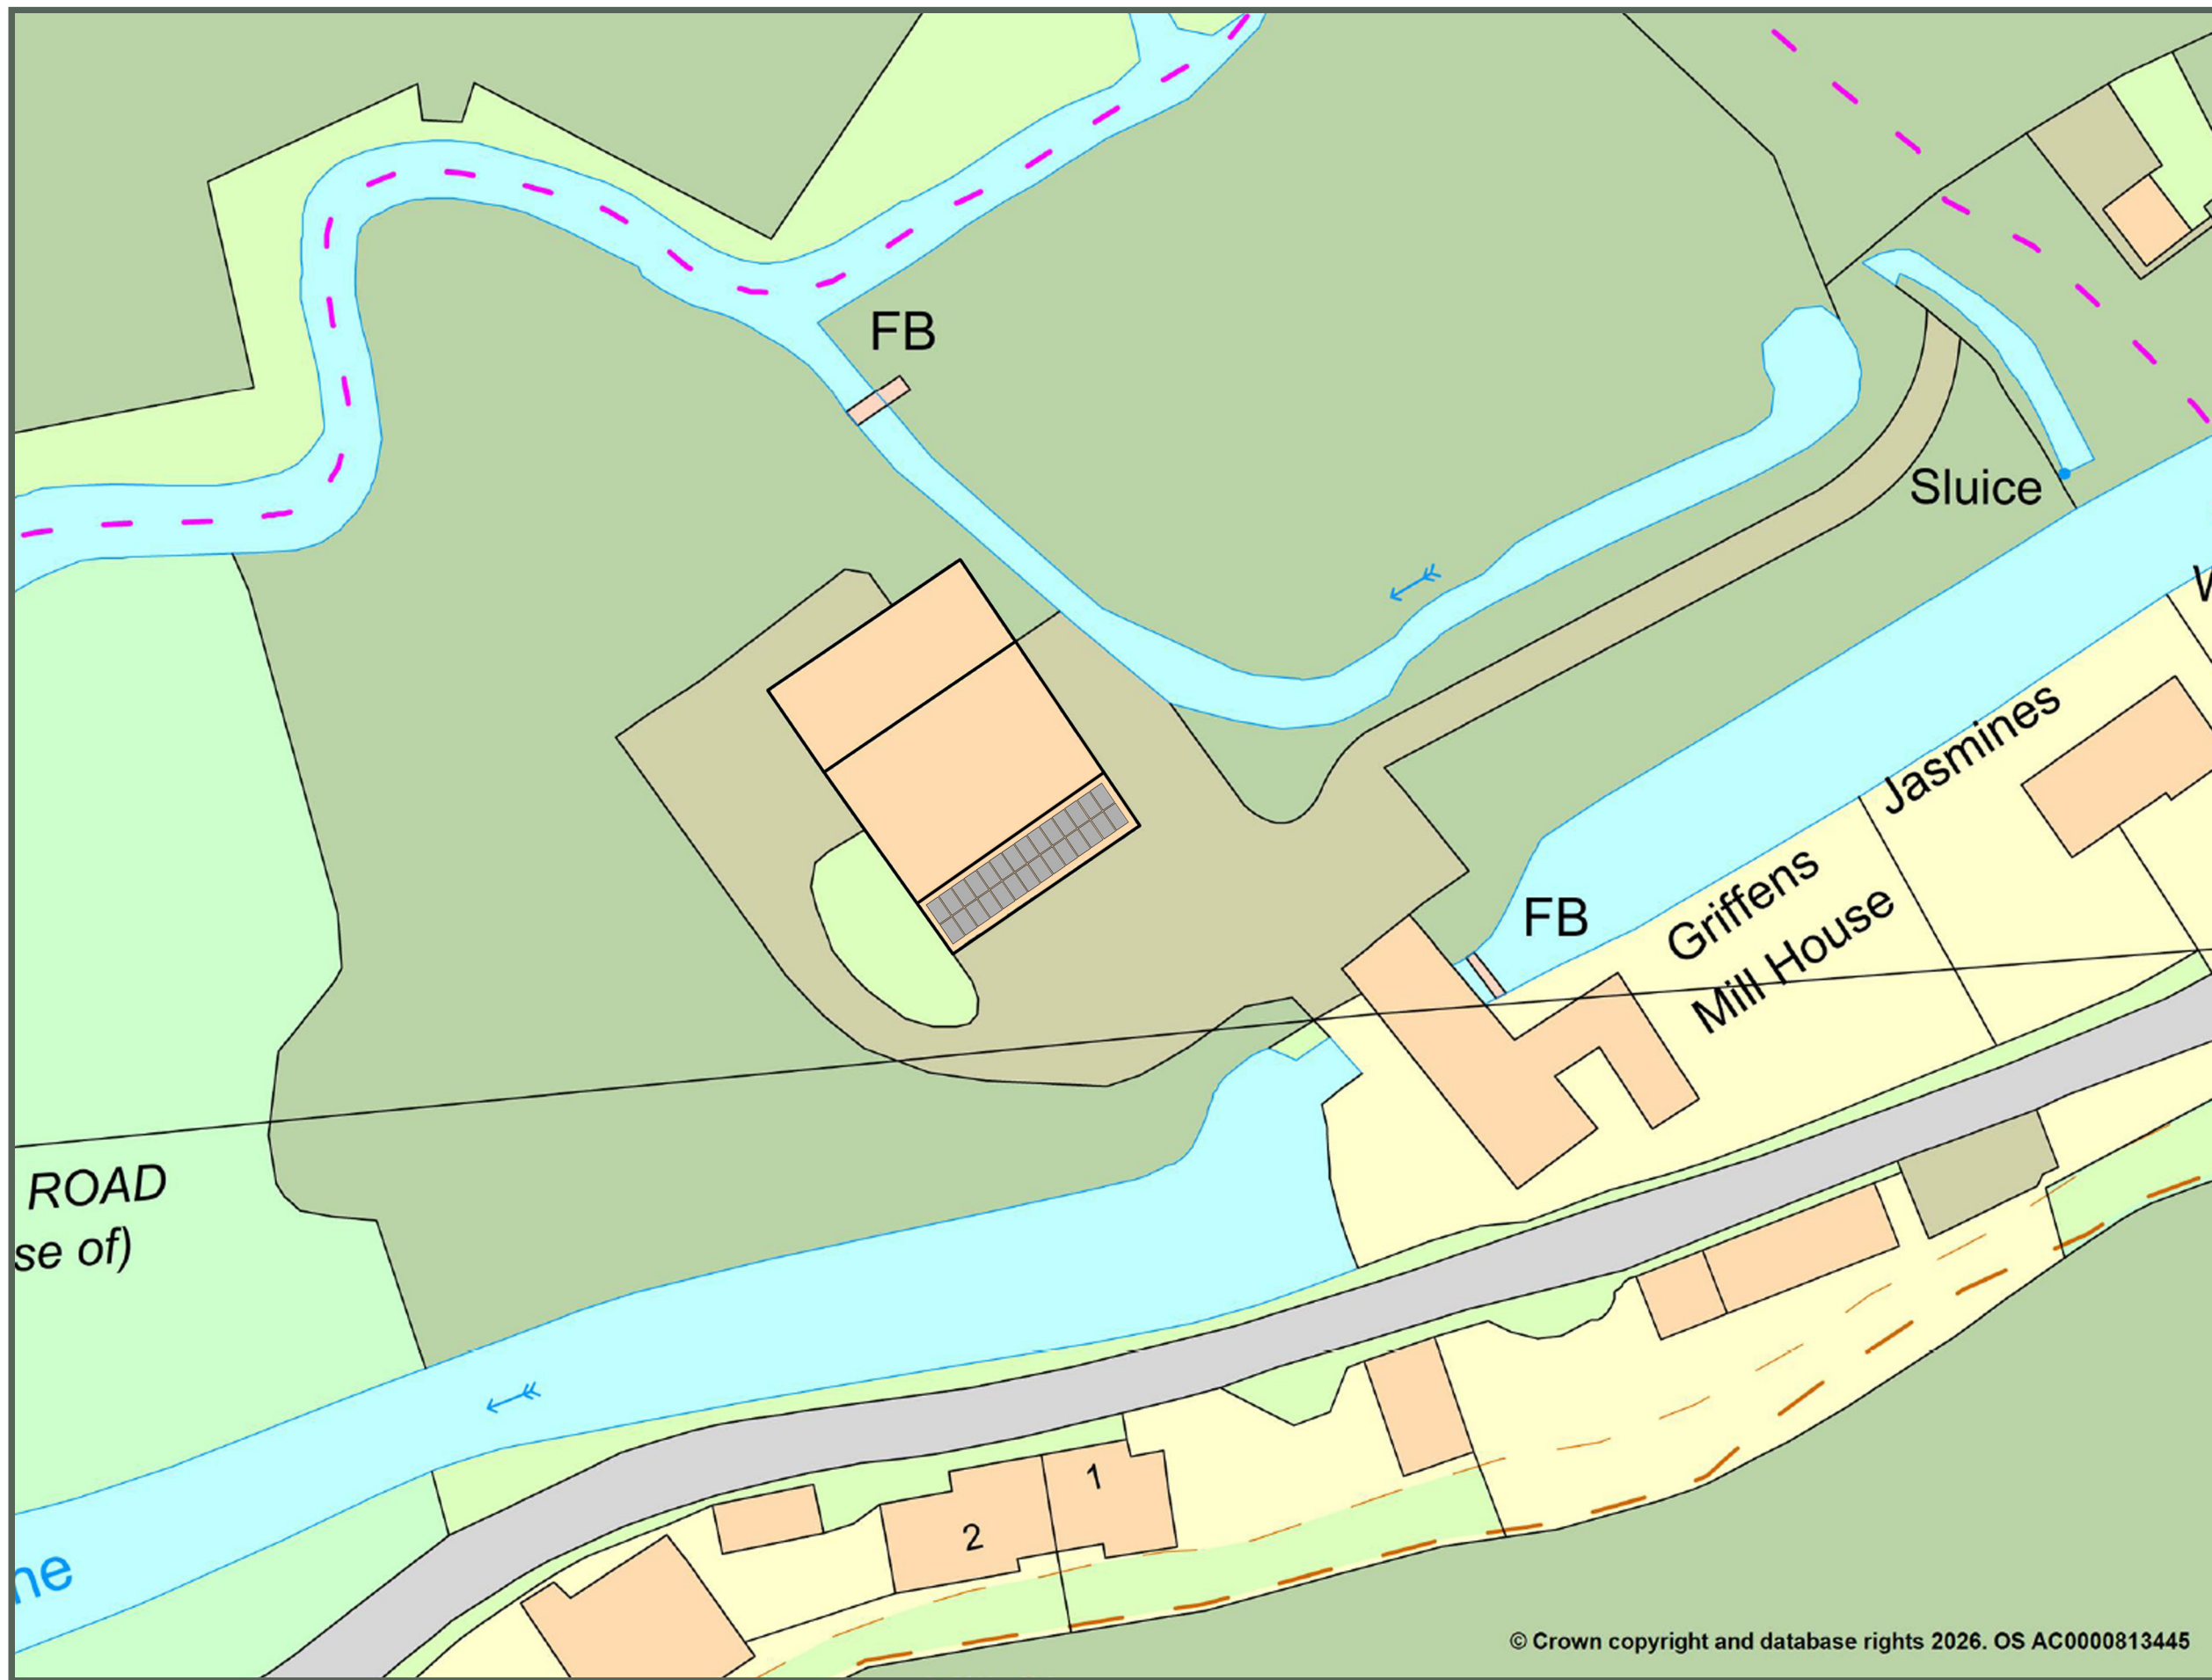

1:500@A3

 

CLIENT: Jason Lovering

DRAWING: Proposed Site Plan

DRAWN BY: HC

DATE: 26/05/26

JOB: MLP26023

DRAWING NO: 002

REVISION:

PROJECT: Ford Mill, Salisbury



MASTER

LAND & PLANNING

masterlp.co.uk