




(BUILDING 3) - NORTH WEST ELEVATION

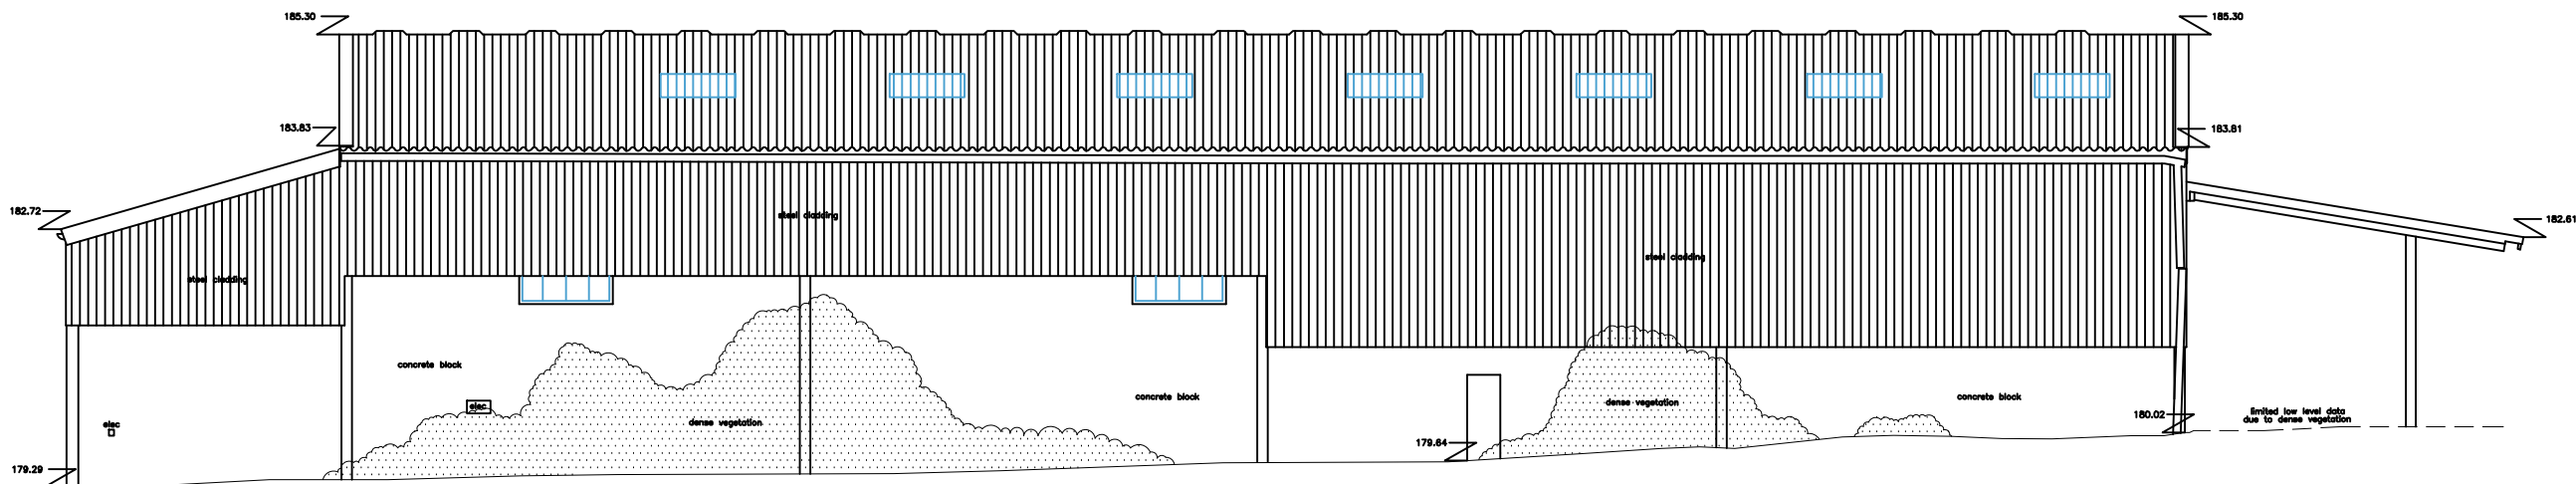

(BUILDING 3) - SOUTH EAST ELEVATION

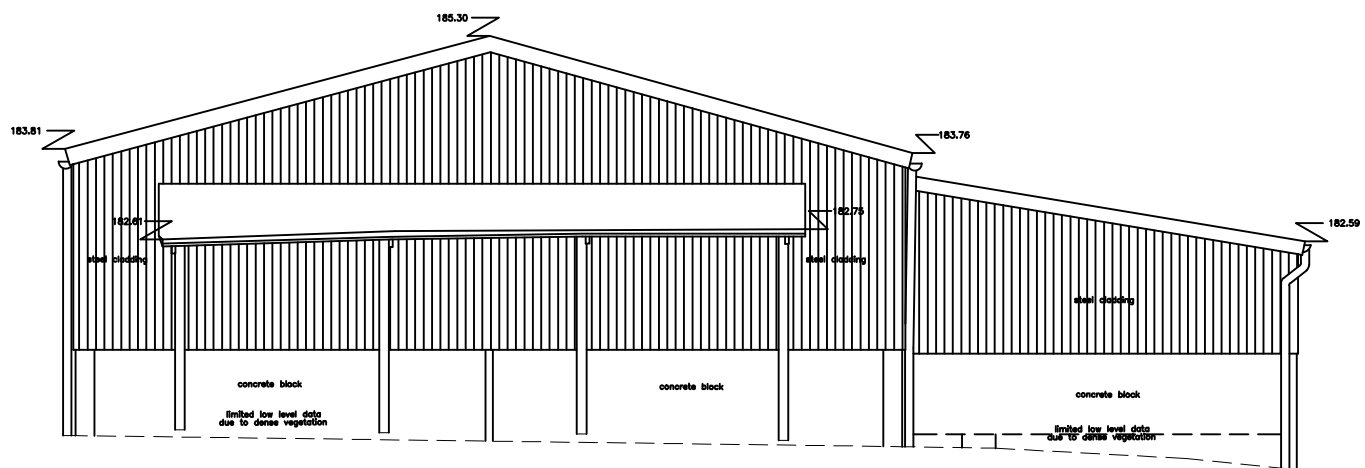


(BUILDING 3) - NORTH EAST ELEVATION

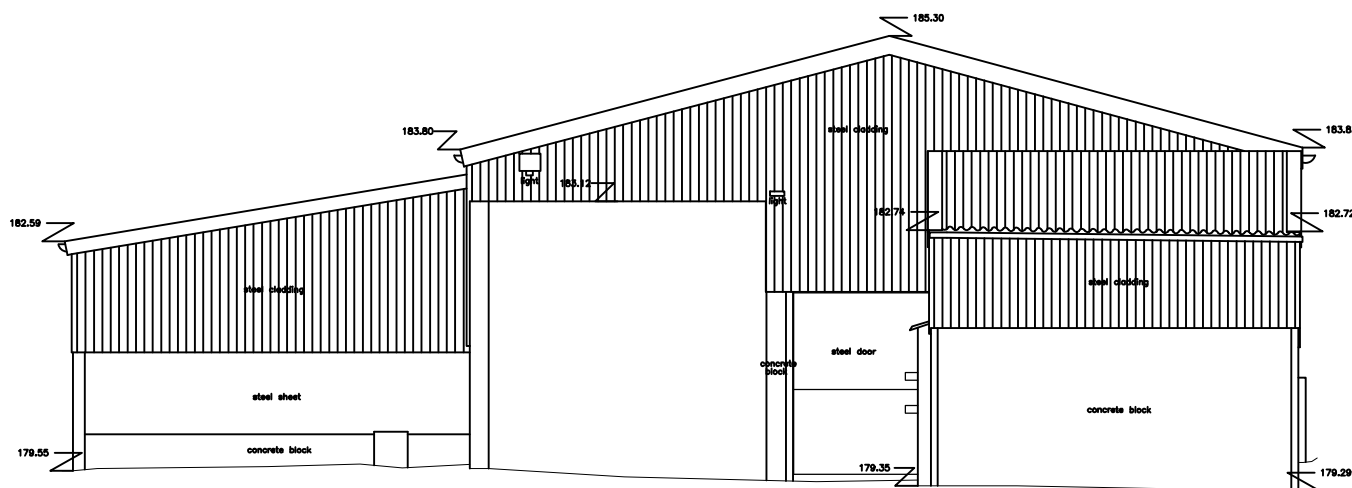

(BUILDING 3) - SOUTH WEST ELEVATION

Elevation Locations

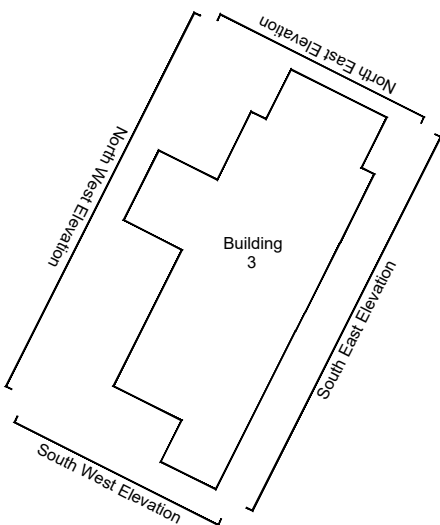

Key

Beam	----
Ceiling	=====
Cupboard/Worktop	=====
Door	=====
Duct/Boxing	=====
Joists/Trusses	-----
Level	00.00
Manhole	□ ○
Overhead	-----
Section	=====
Services	=====
Step/Stairs/Ramps	=====
Wall	=====
Window	=====

Abbreviations

fl = floor level	dh = door head
cl = ceiling level	dc = door cill
fcl = false ceiling level	hh = head height
u/s = underside of	ch = cill height
u/sb = underside of beam	sh = strike height
csu = ceiling slopes up	sph = spring height
mh = manhole cover	ah = apex height

SWS
SouthWestSurveys

Office Tel: 07833513916
Mobile: 07595946495
www.southwestsurveys.co.uk
info@southwestsurveys.co.uk

Unit 2, The Cart Shed
Manor Farm
Aust
South Glos
BS35 4AT

Drawing Title:

Building 3 - Elevations

Project Name:

The Old Rectory
Everleigh, Marlborough, SN8 3EY

Client:

n/a

Agent:

Tuttle Architectural Services

Site Level Datum
ODN Height

Grid Orientation
OSGB36

Date: 16th March 2026

Scale: 1:100 @ A2

Surveyed By
LG

Drawn By
STB

Sheet ID
SWS112580ele

Rev
rev



Scale 1 : 100