




EXISTING SIDE ELEVATION
SCALE 1:100

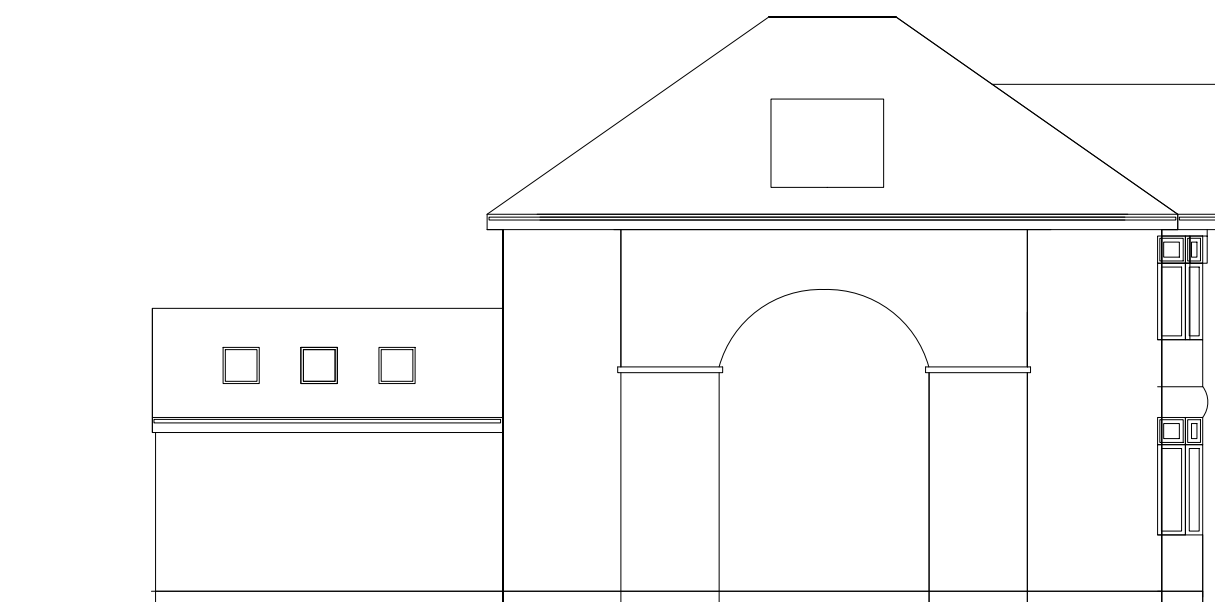


EXISTING FRONT ELEVATION
SCALE 1:100



EXISTING SIDE ELEVATION
SCALE 1:100



EXISTING REAR ELEVATION
SCALE 1:100

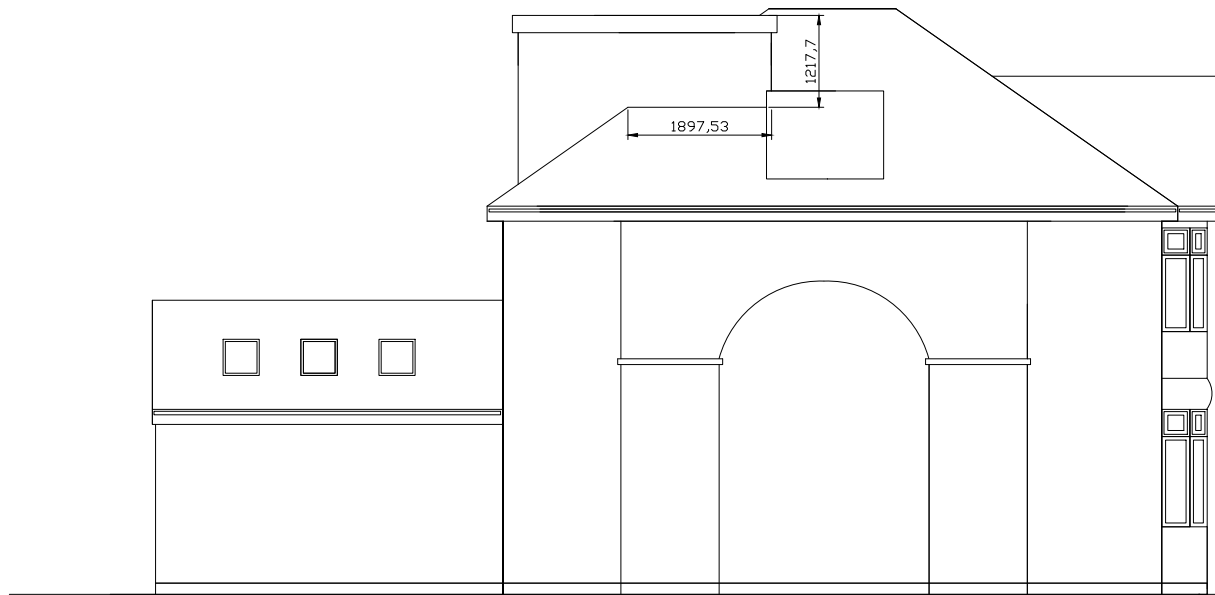

PROPOSED SIDE ELEVATION
no change SCALE 1:100



PROPOSED FRONT ELEVATION
SCALE 1:100




PROPOSED SIDE ELEVATION
SCALE 1:100



PROPOSED REAR ELEVATION
SCALE 1:100

Roof tiles on new
Hip to gable roof
to be slate tiles.


Dormer must match the existing
slate tiles. Vertical tiles to be
slate grey.
5384.35

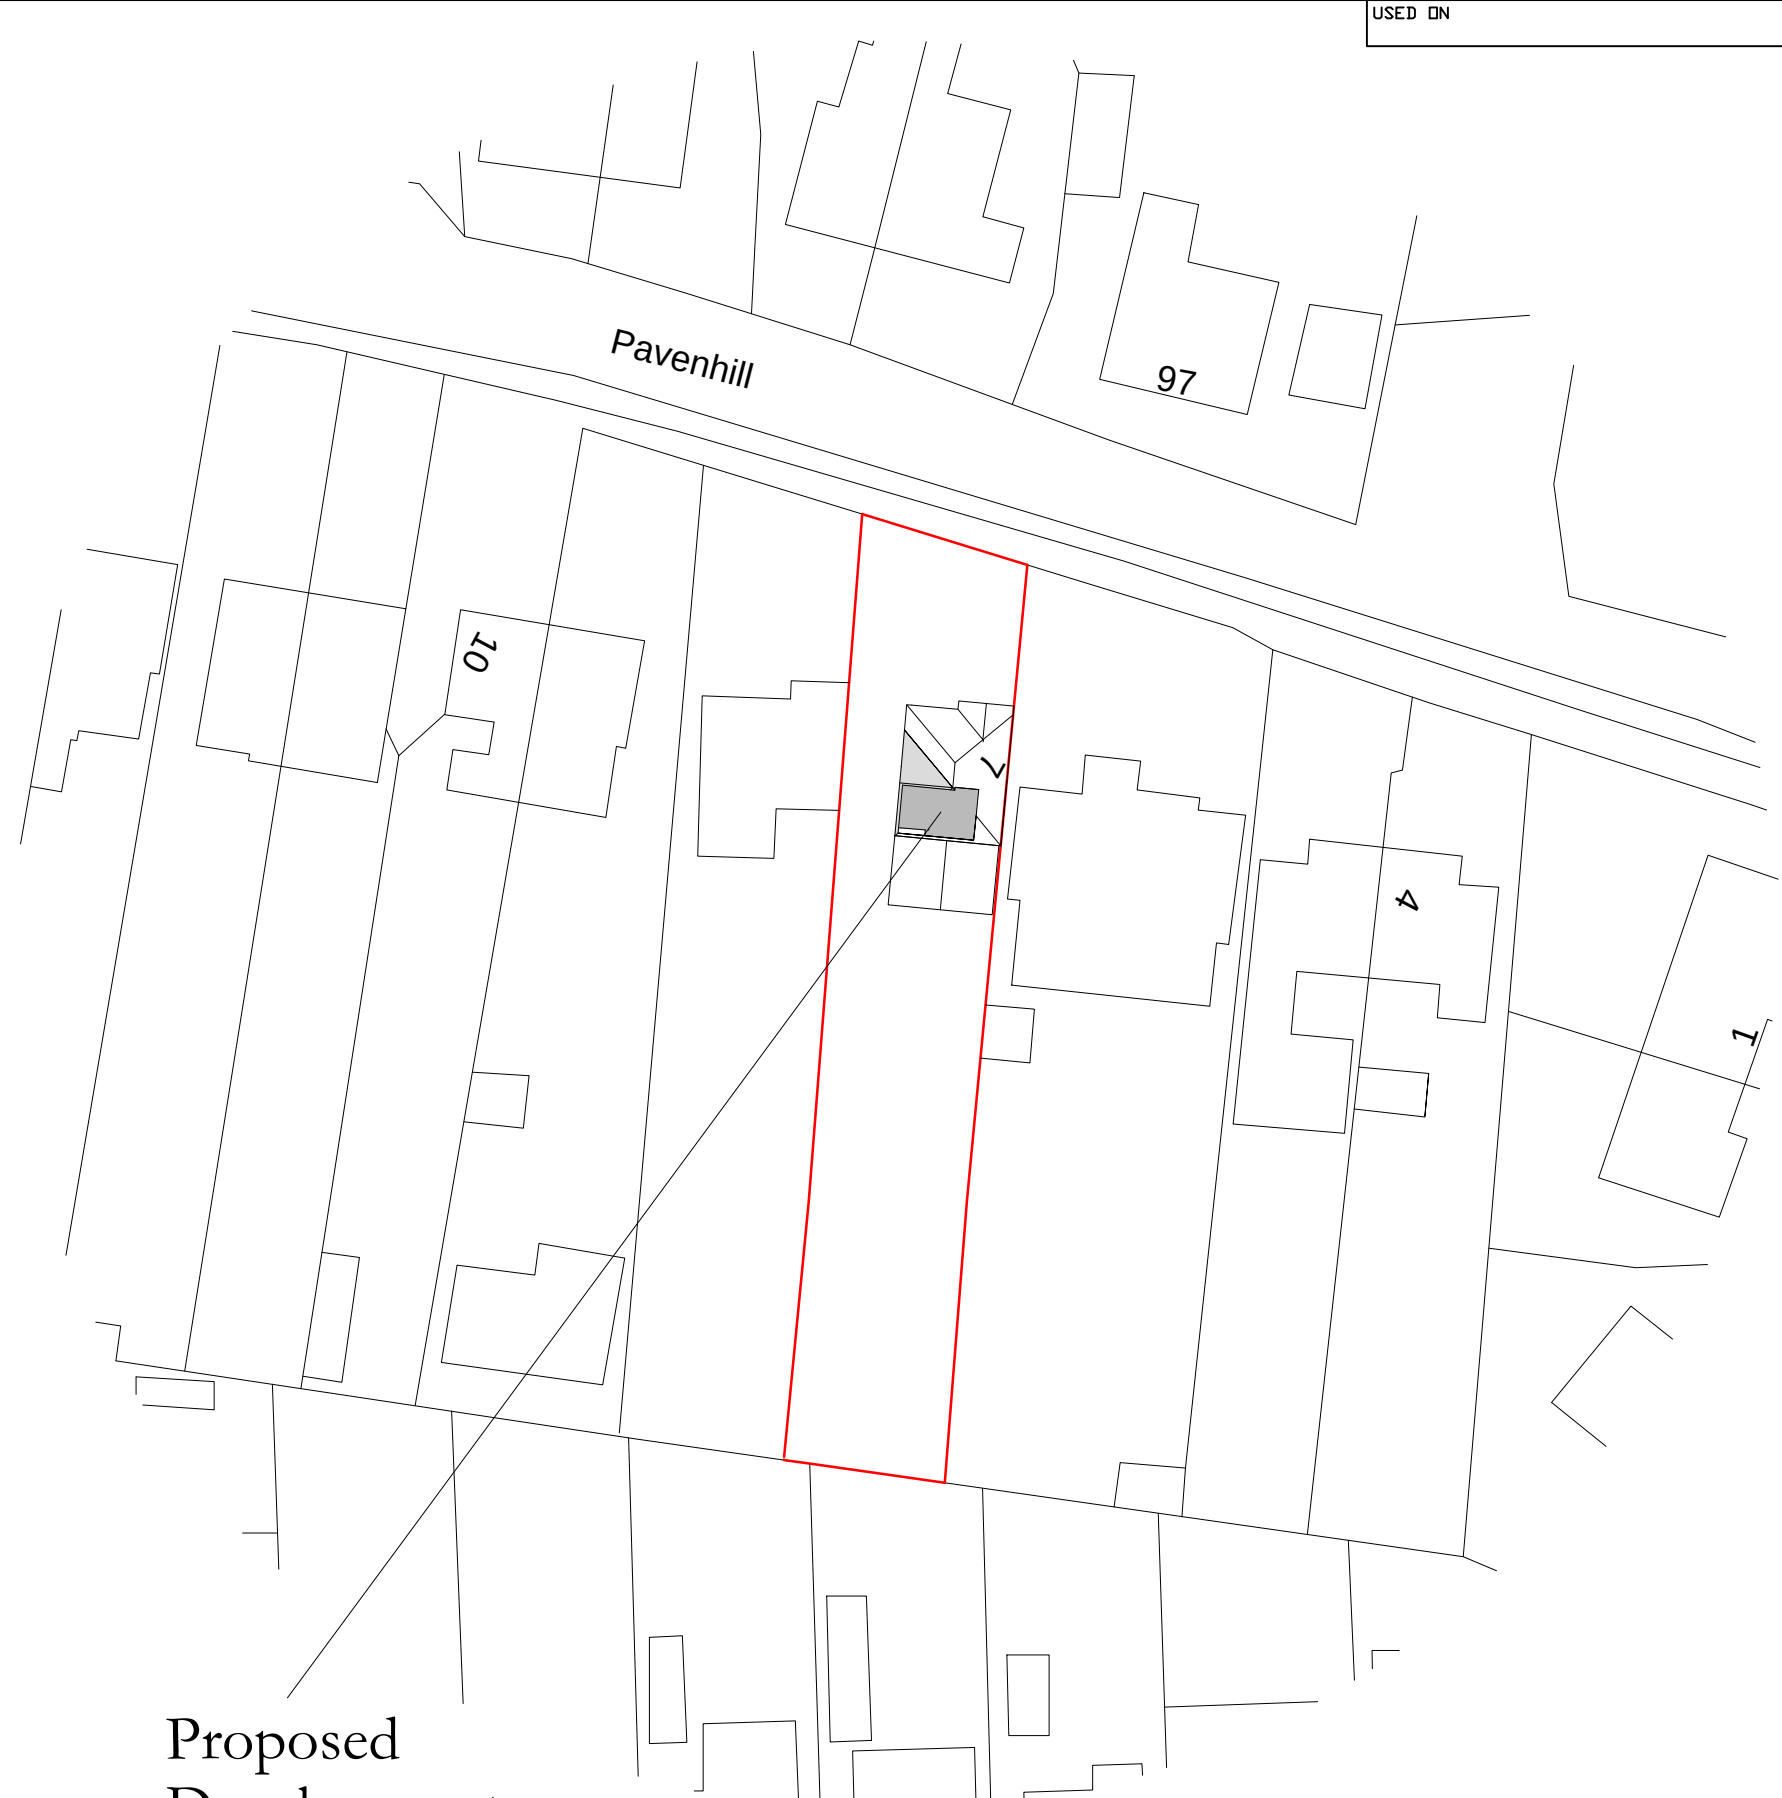


Proposed
Development.



Block Plan
Scale 1:500

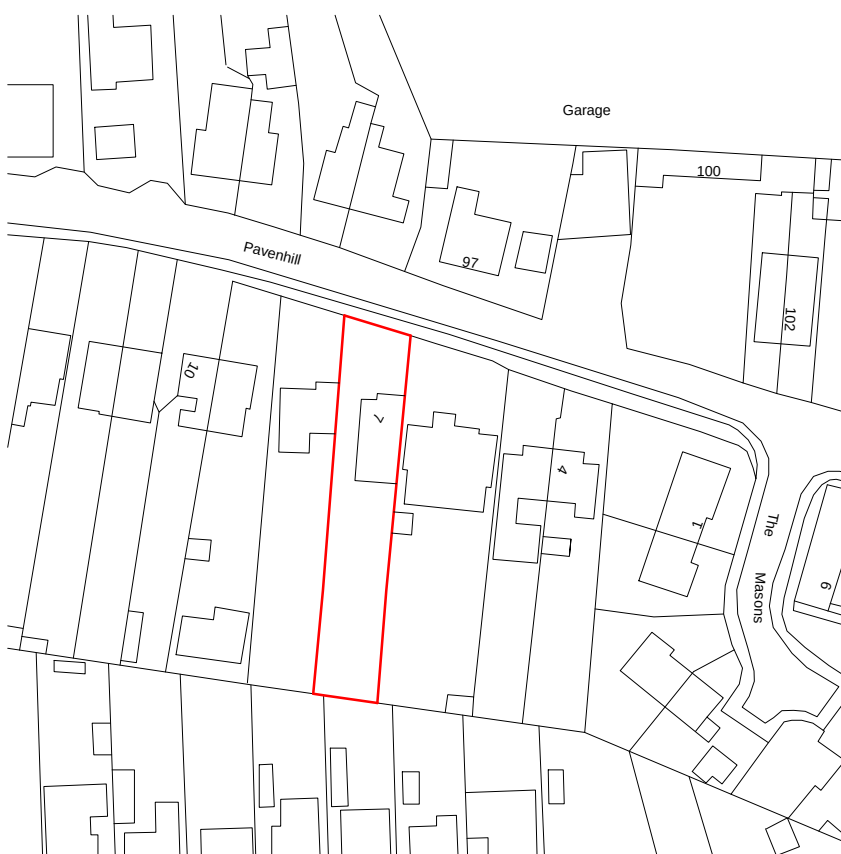


Location Plan
Scale 1:1250

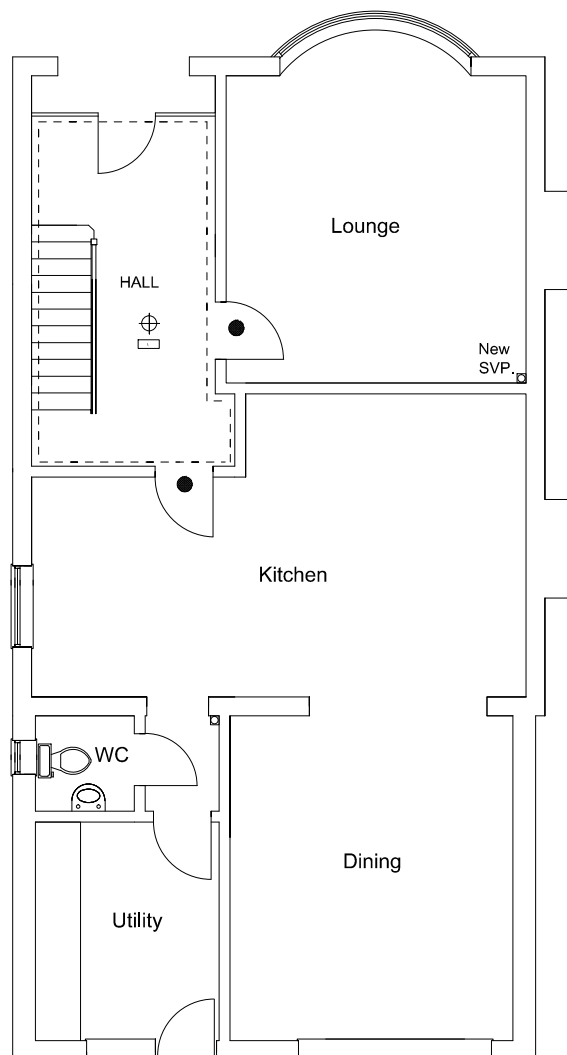



EXISTING GROUND FLOOR SCALE 1:100



EXISTING 1st FLOOR SCALE 1:50.

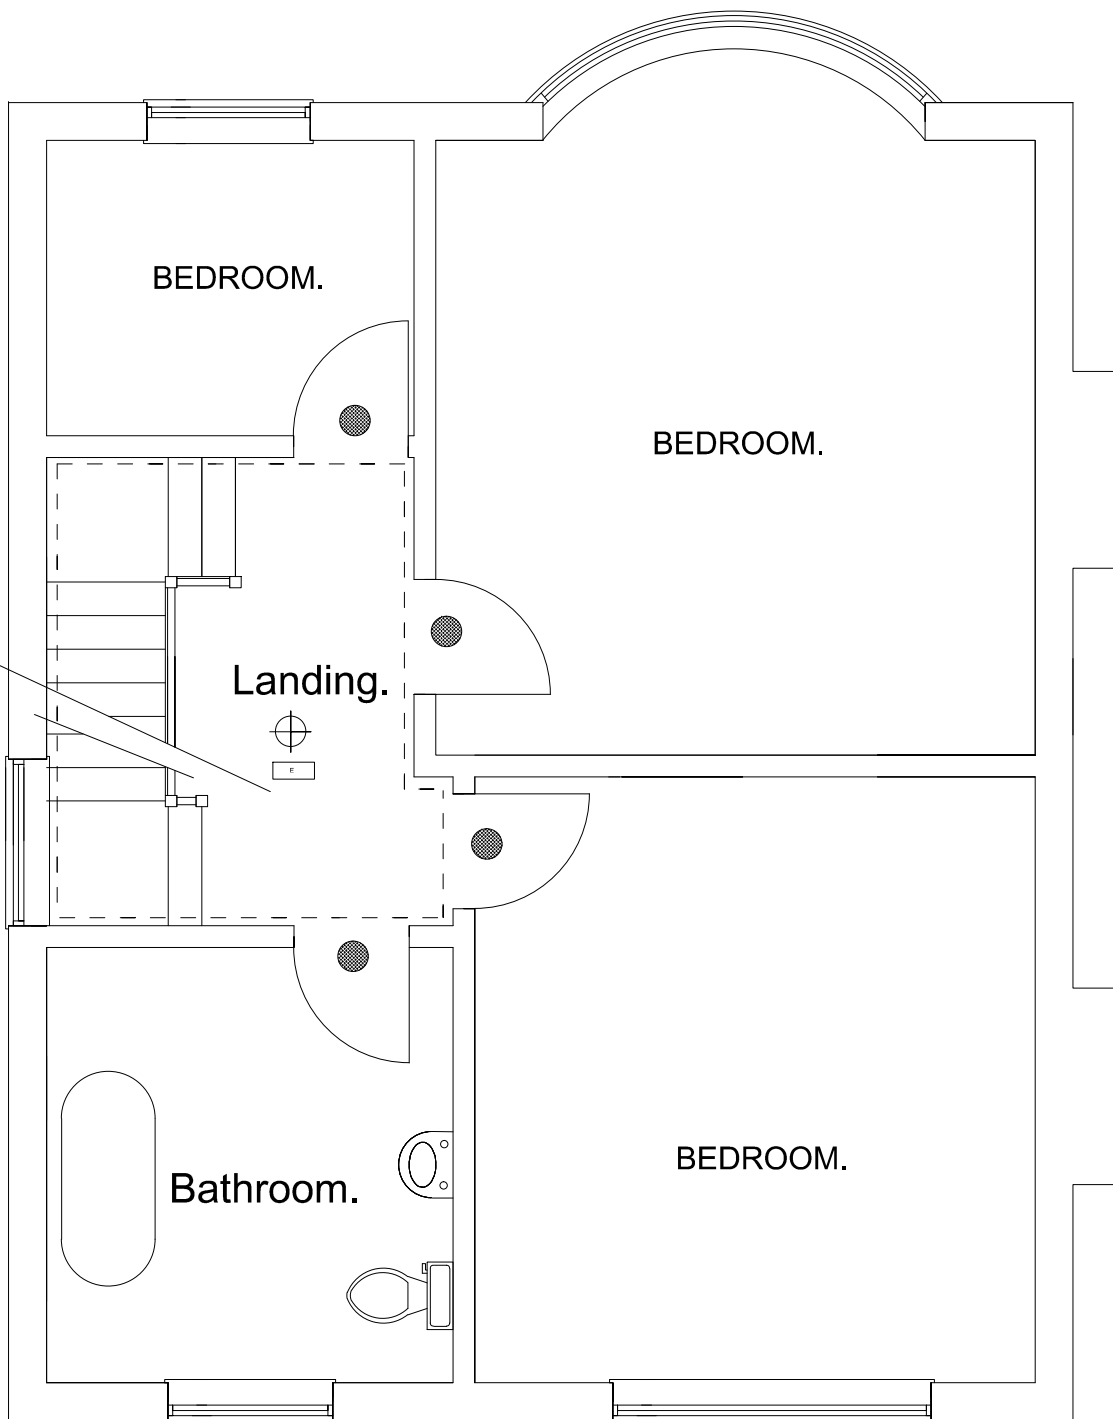

PROPOSED 1st FLOOR SCALE 1:50.

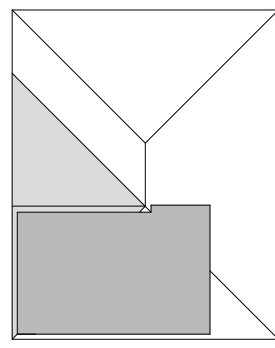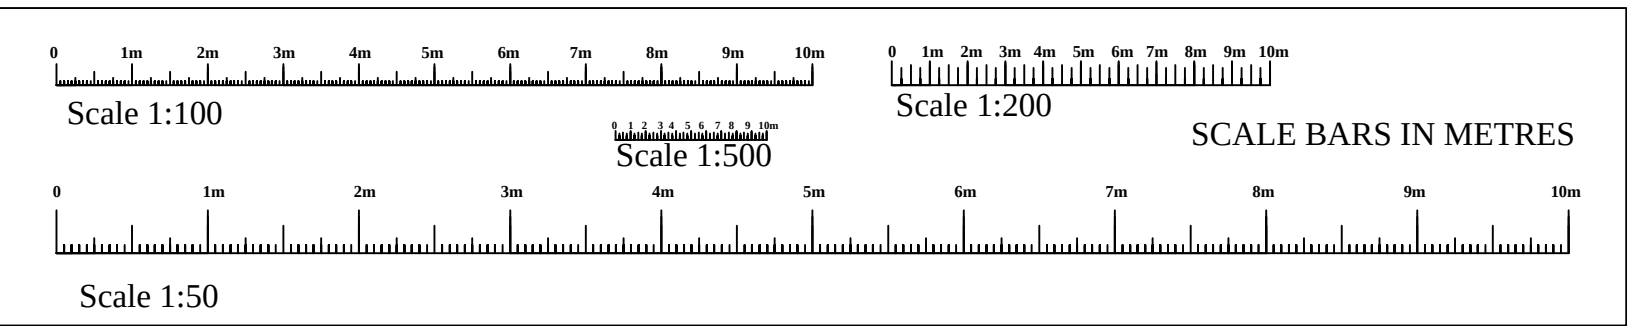

ROOF PLAN Scale 1:200

client		Mr and Mrs Butler.	
SITE ADDRESS		7 Pavenhill Purton Swindon SN5 4BY	
PROJECT		Proposed Hip to gable dormer loft conversion.	
		Phil Rand Cherry Tree House Clardon lane Purton, Wiltshire SN5 4HN TEL 01793 771128	
RAND PLANNING CONSULTANCY LTD			
Drawn by Phil Rand		Drawing No 01	
Scales 1:500 1:100 1:50		Date 3rd January 2026	