

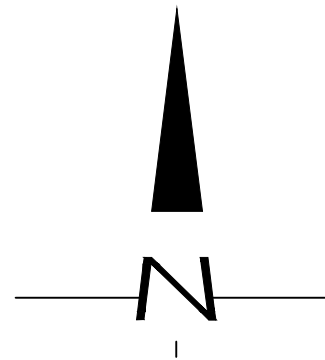


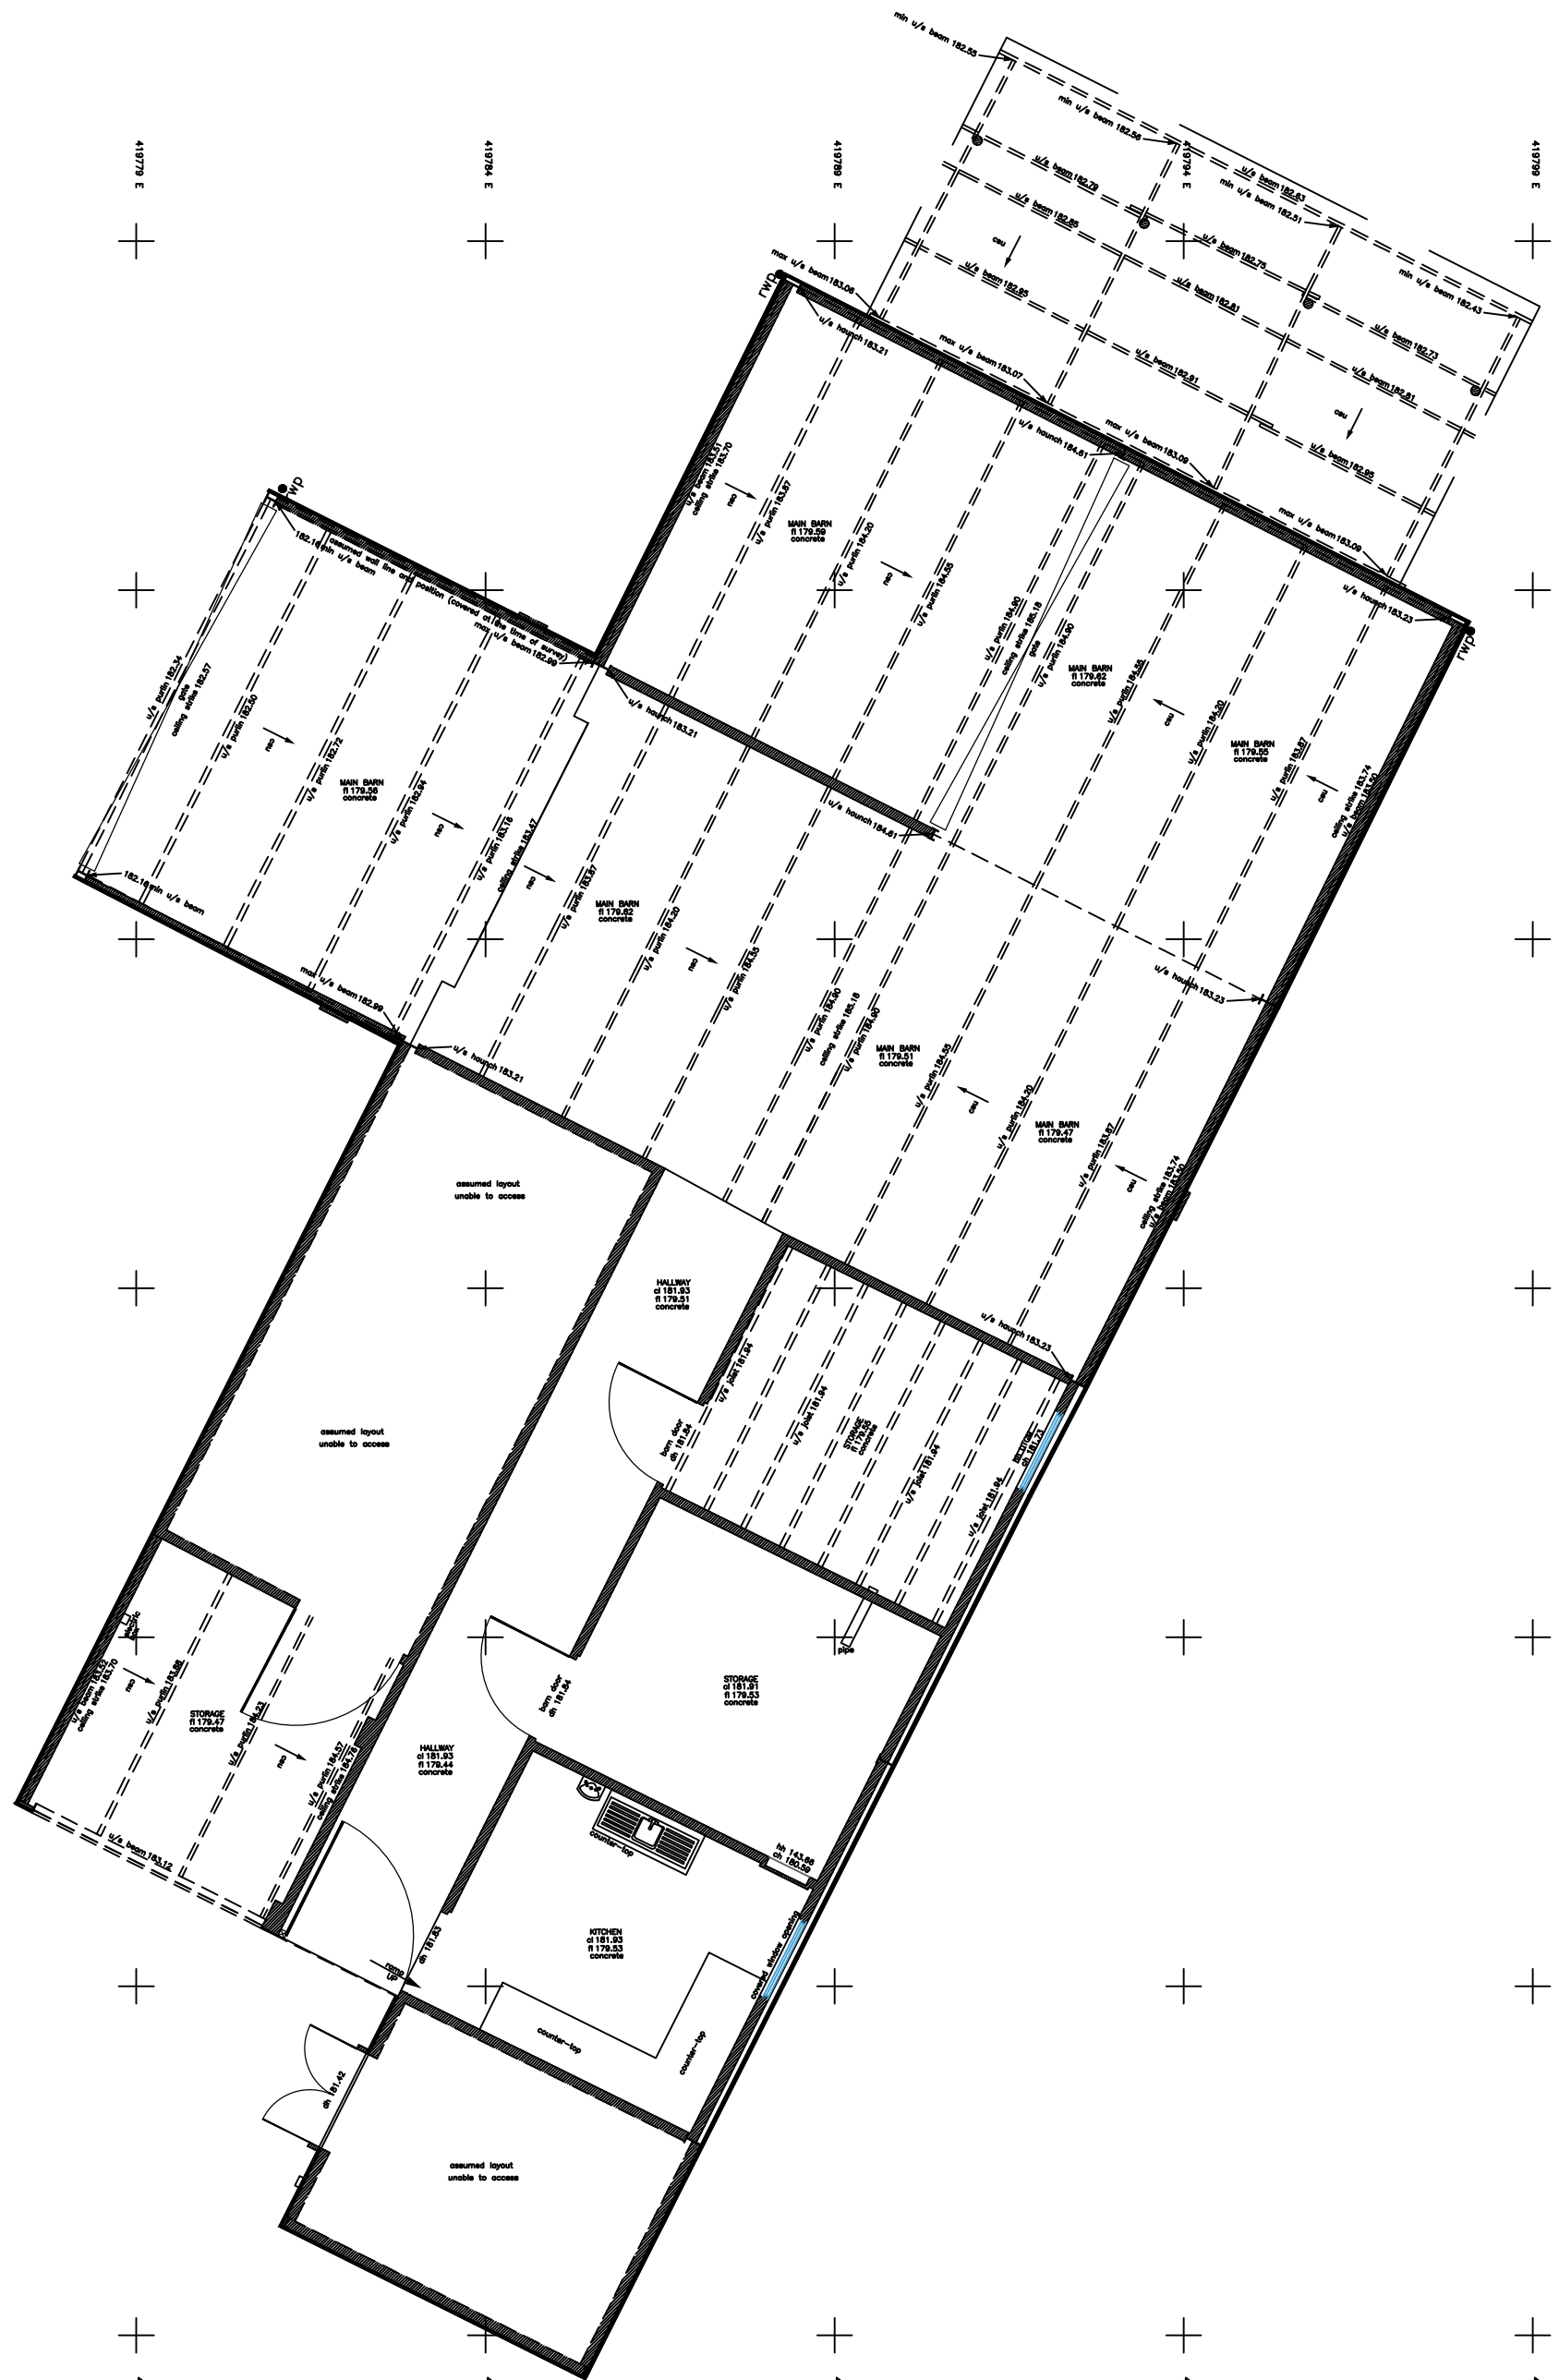

Elevation Locations

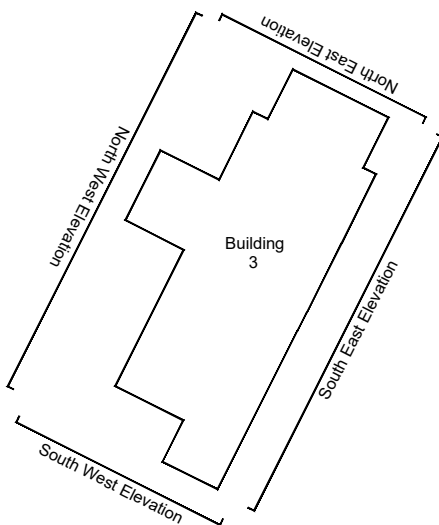


Key

Beam	---
Ceiling	----
Cupboard/Worktop	=====
Door	
Duct/Boxing	-----
Joists/Trusses	-----
Level	00.00
Manhole	□ ○
Overhead	---
Section	---
Services	---
Step/Stairs/Ramps	=====
Wall	---
Window	---

Abbreviations

fl = floor level	dh = door head
cl = ceiling level	dc = door cill
fcl = false ceiling level	hh = head height
u/s = underside of	ch = cill height
u/sb = underside of beam	sh = strike height
csu = ceiling slopes up	sph = spring height
mh = manhole cover	ah = apex height

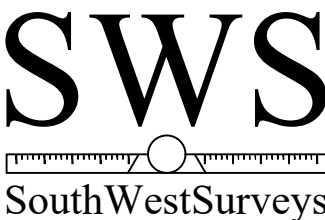

Office Tel: 07833513916 Unit 2, The Cart Shed
Mobile: 07595946495 Manor Farm
www.southwestsurveys.co.uk Aust
info@southwestsurveys.co.uk South Glos
BS35 4AT

Drawing Title:
Building 3 - Floor plan

Project Name:
The Old Rectory
Everleigh, Marlborough, SN8 3EY

Client:
n/a
Agent:
Tuttle Architectural Services

Site Level Datum ODN Height		Grid Orientation OSGB36	
Date: 16th March 2026		Scale: 1:100 @ A2	
Surveyed By LG	Drawn By STB	Sheet ID SWS112580gf	Rev rev



Scale 1 : 100