




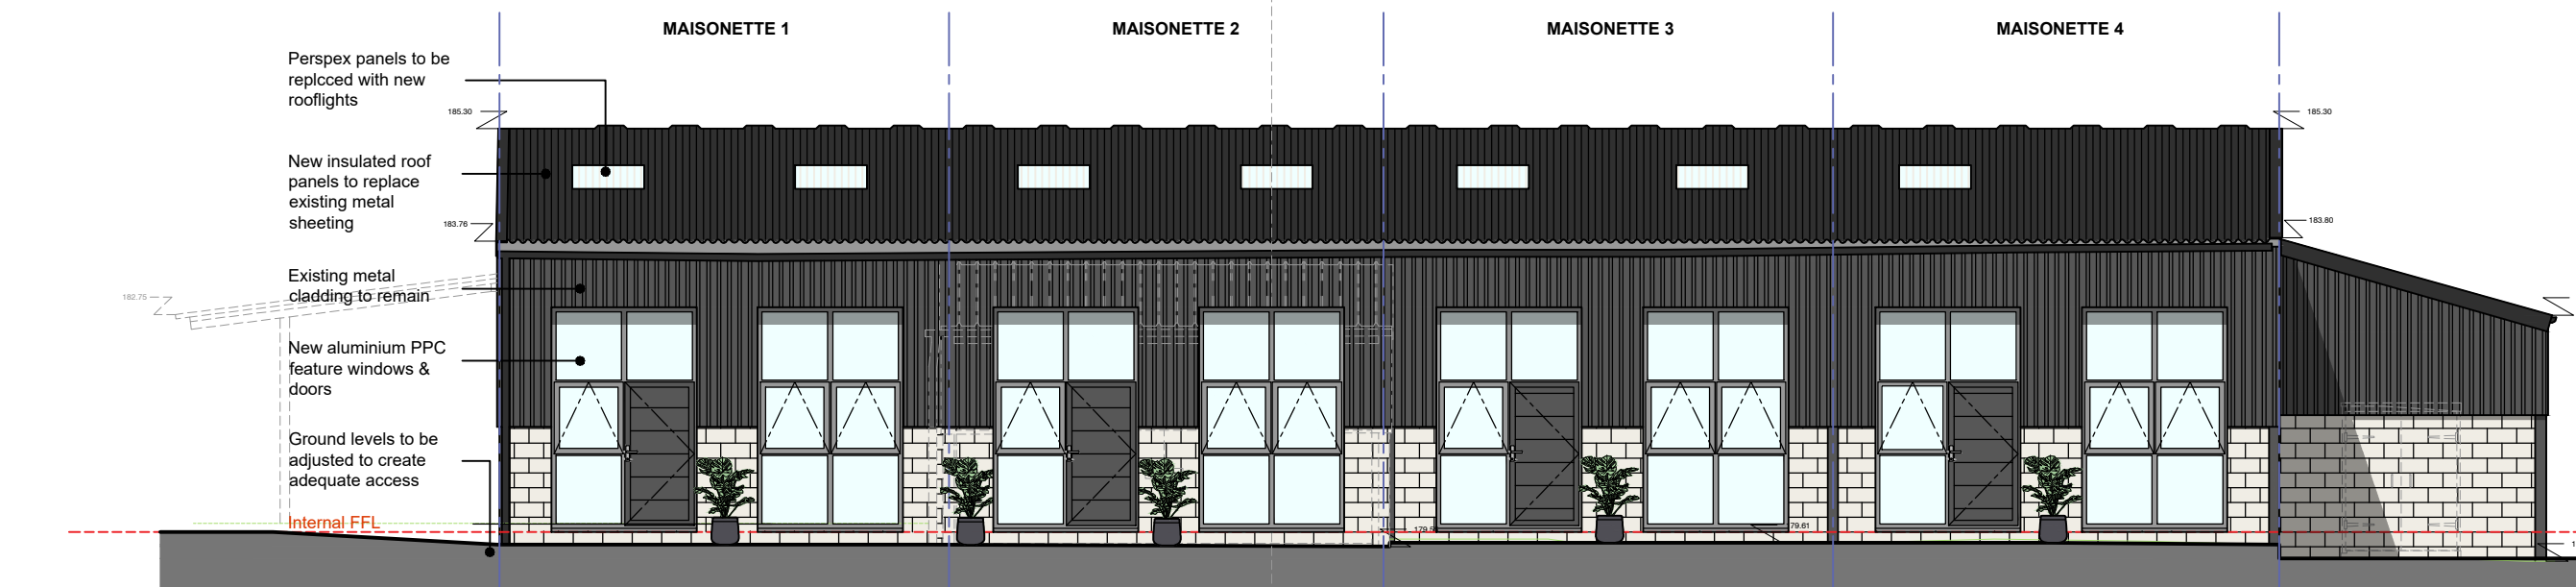


Proposed Elevation - North West
Scale 1:100

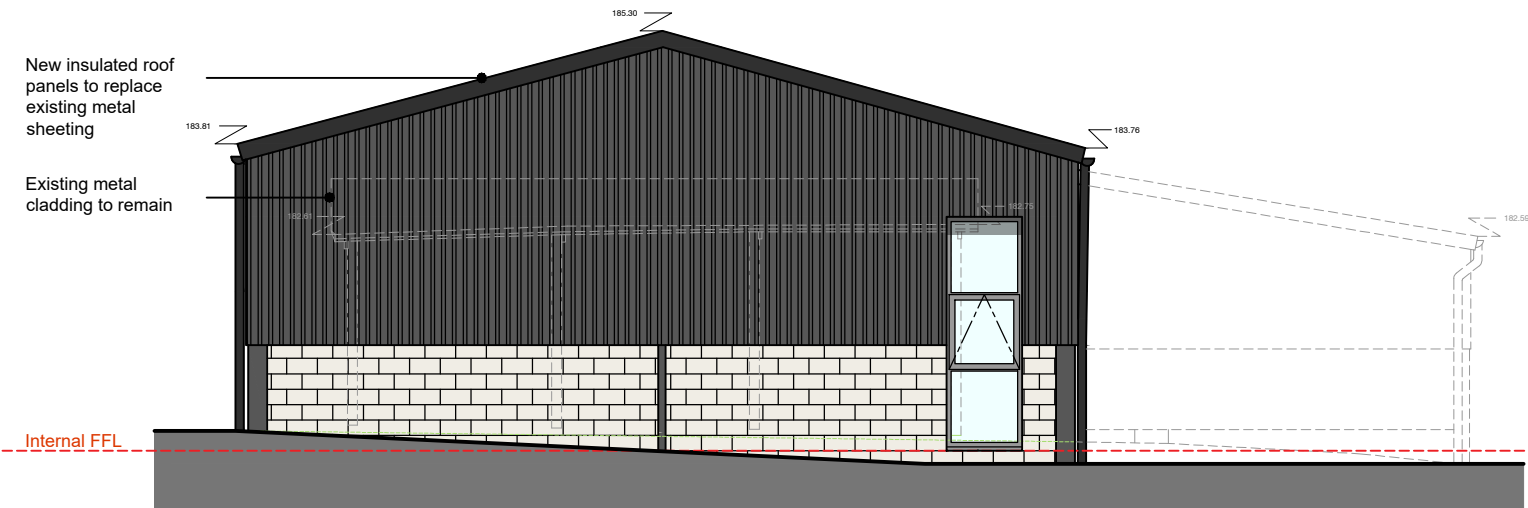


Proposed Elevation - North East
Scale 1:100

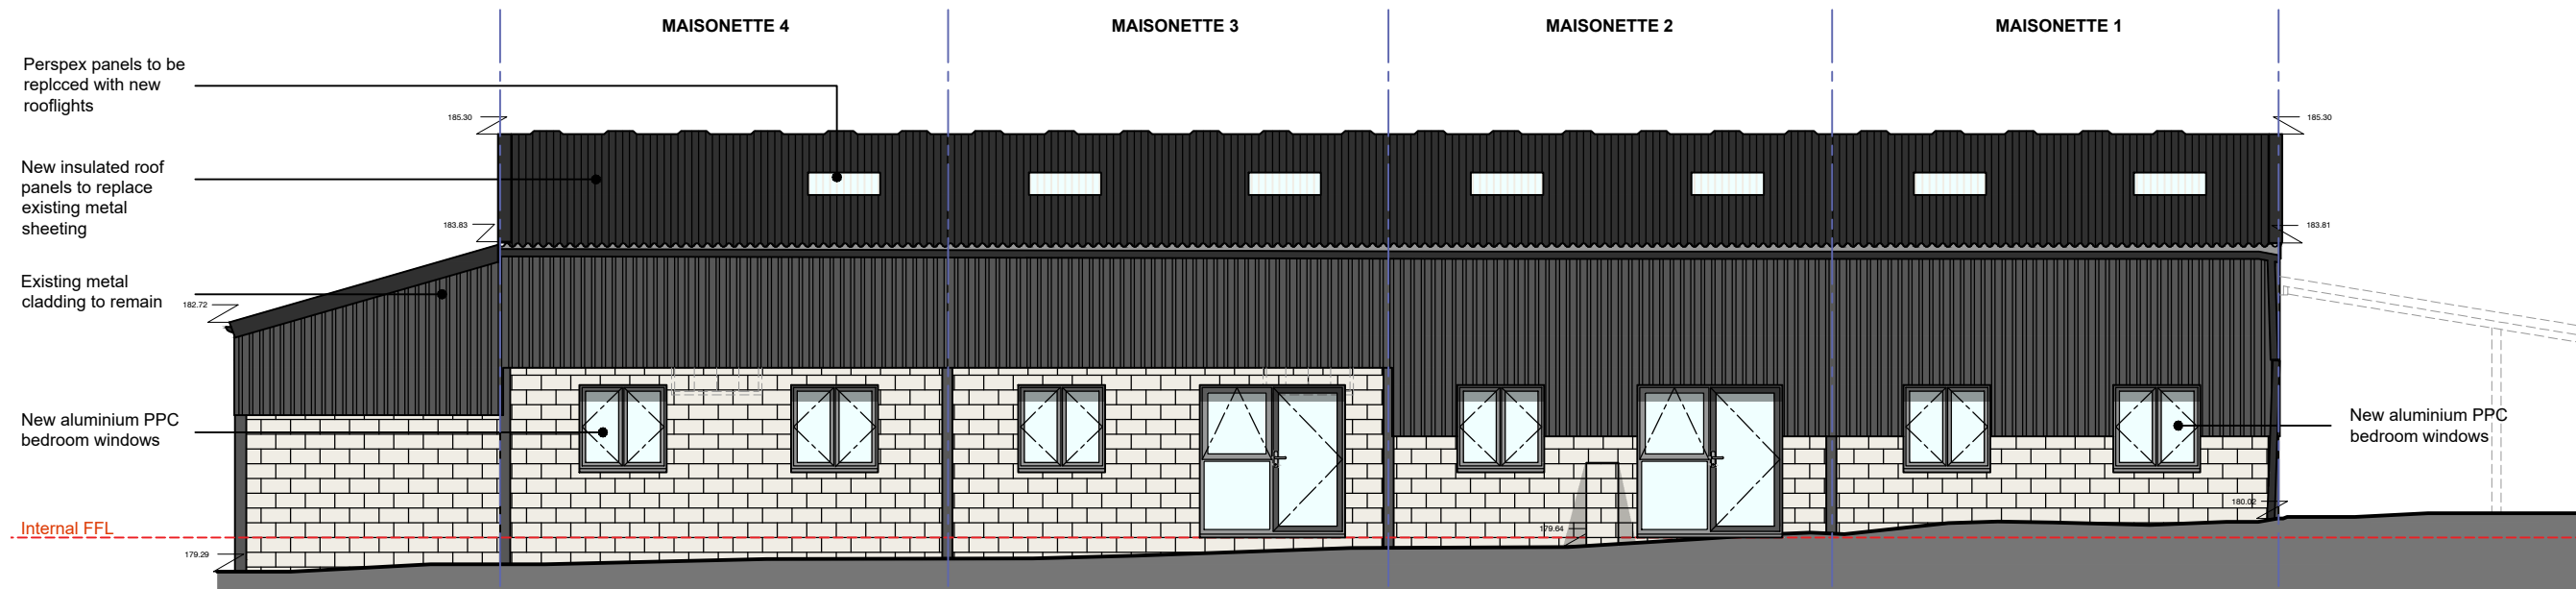

Proposed Elevation - South East
Scale 1:100

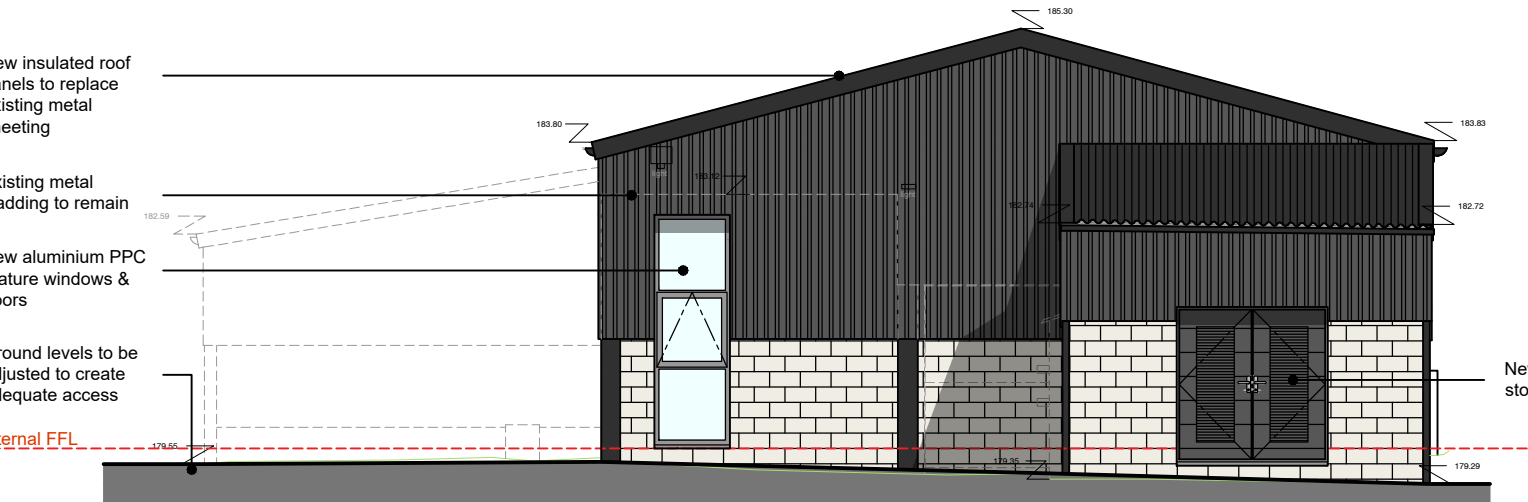


Proposed Elevation - South West
Scale 1:100

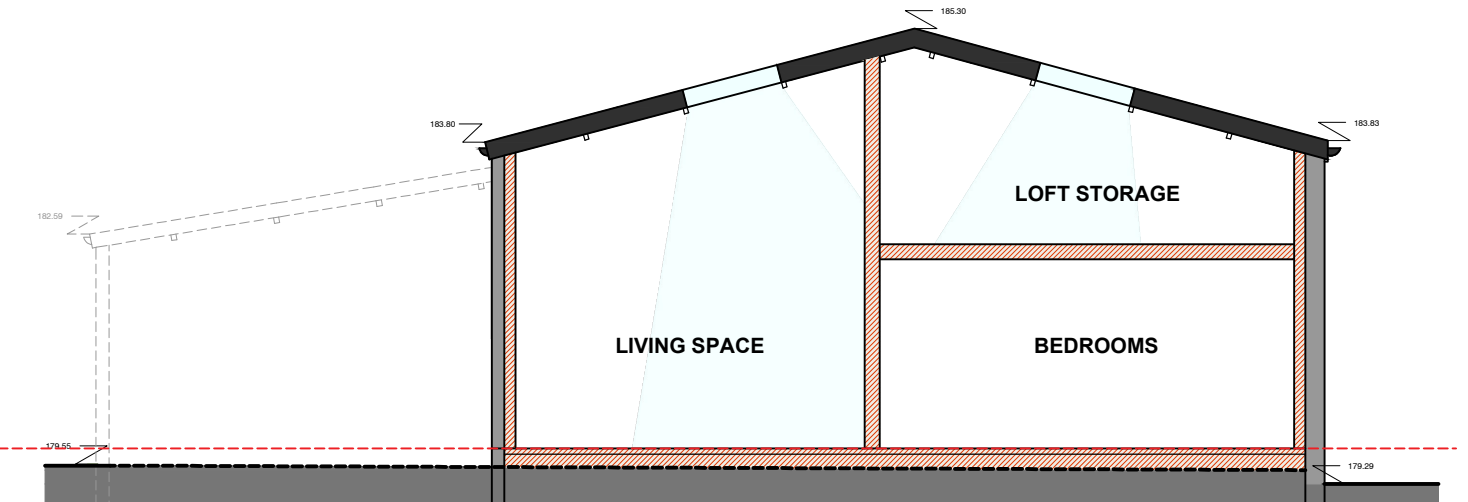

Proposed Section - South West
Scale 1:100




Proposed Maisonette Site Plan
Scale 1:100

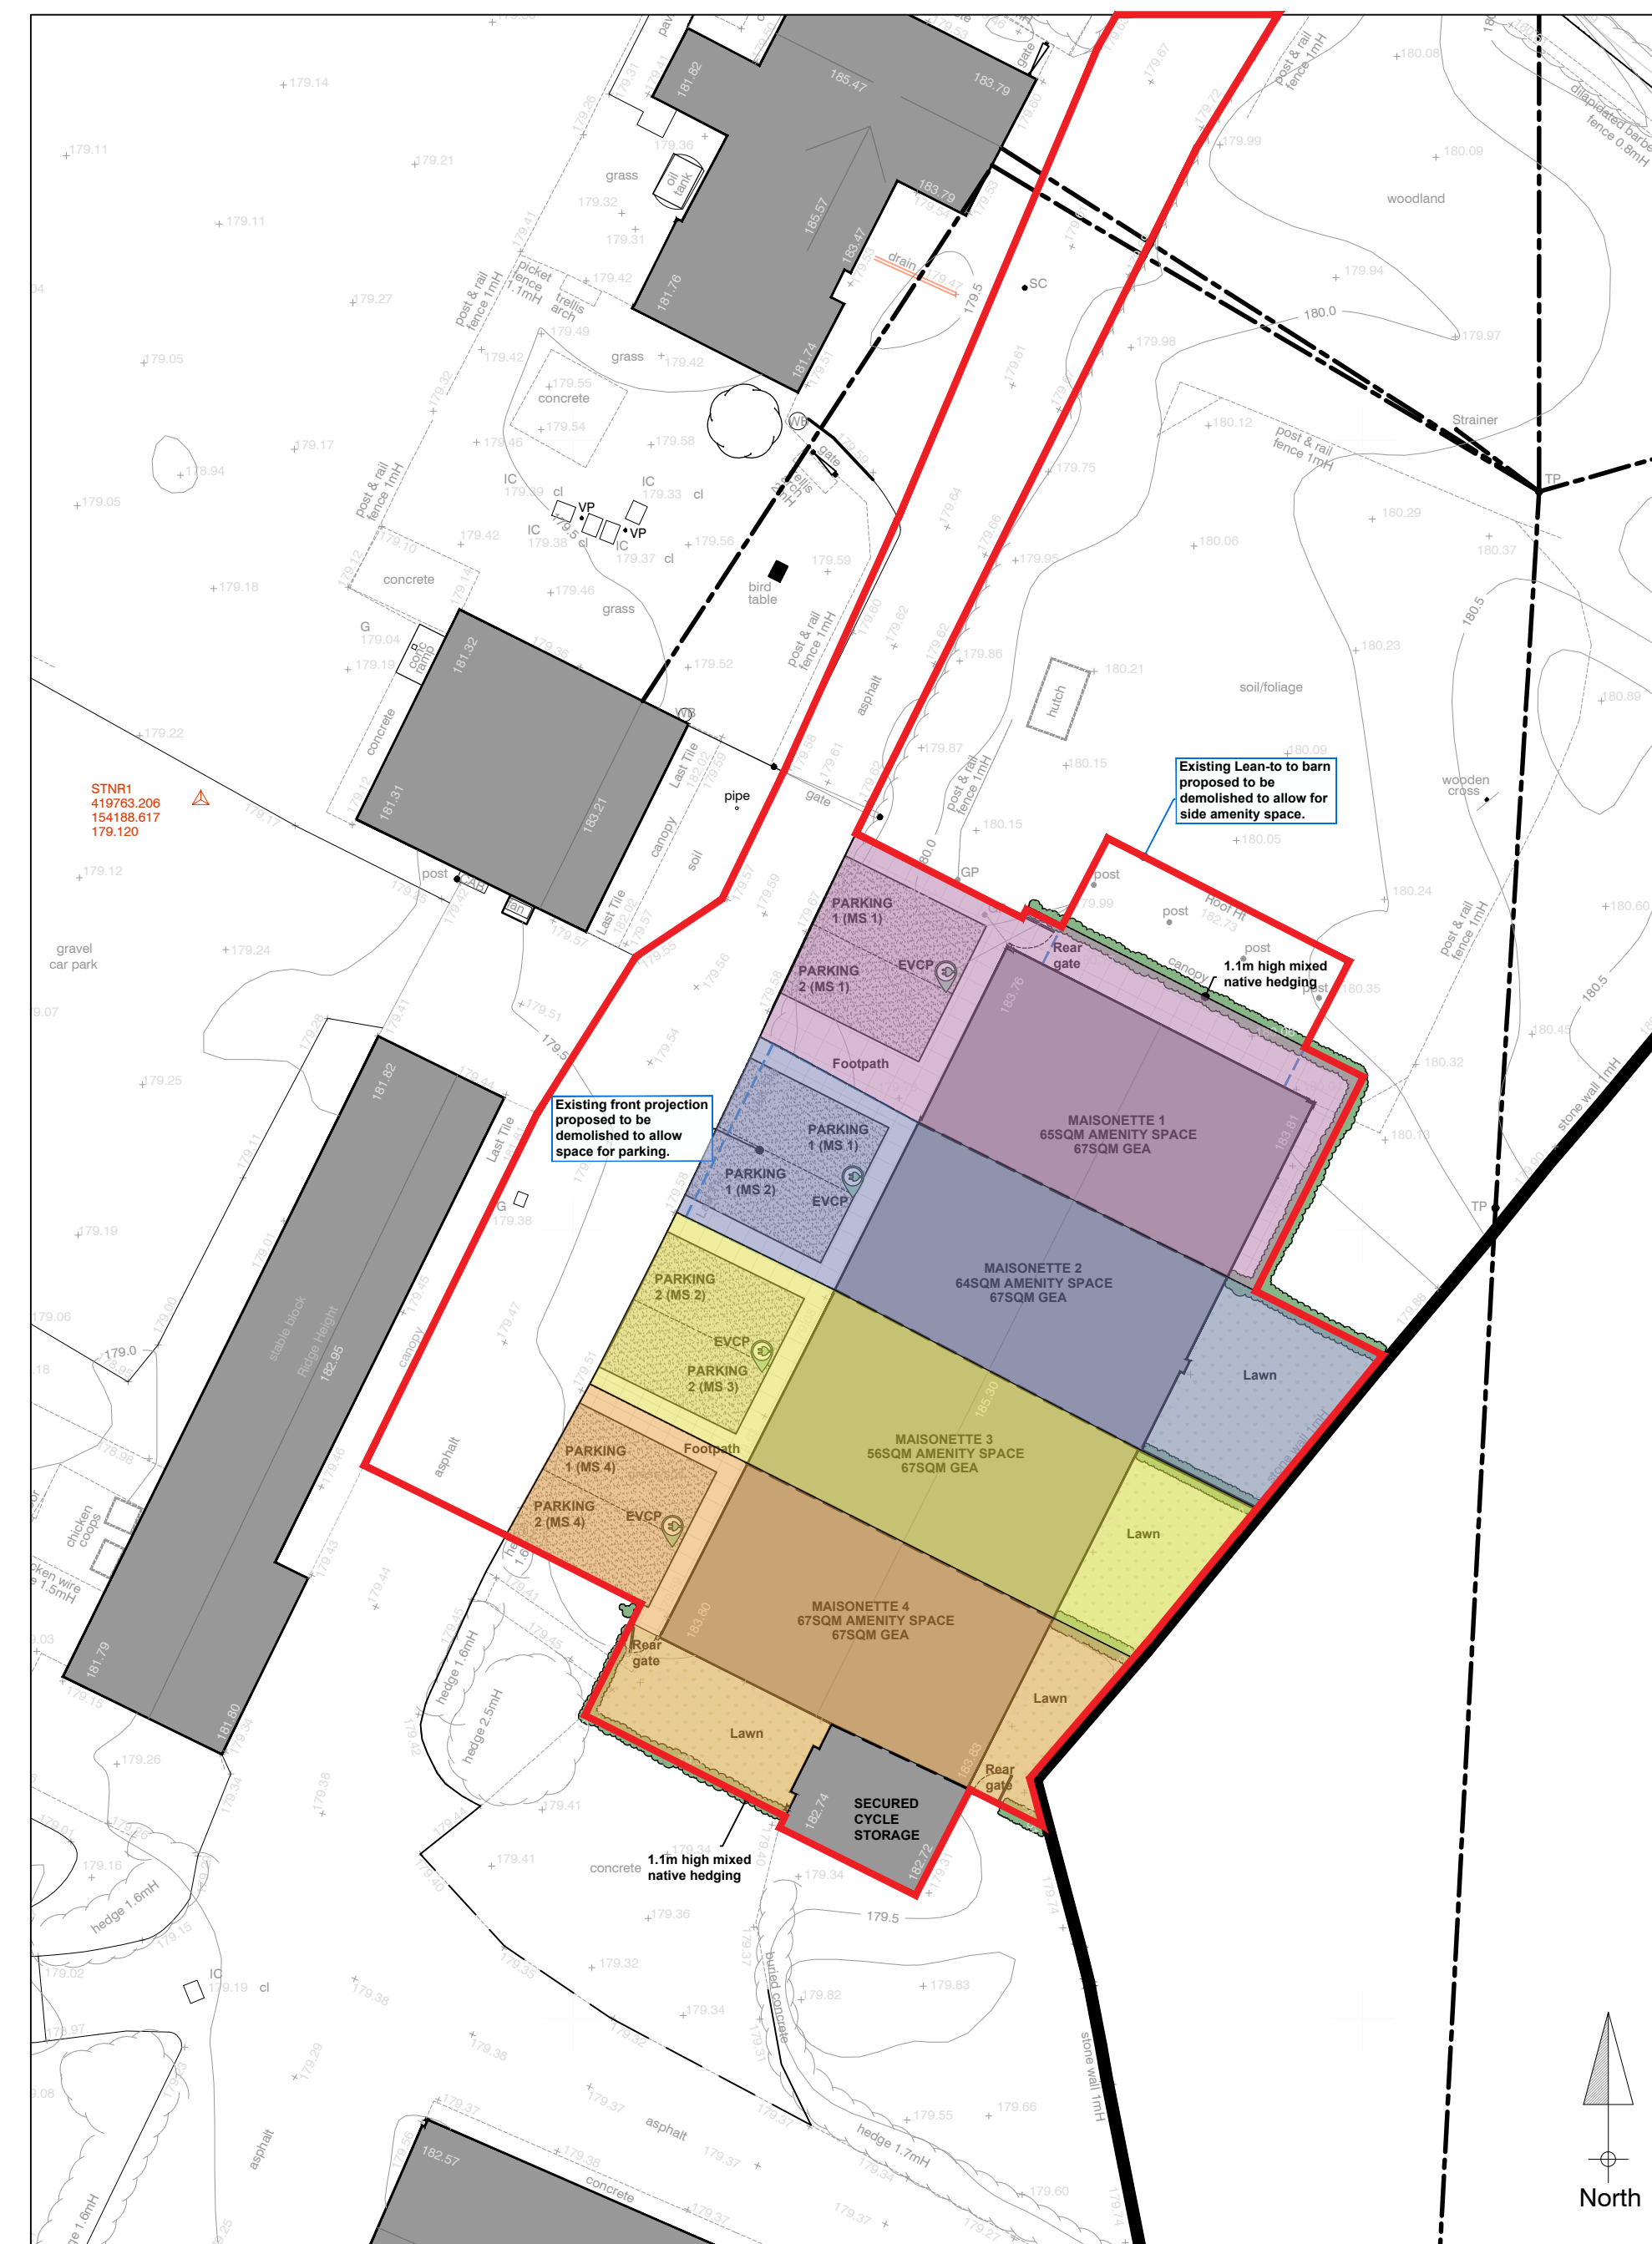

Proposed Site Plan
Scale 1:200

KEY	
	Existing Buildings
	Maisonette 1 Maisonette 1 - 67sqm Amenity space - 65sqm
	Maisonette 2 Maisonette 2 - 67sqm Amenity space - 64sqm
	Maisonette 3 Maisonette 3 - 67sqm Amenity space - 56sqm
	Maisonette 4 Maisonette 4 - 67sqm Amenity space - 67sqm

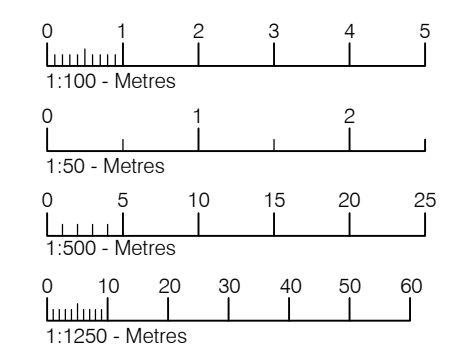

DRAWING FOR COMMENT ONLY.
NOT TO BE USED FOR PLANNING

Ground Floor
6 Pelhams Court
Marlborough
Wiltshire SN8 2AG

T. 01672 518 278
E. info@tuttlearchserv.co.uk
F. facebook.com/tuttlearchserv
W. tuttlearchserv.co.uk

Job Title
Class Q - Barn conversion @ Land Adjacent to The Old Rectory, Everleigh, Marlborough, Wiltshire, SN9 3EY

Drawing Title
Proposed Maisonettes Elevations & Site Plan

DRAWING NUMBER	REV
Hammerson - 04	D

REVISIONS				
Rev A - 15-04-26	Amendments to consultant comments			
Rev B - 17-04-26	Amendments to consultant comments			
Rev C - 21-04-26	Amendments to consultant comments			
Rev D - 29-04-26	Amendments to consultant comments			

SCALE	DATE	DRAWN BY	PAPER SIZE	JOB No.
As Indicated	April 26	MCW	A1	1682