





PROPOSED FRONT ELEVATION




EXISTING REAR ELEVATION

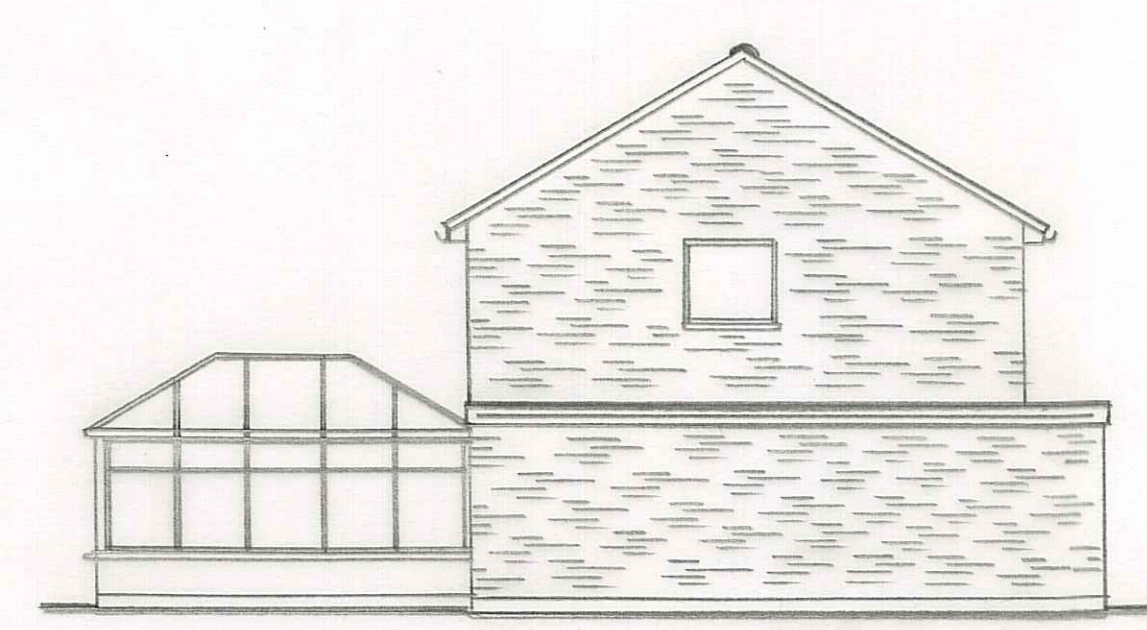

EXISTING SIDE ELEVATION

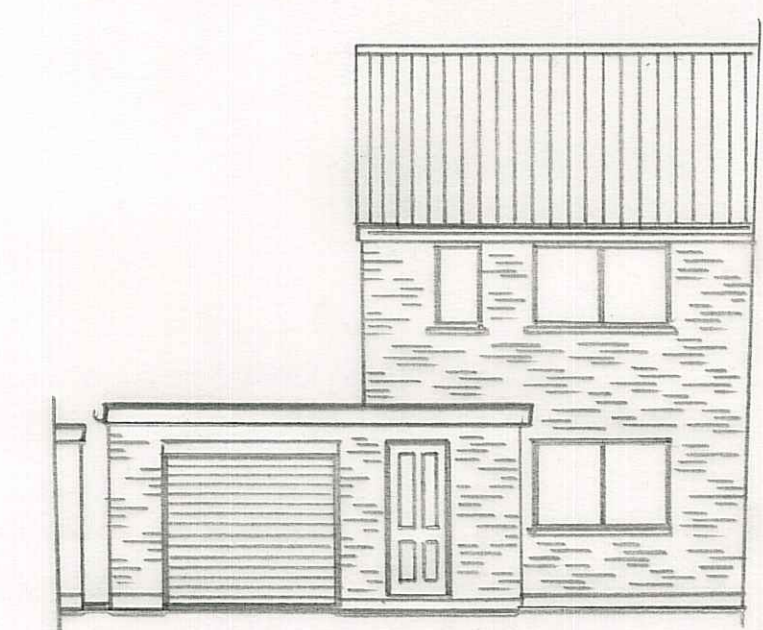


EXISTING FRONT ELEVATION

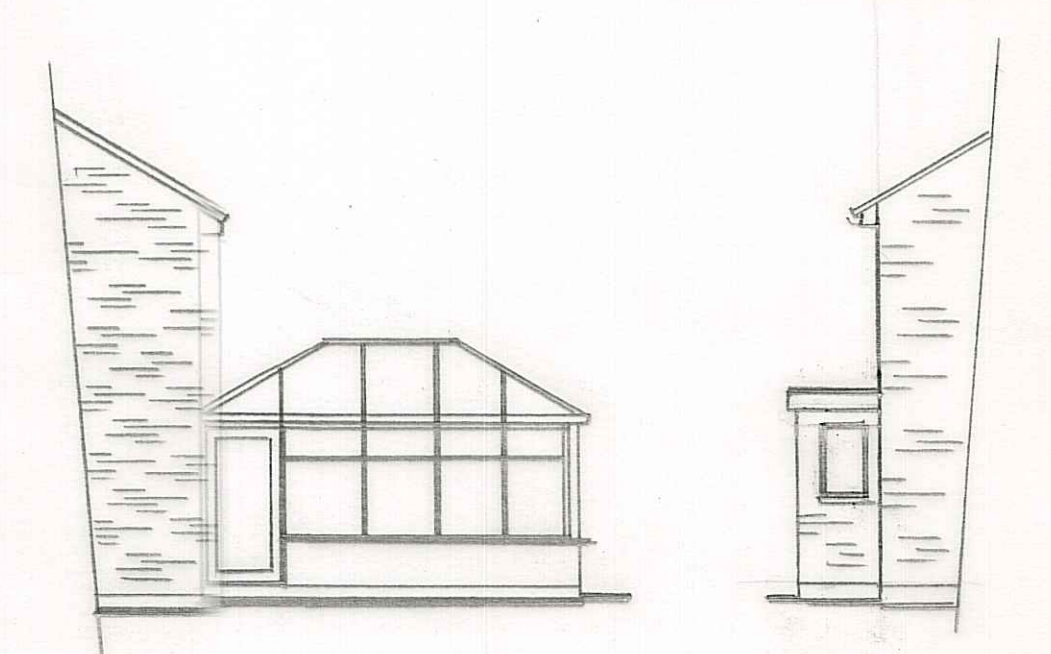


EXISTING SIDE ELEVATION
EXISTING SIDE ELEV




PROPOSED REAR ELEVATION

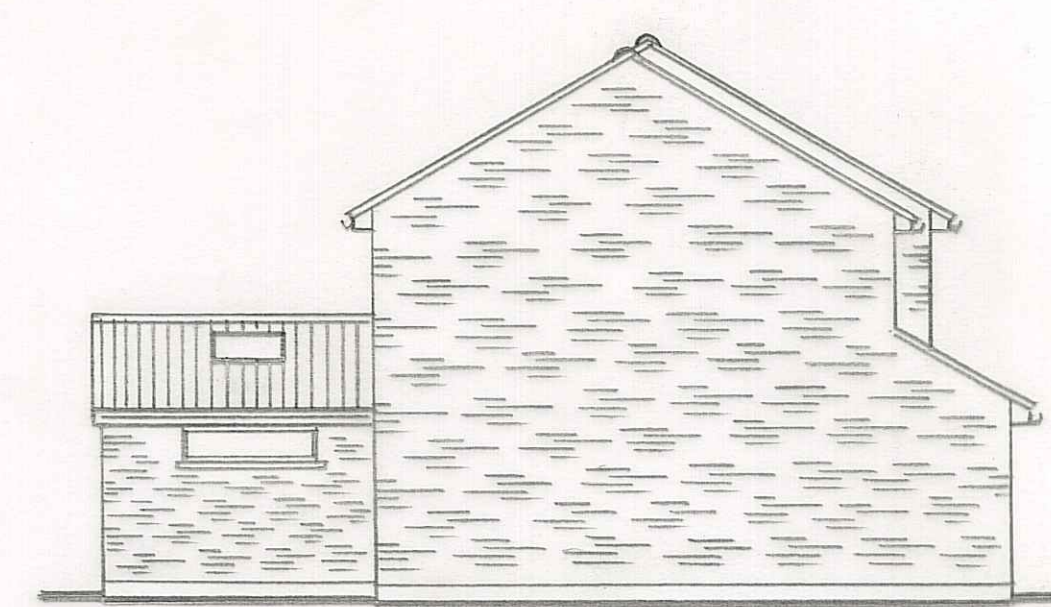


PROPOSED SIDE ELEVATION

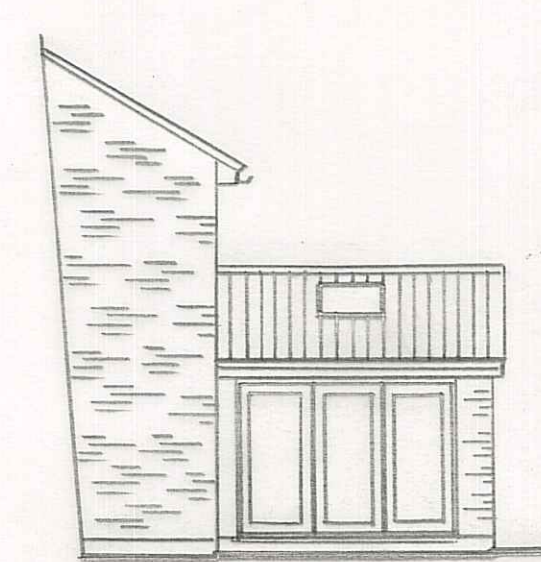


PROPOSED SIDE ELEVATION

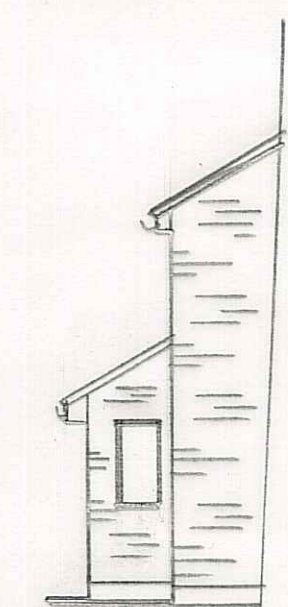

PROPOSED SIDE ELEVATION

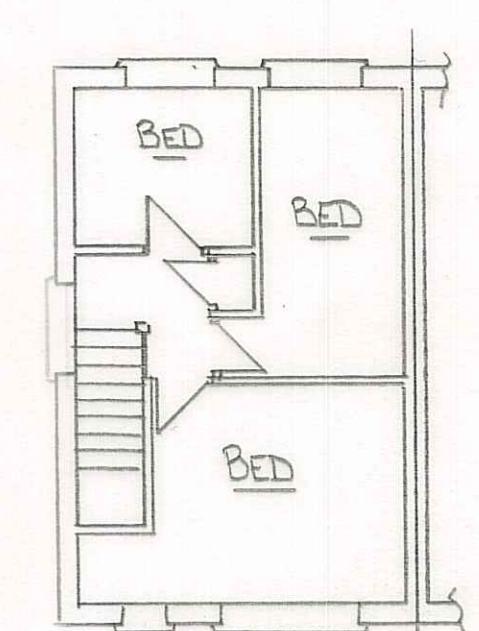


EXISTING FIRST FLOOR

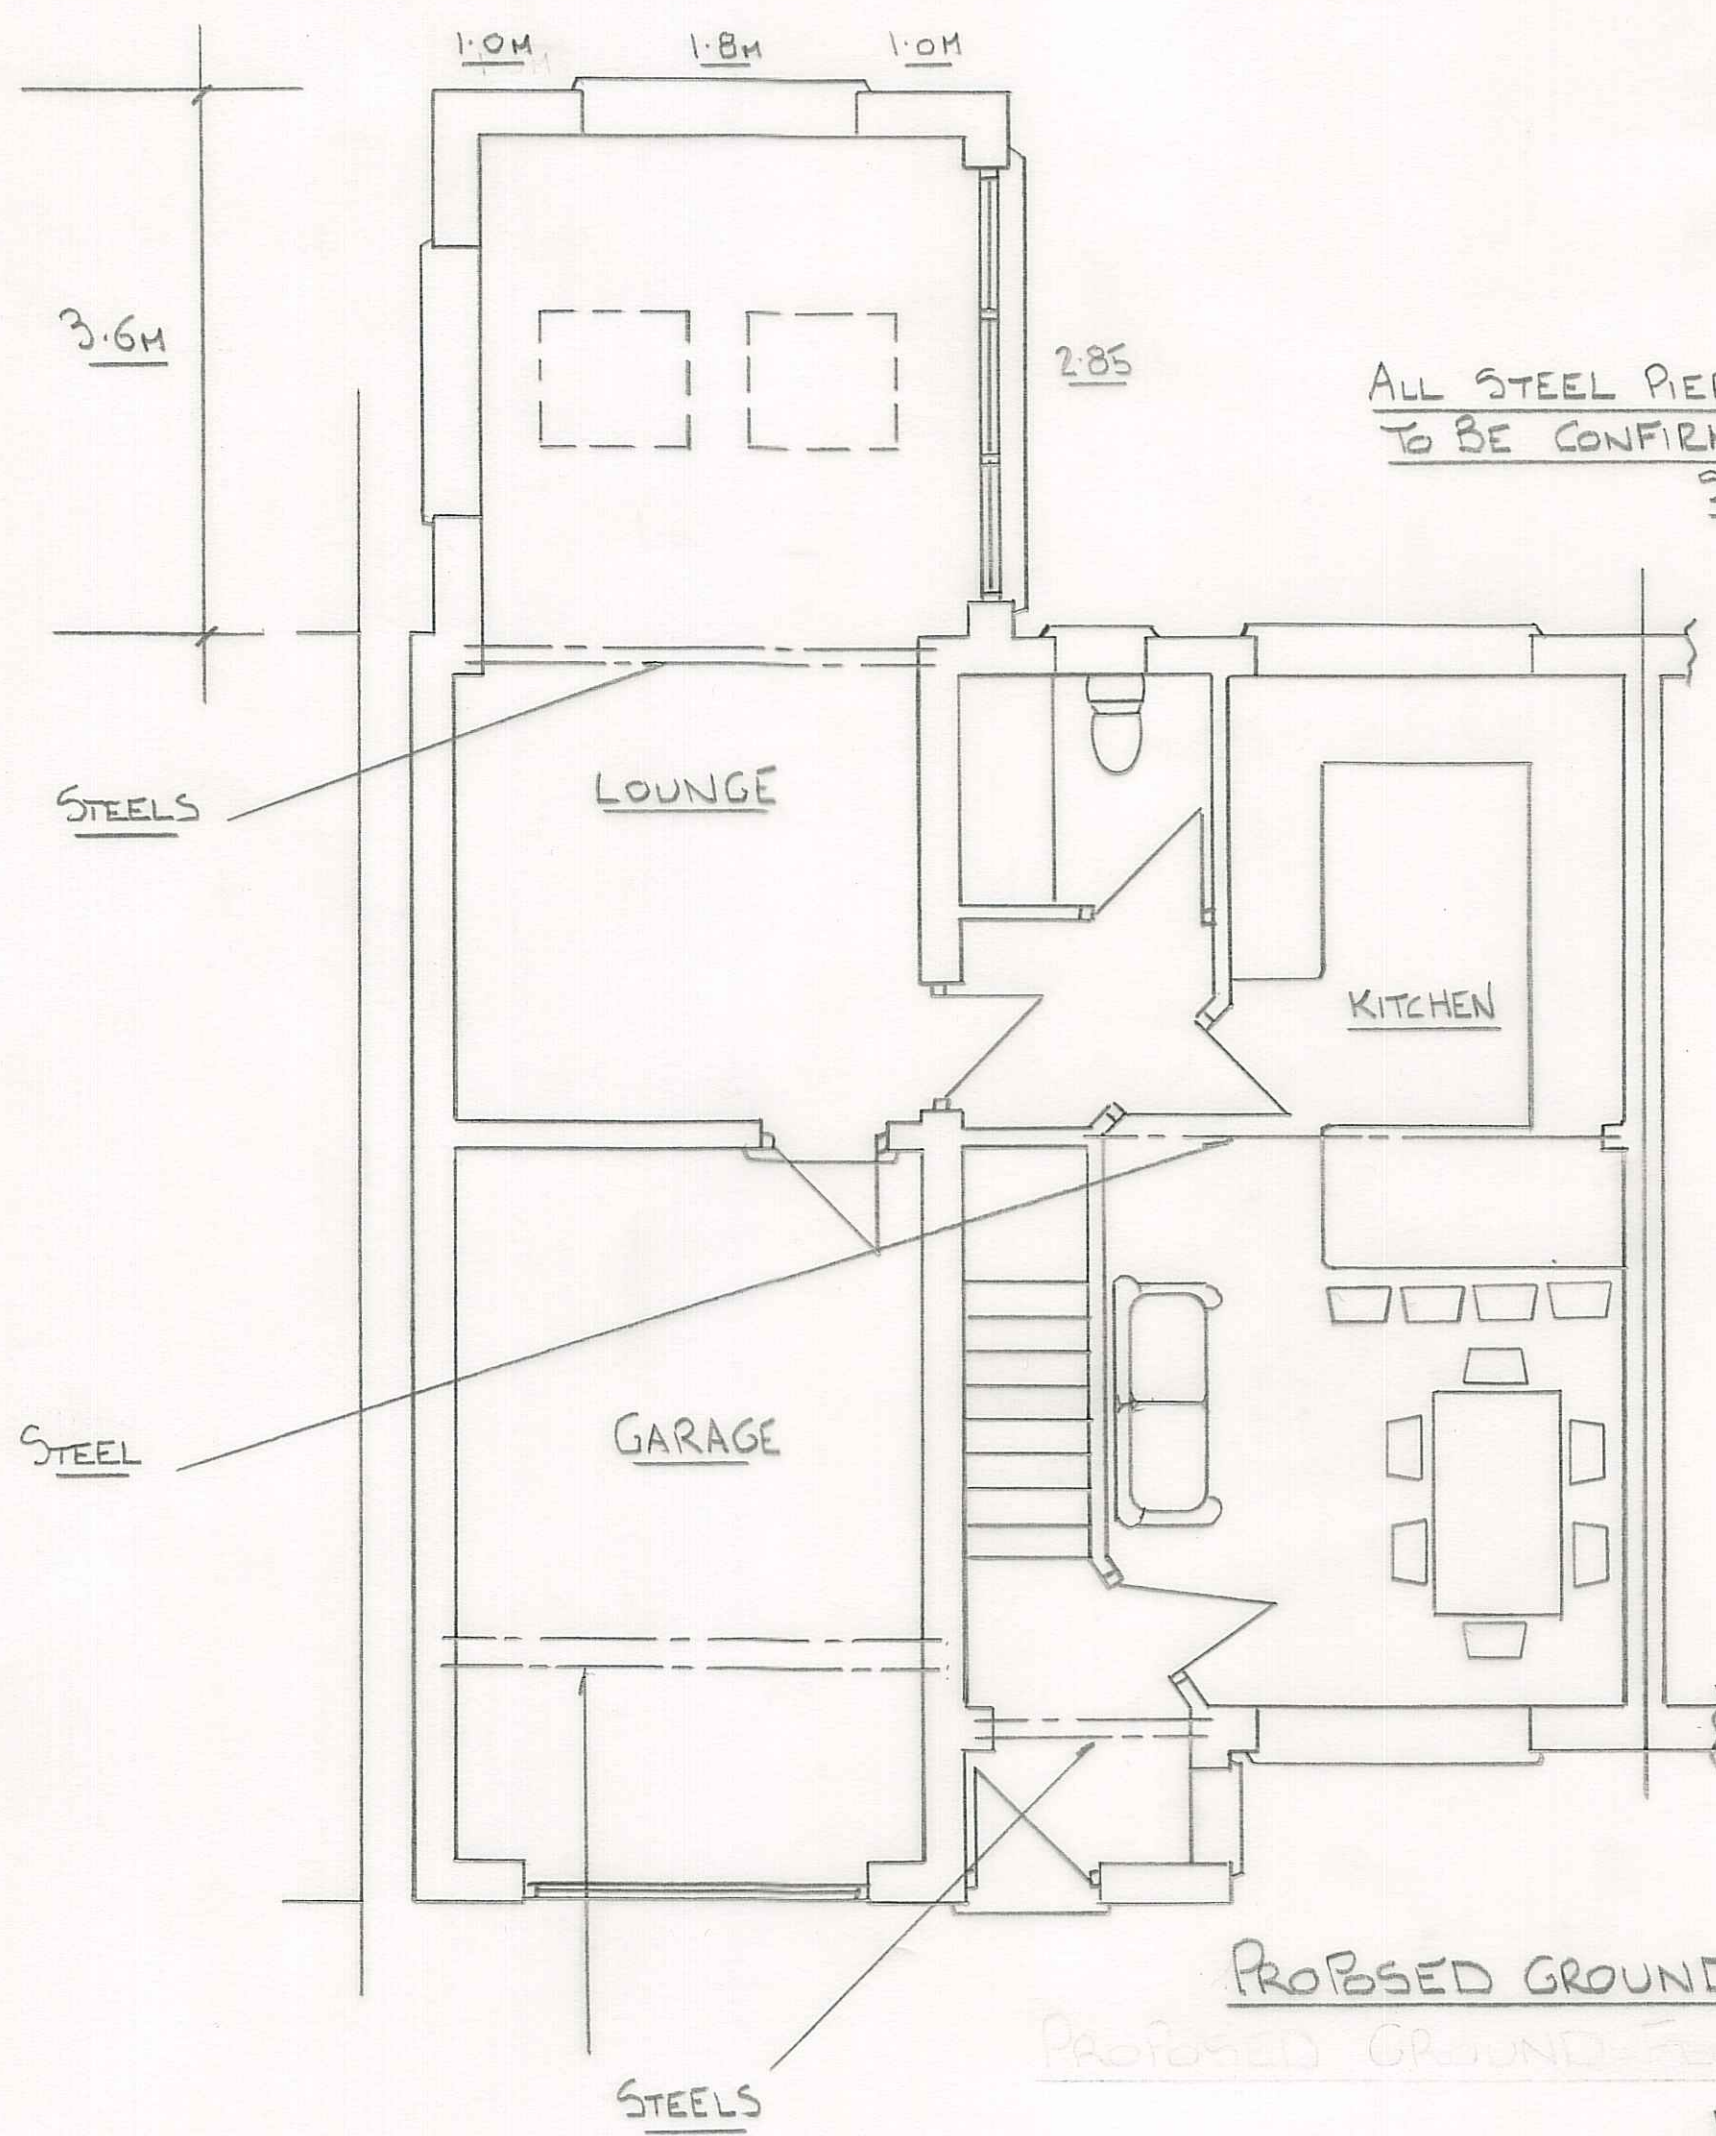


PROPOSED GROUND FLOOR


ALL STEEL PIER AND PAD SIZES
TO BE CONFIRMED BY QUALIFIED
STRUCTURAL ENGINEER

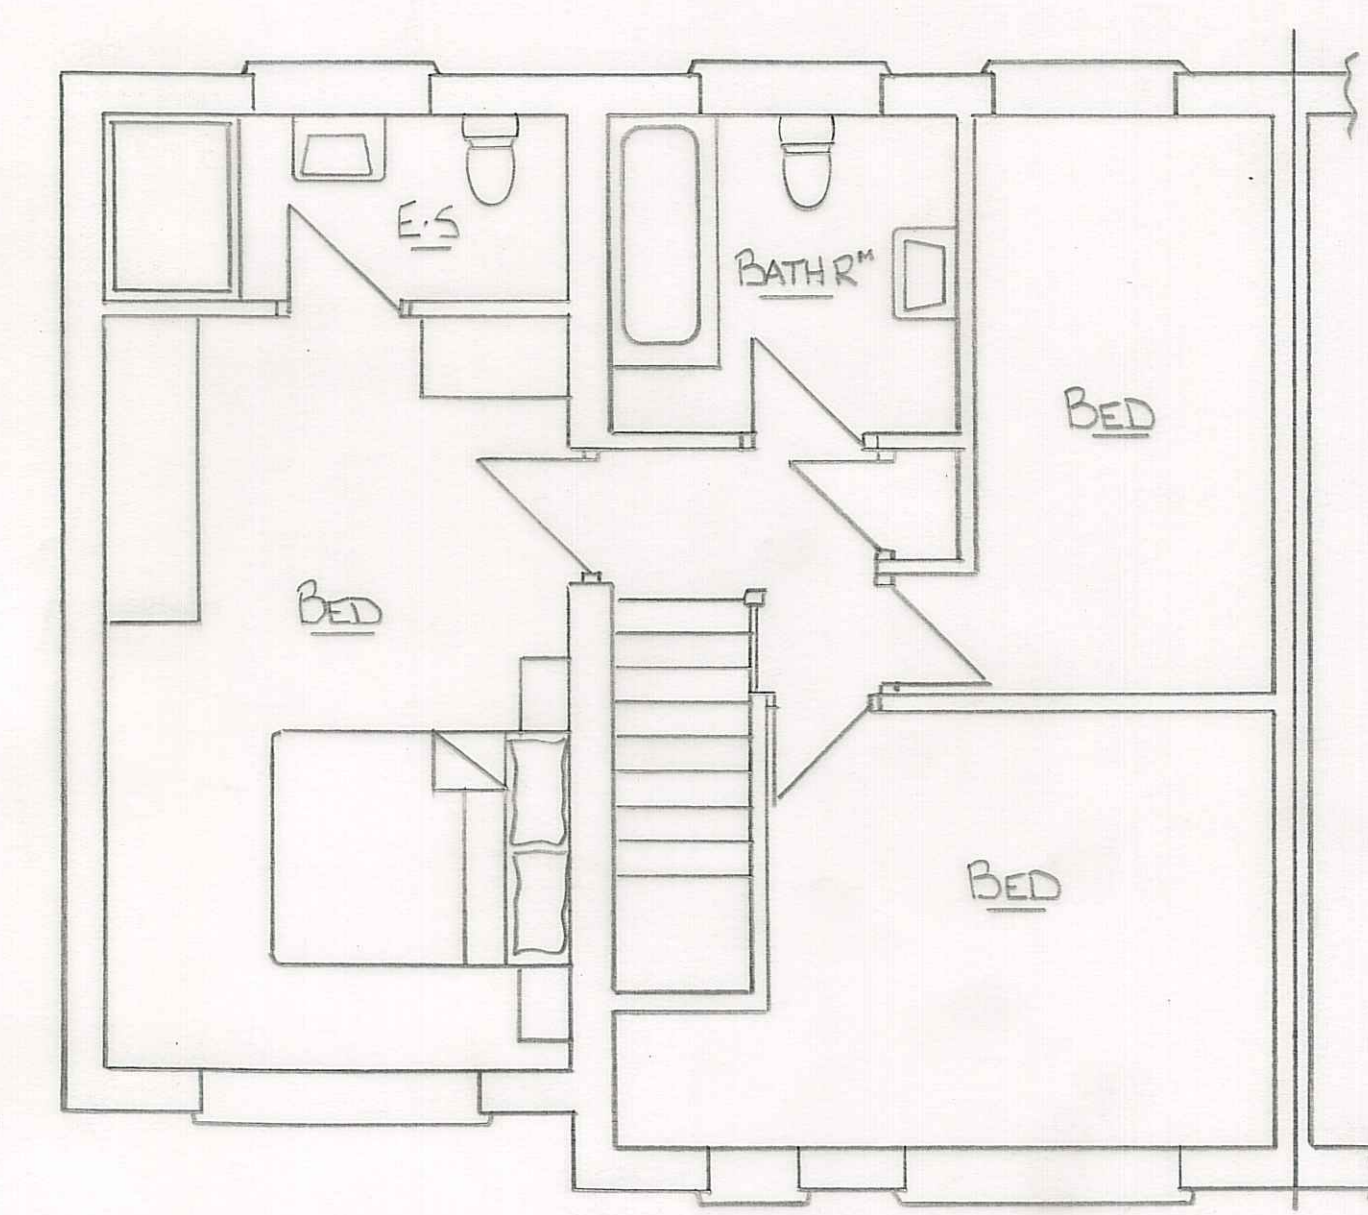


PROPOSED FIRST FLOOR

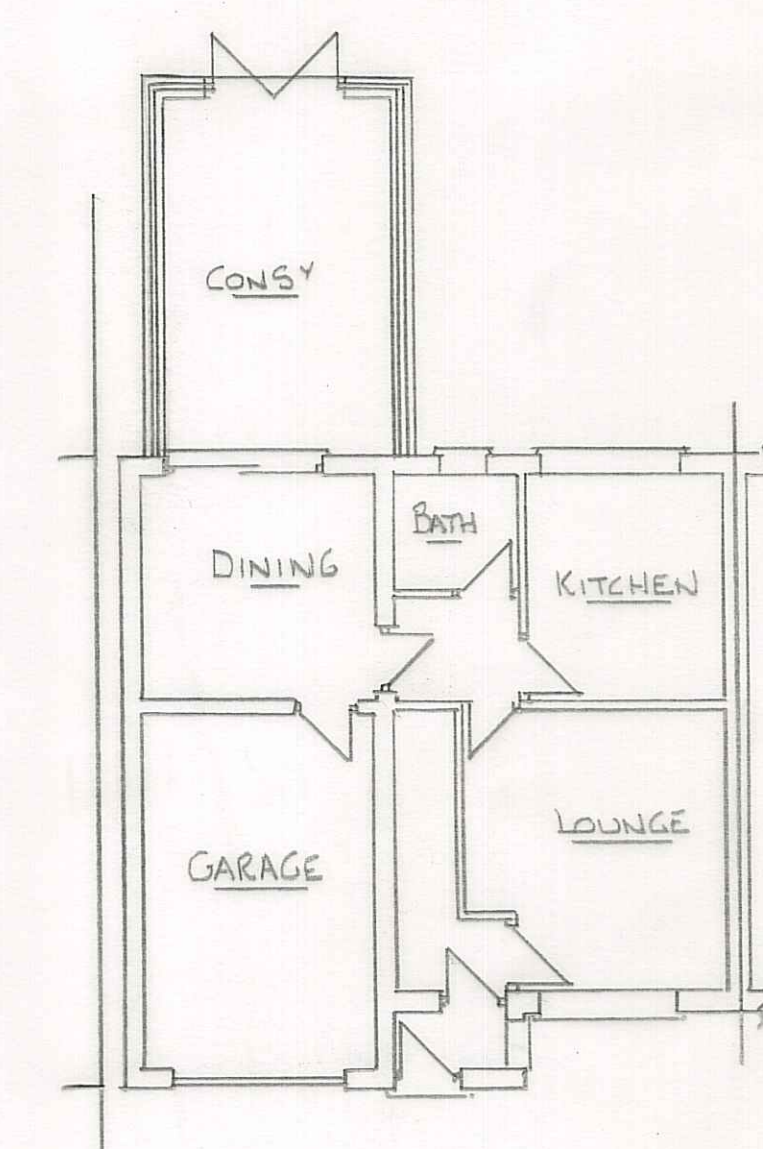

EXISTING GROUND FLOOR

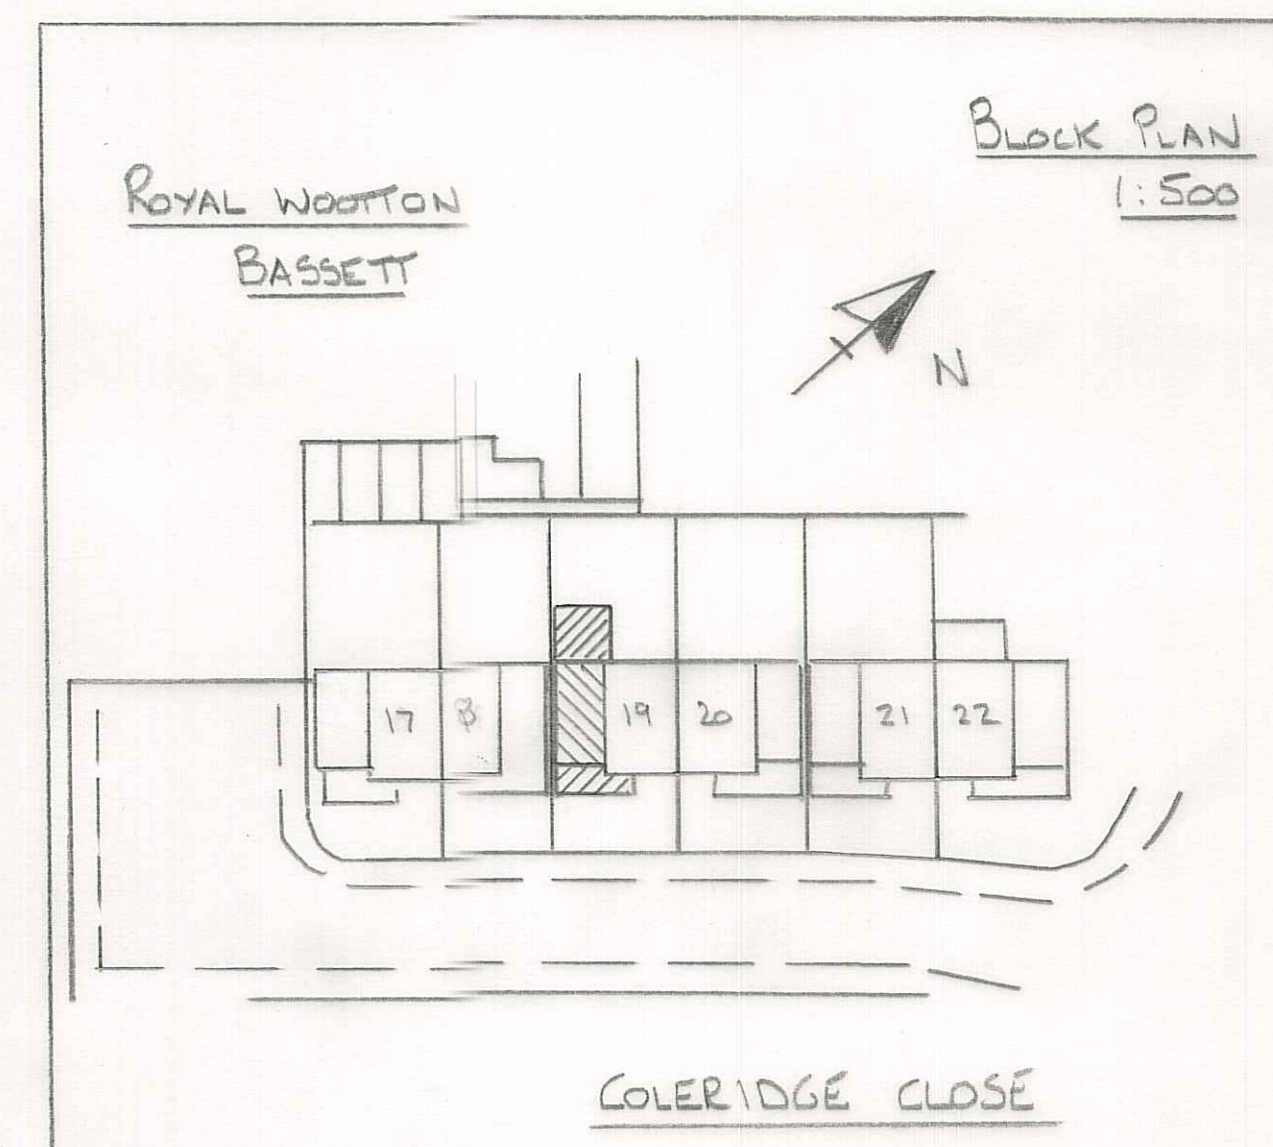

BLOCK PLAN
1:500

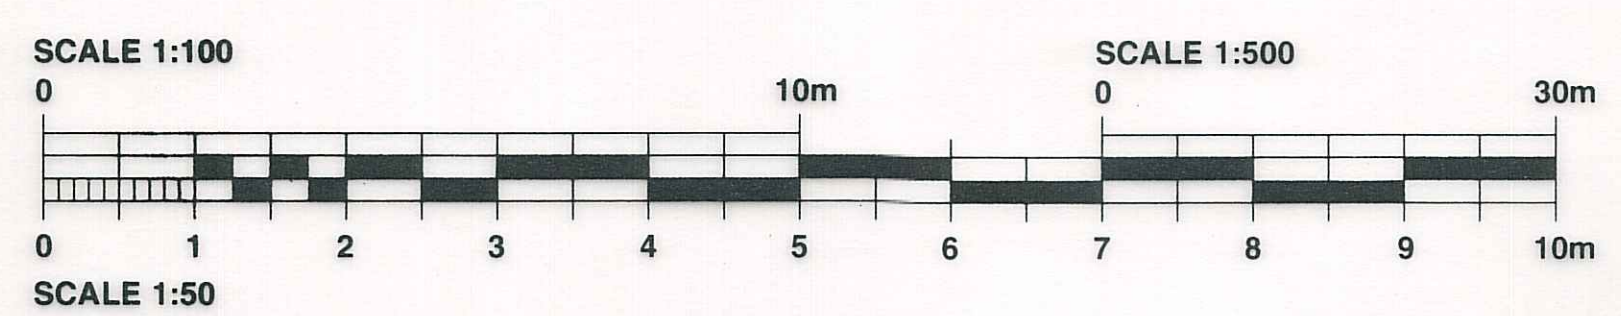

DRAINAGE
DRAINAGE TO BUILDING INSPECTORS SATISF^N
EXPOSE AND CONFIRM ALL EXISTING
AND PROPOSED DRAINAGE ON SITE
BEFORE BUILDING WORK COMMENCES



NIGEL PACKER
DESIGN TEAM
TEL.NO. 07906 141845
email: nigelpacker@gmail.com

SCALE.
1:50 1:100
DATE.
MAY 2026

DESCRIPTION.
PROPOSED SIDE & REAR EXTENSION
AT 19 CLERIDGE CLOSE
FOR MISS PAGE

DRAWING NO.
2344/1
DRAWING SIZE A1