




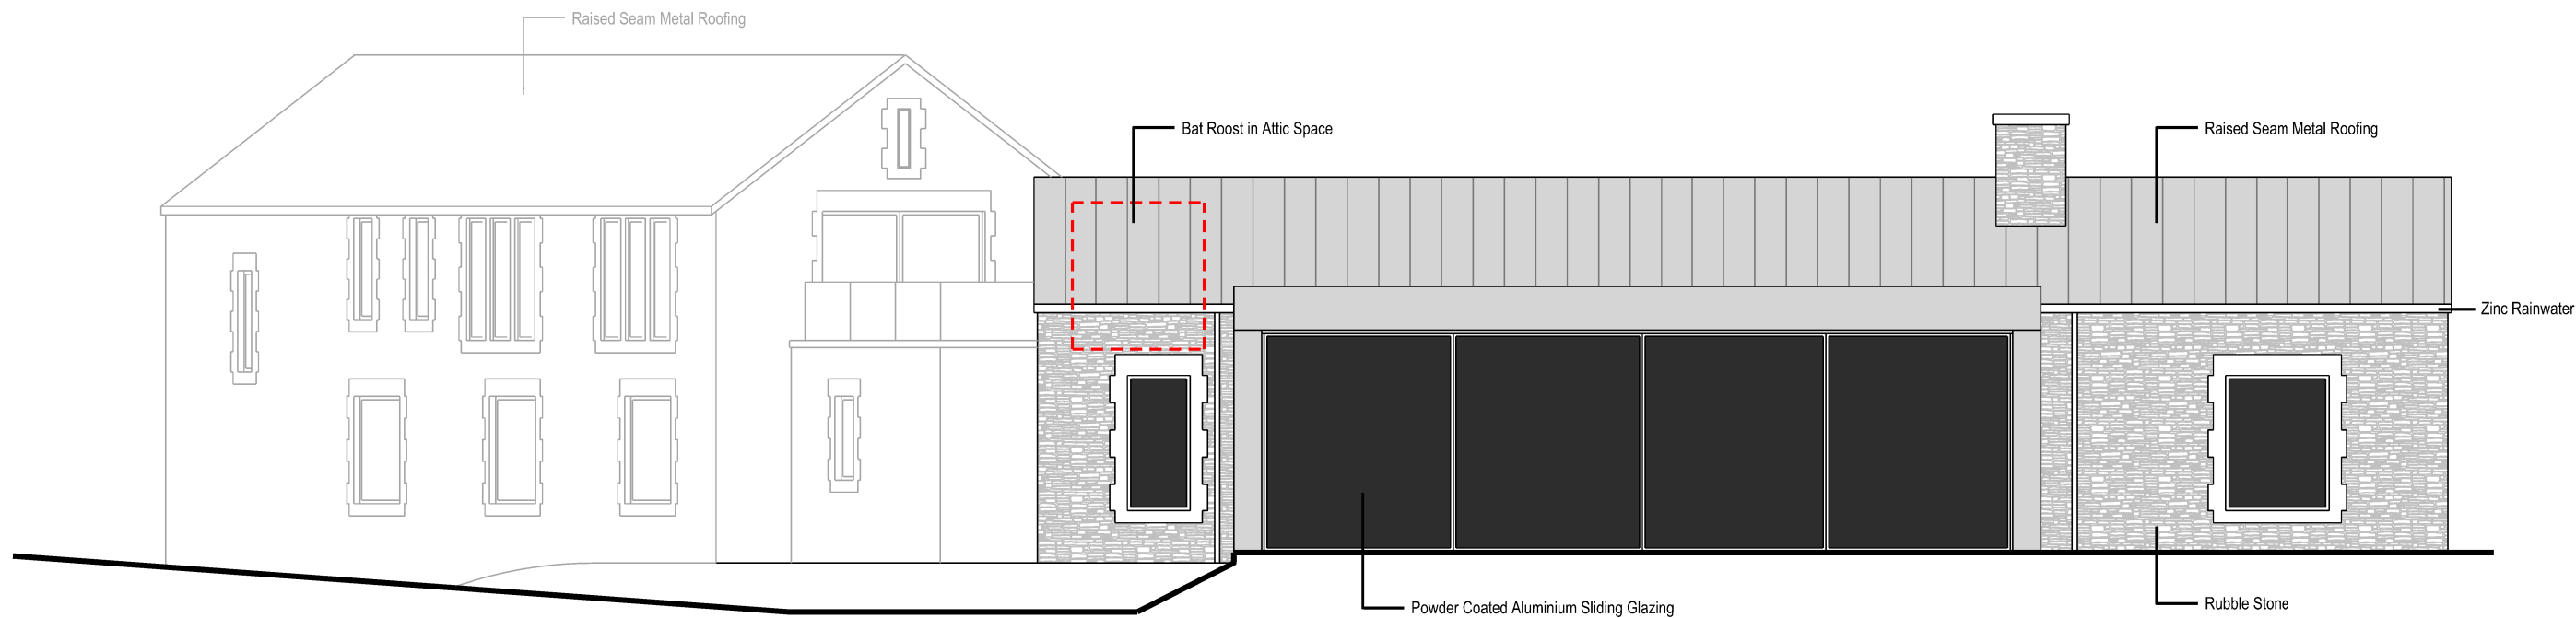

West Elevation

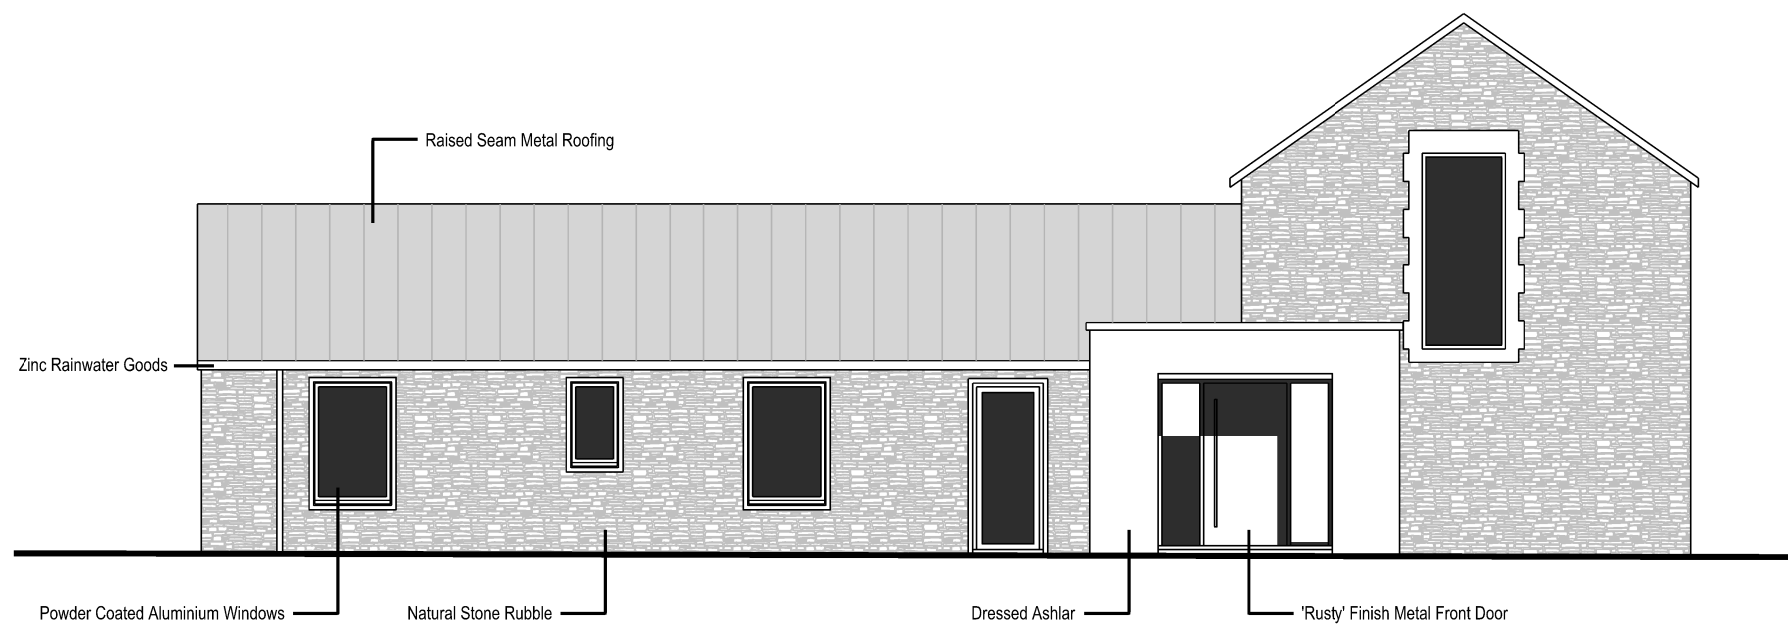

East Elevation

 

The Old Ride
Bath Road
Bradford on Avon
Wiltshire
Tel 01225 865220
Fax 01225 866086

ASHLEY
DESIGN

CLIENT Gary Hawkins
PROJECT Cleeve Rock Midford Lane, Midford.
DRAWING TITLE East and West Elevation
SCALE 1:100@A3
DRAWN Jan 2026
DATE MAS

DRAWING NUMBER
2872-07

REVISIONS
A B C D