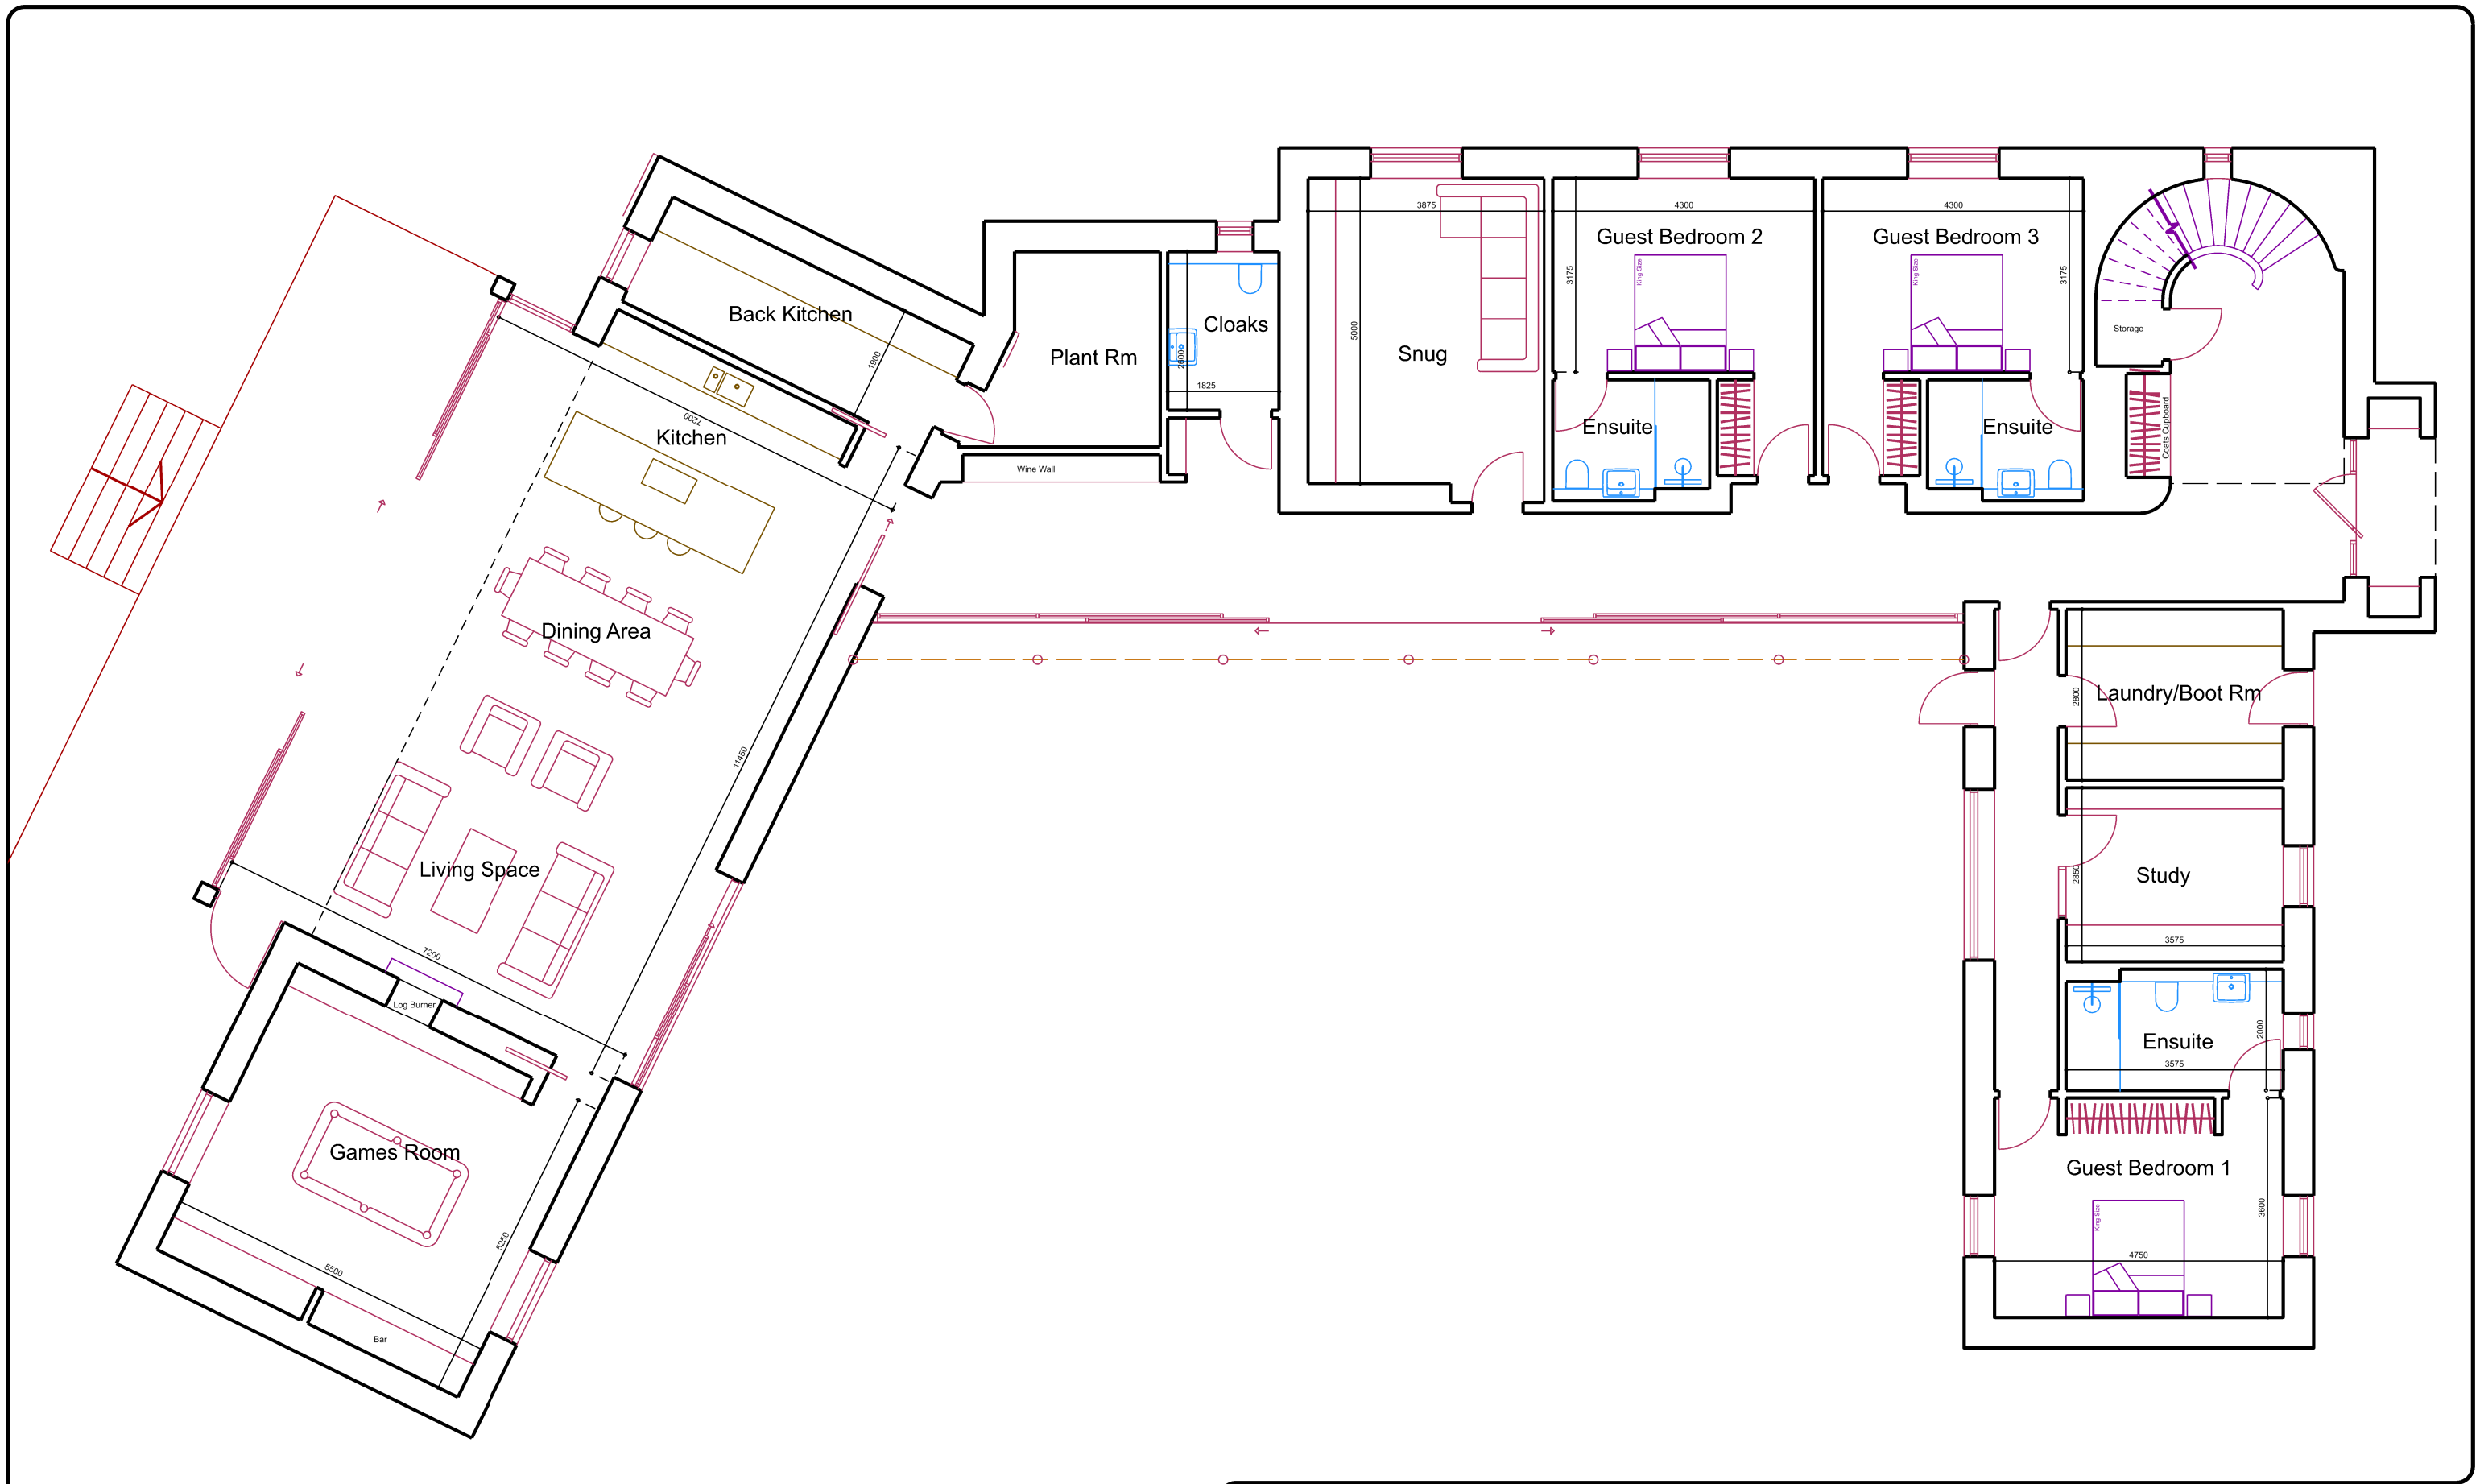


The Old Ride

Bath Road

Bradford on Avon

Wiltshire

Tel 01225 865220

Fax 01225 866086

ASHLEY
DESIGN

CLIENT

PROJECT

DRAWING TITLE

SCALE

Gary Hawkins

Cleeve Rock Midford Lane, Midford.

Ground Floor Plan

1:100@A3

DRAWN

DATE

MAS

Jan 2026

DRAWING NUMBER

2872-02

REVISIONS

ABCDEFGHIJ