




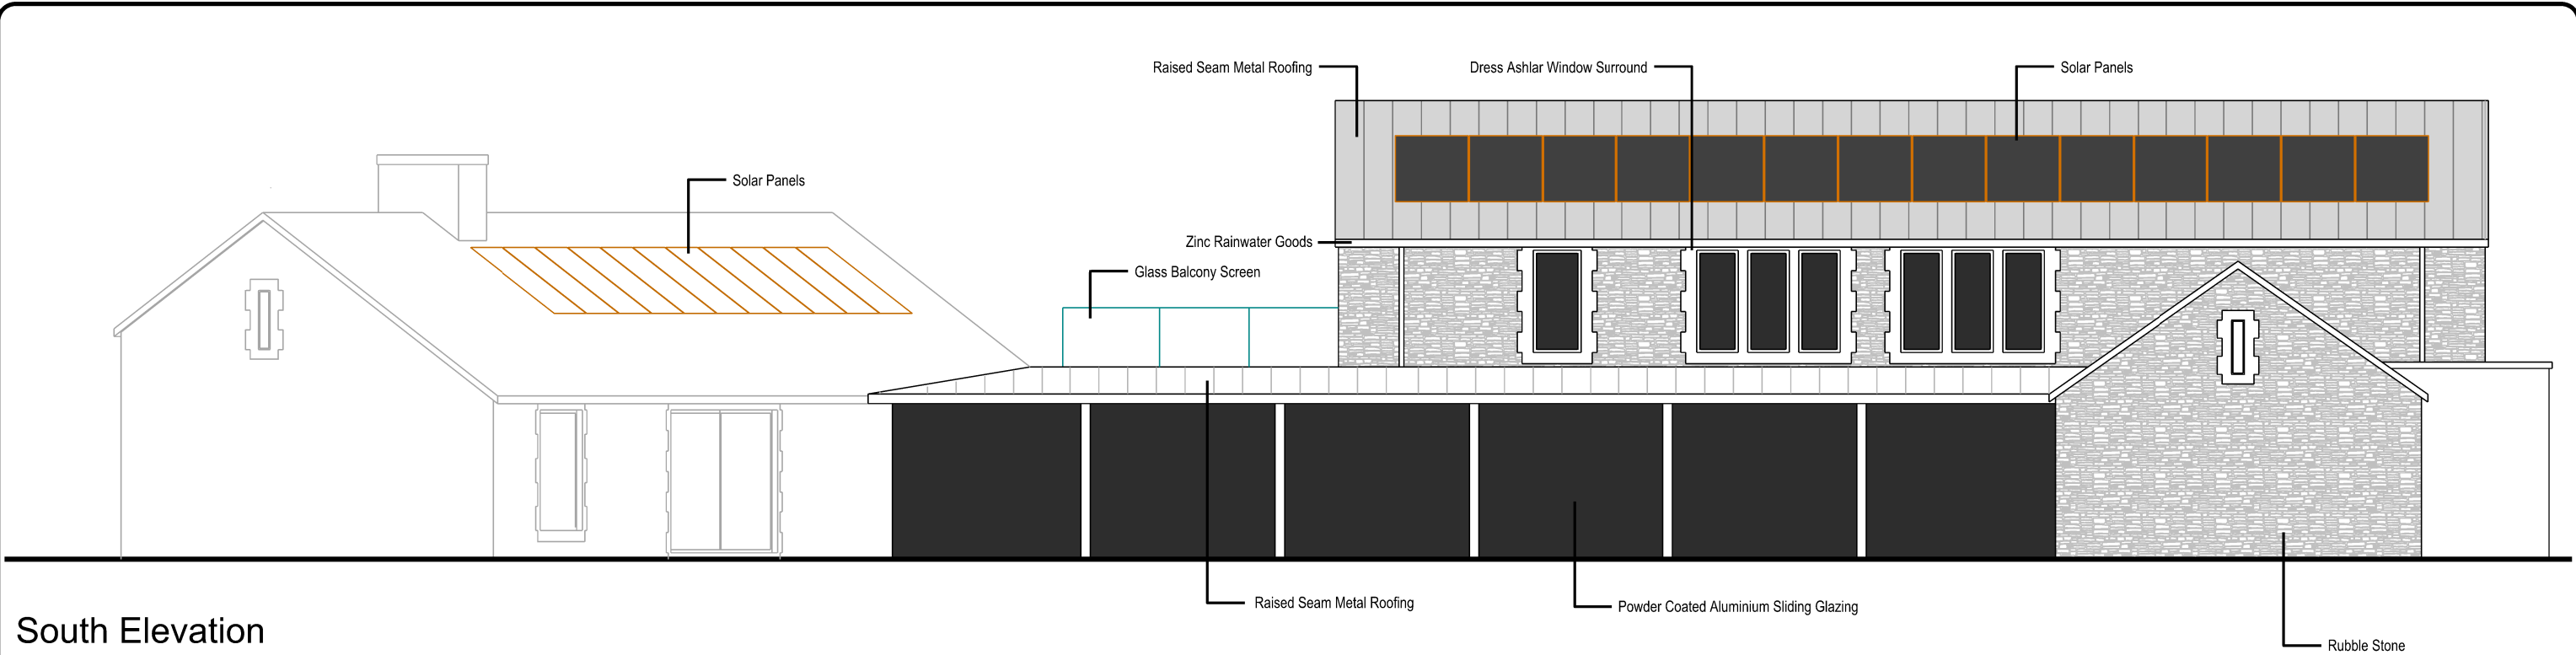

South Elevation

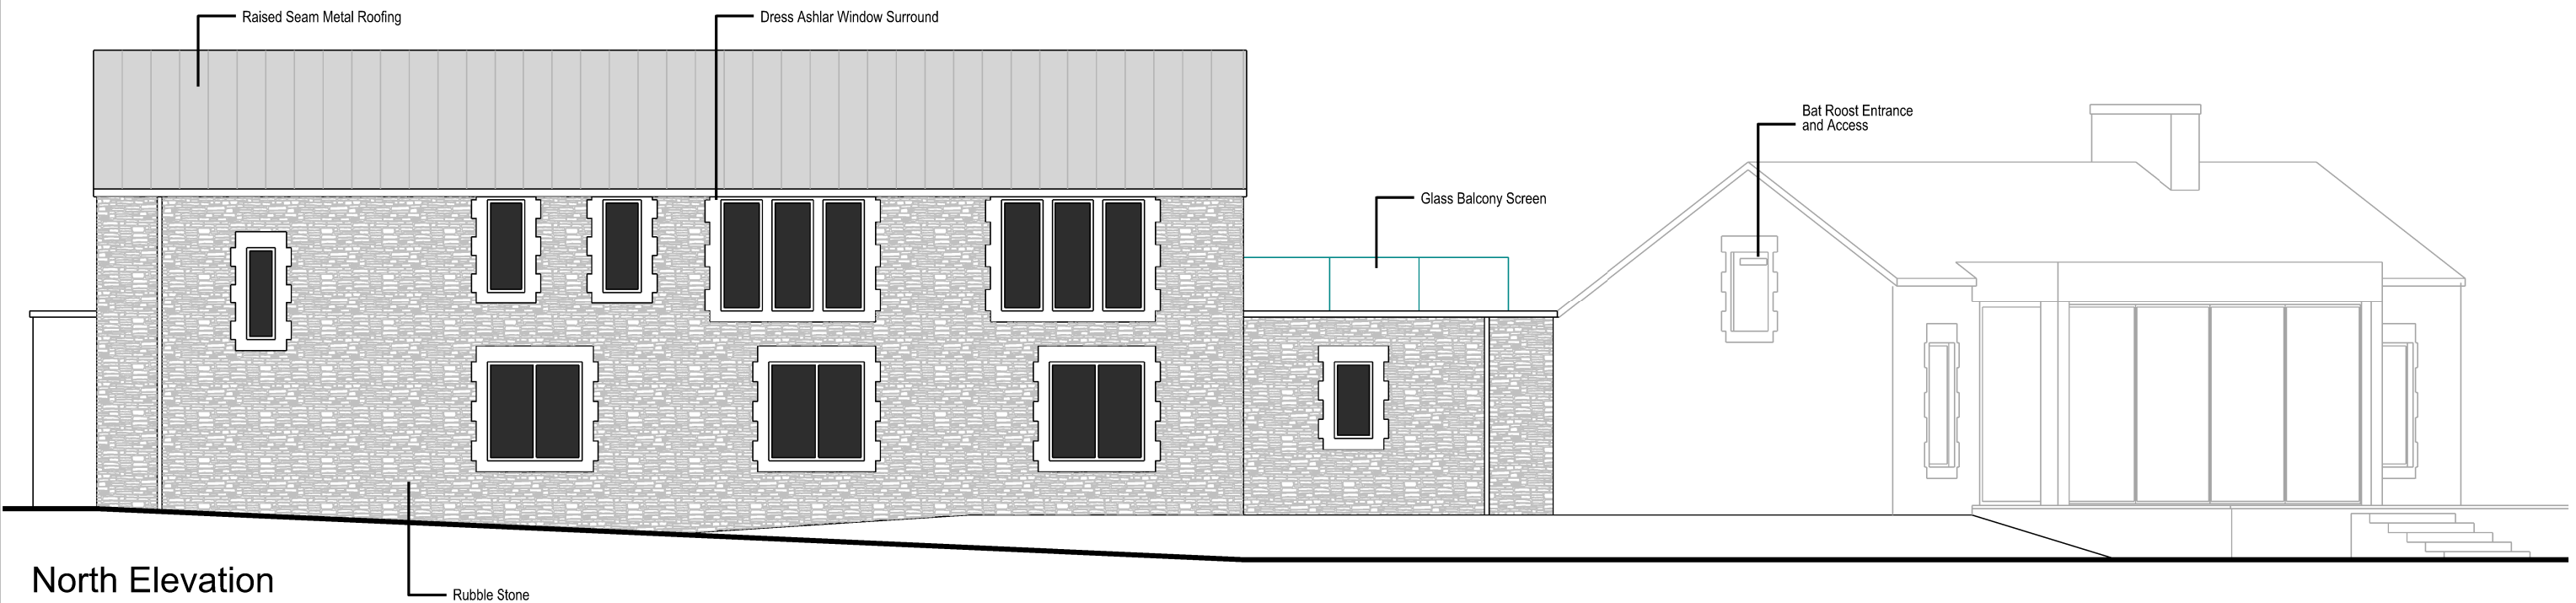

North Elevation

 

The Old Ride

Bath Road

Bradford on Avon

Wiltshire

Tel 01225 865220

Fax 01225 866086

ASHLEY

DESIGN

CLIENT

Gary Hawkins

PROJECT

Cleeve Rock Midford Lane, Midford.

DRAWING TITLE

North and South Elevation

SCALE

1:100@A3

DRAWN

Jan 2026

DATE

MAS

DRAWING NUMBER

2872-08

REVISIONS

A	B	C	D	E	F
---	---	---	---	---	---