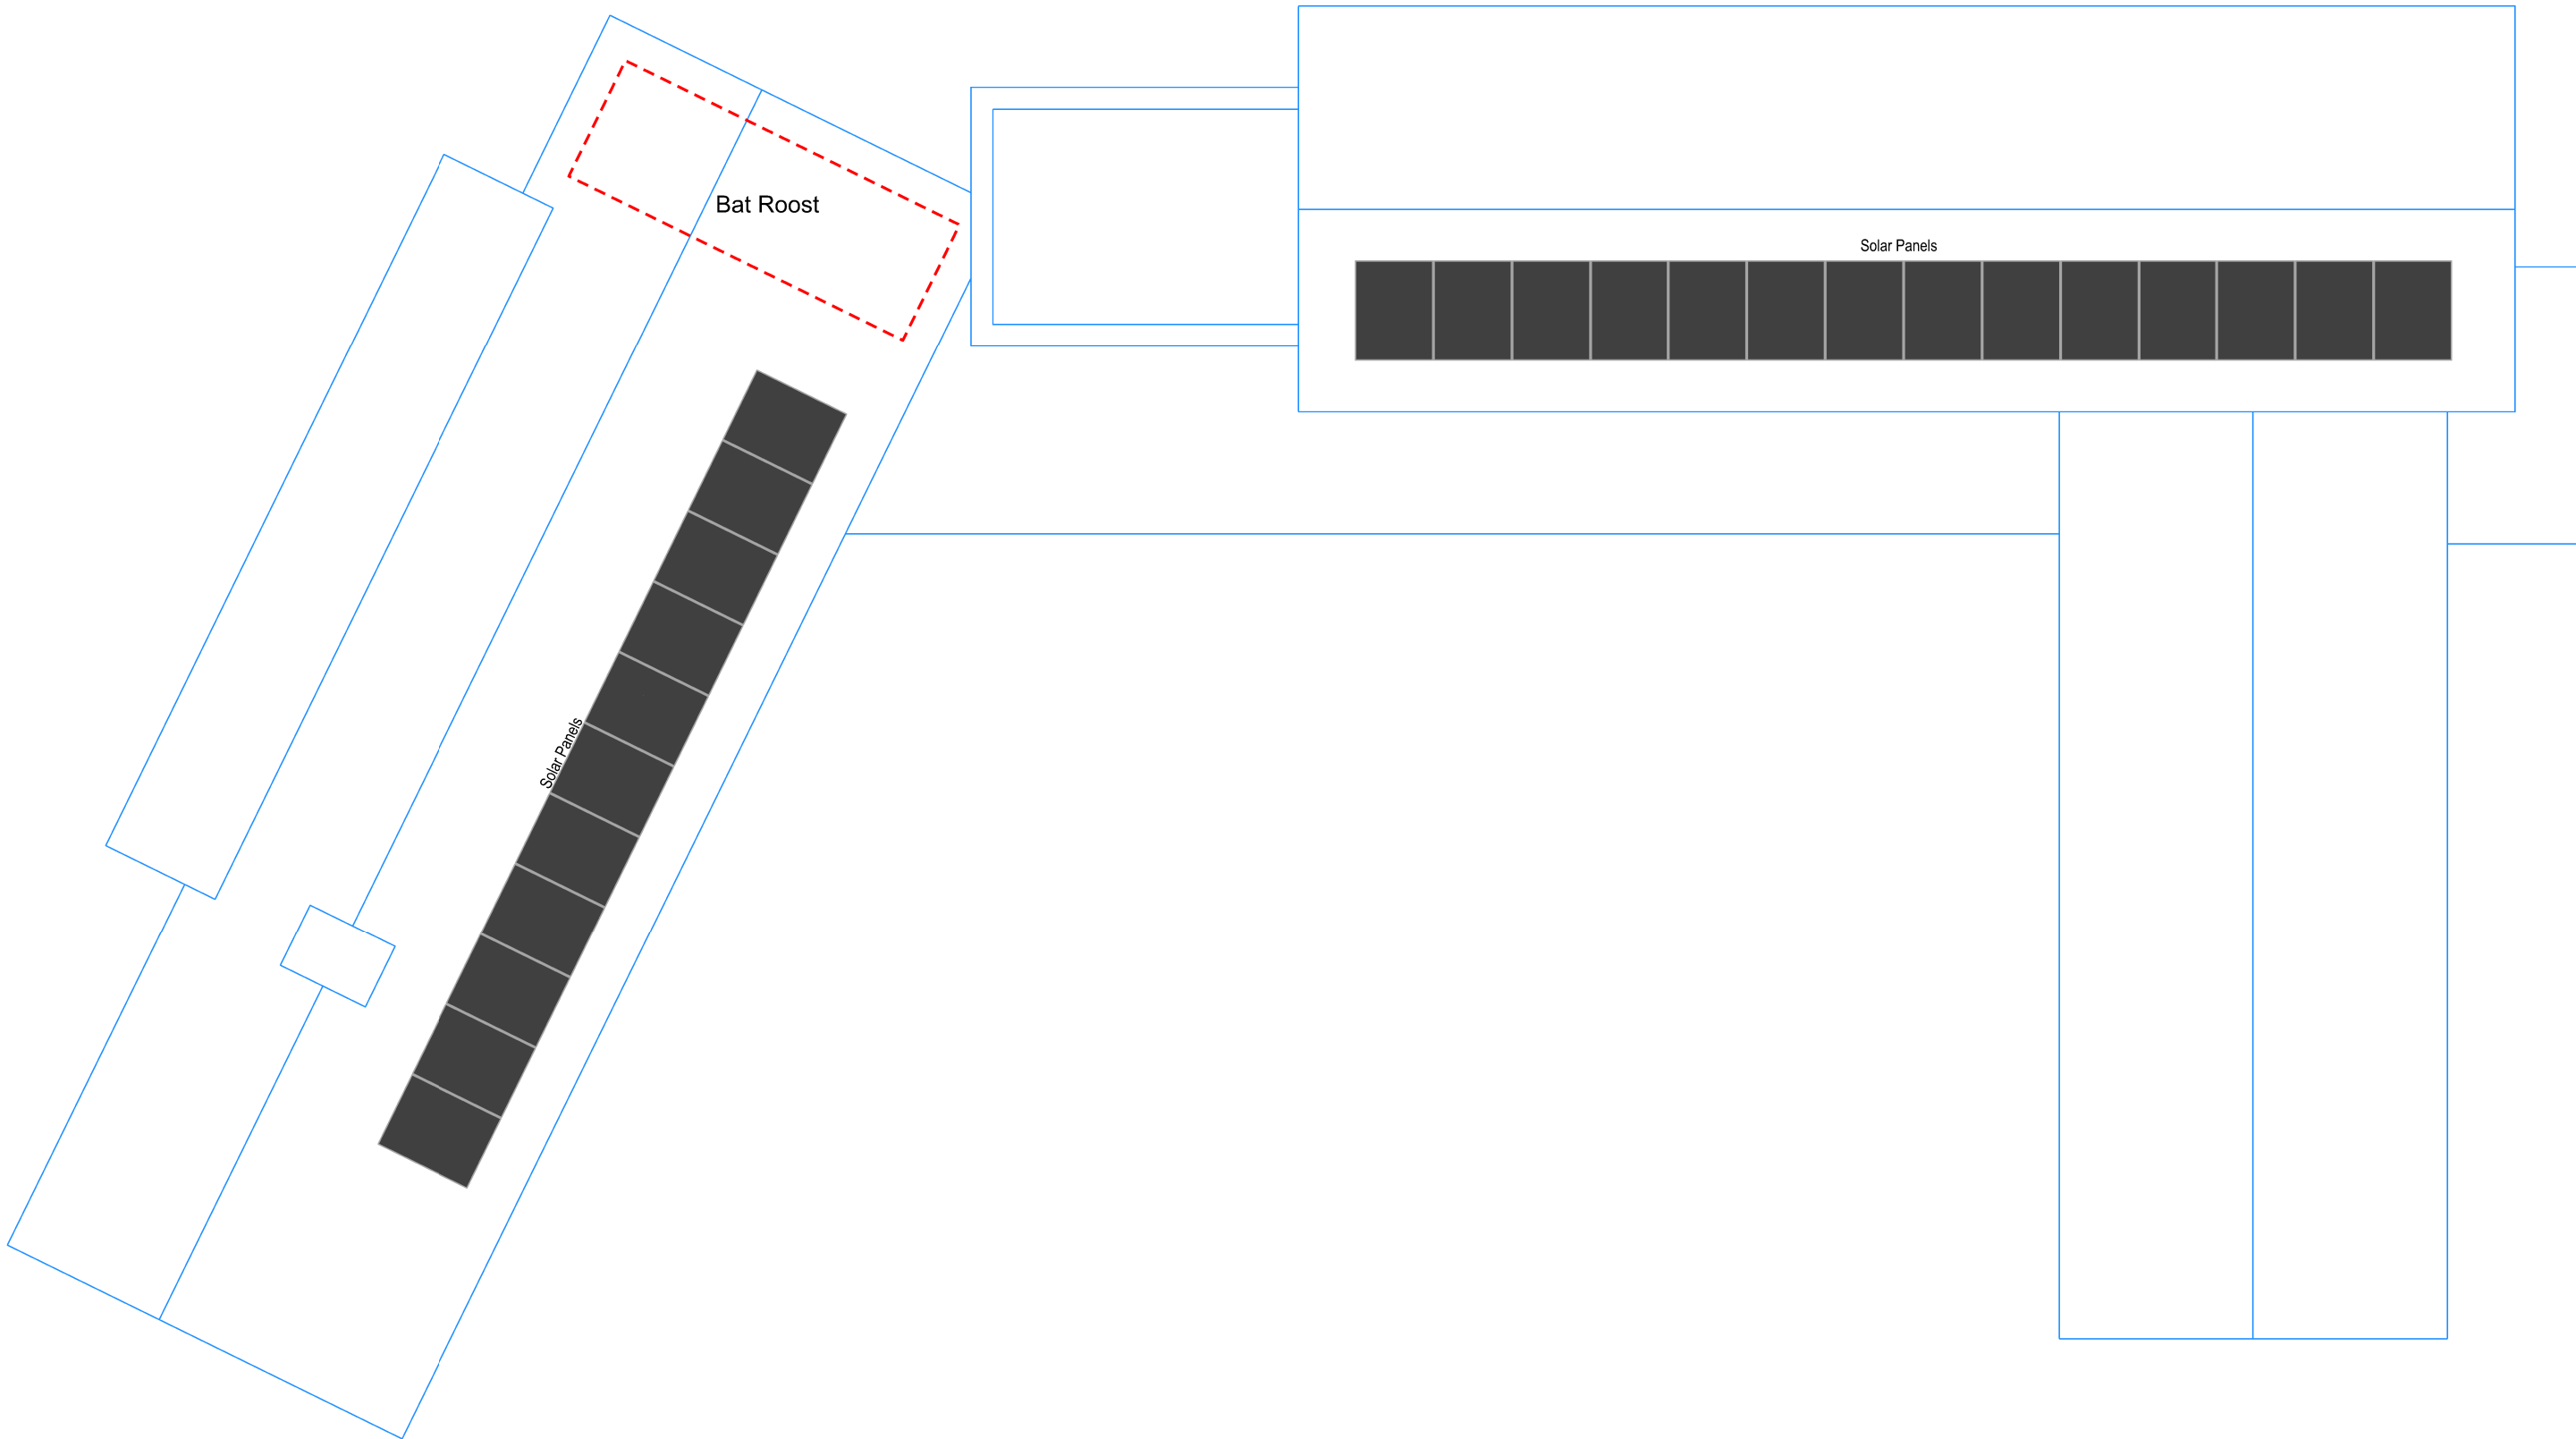


The Old Ride
Bath Road
Bradford on Avon
Wiltshire
Tel 01225 865220
Fax 01225 866086

ASHLEY
DESIGN

CLIENT
PROJECT
DRAWING TITLE
SCALE

Gary Hawkins
Cleeve Rock Midford Lane, Midford.
Roof Plan
1:100@A3

DRAWN
DATE
MAY 2026

MAS

DRAWING NUMBER
2872-03

REVISIONS

--	--	--	--	--	--	--