

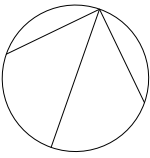


© This Drawing is the copyright of benjamin + beauchamp architects ltd.
All dimensions to be checked on site by contractor and not scaled from this drawing. Scaling for planning purposes only.
benjamin + beauchamp architects ltd accept no liability for any expense, loss or damage of whatsoever nature and however arising, from any variation made to this drawing; or in the execution of the work to which it relates, which has not been referred to them and their approval obtained.
p:\longleat - longleat house - 0155\drawings, photos & graphics\p2 drawings\drawing board\0155 roof slip d\0155.p.002 proposed roof slip d lower floor plan.dwg

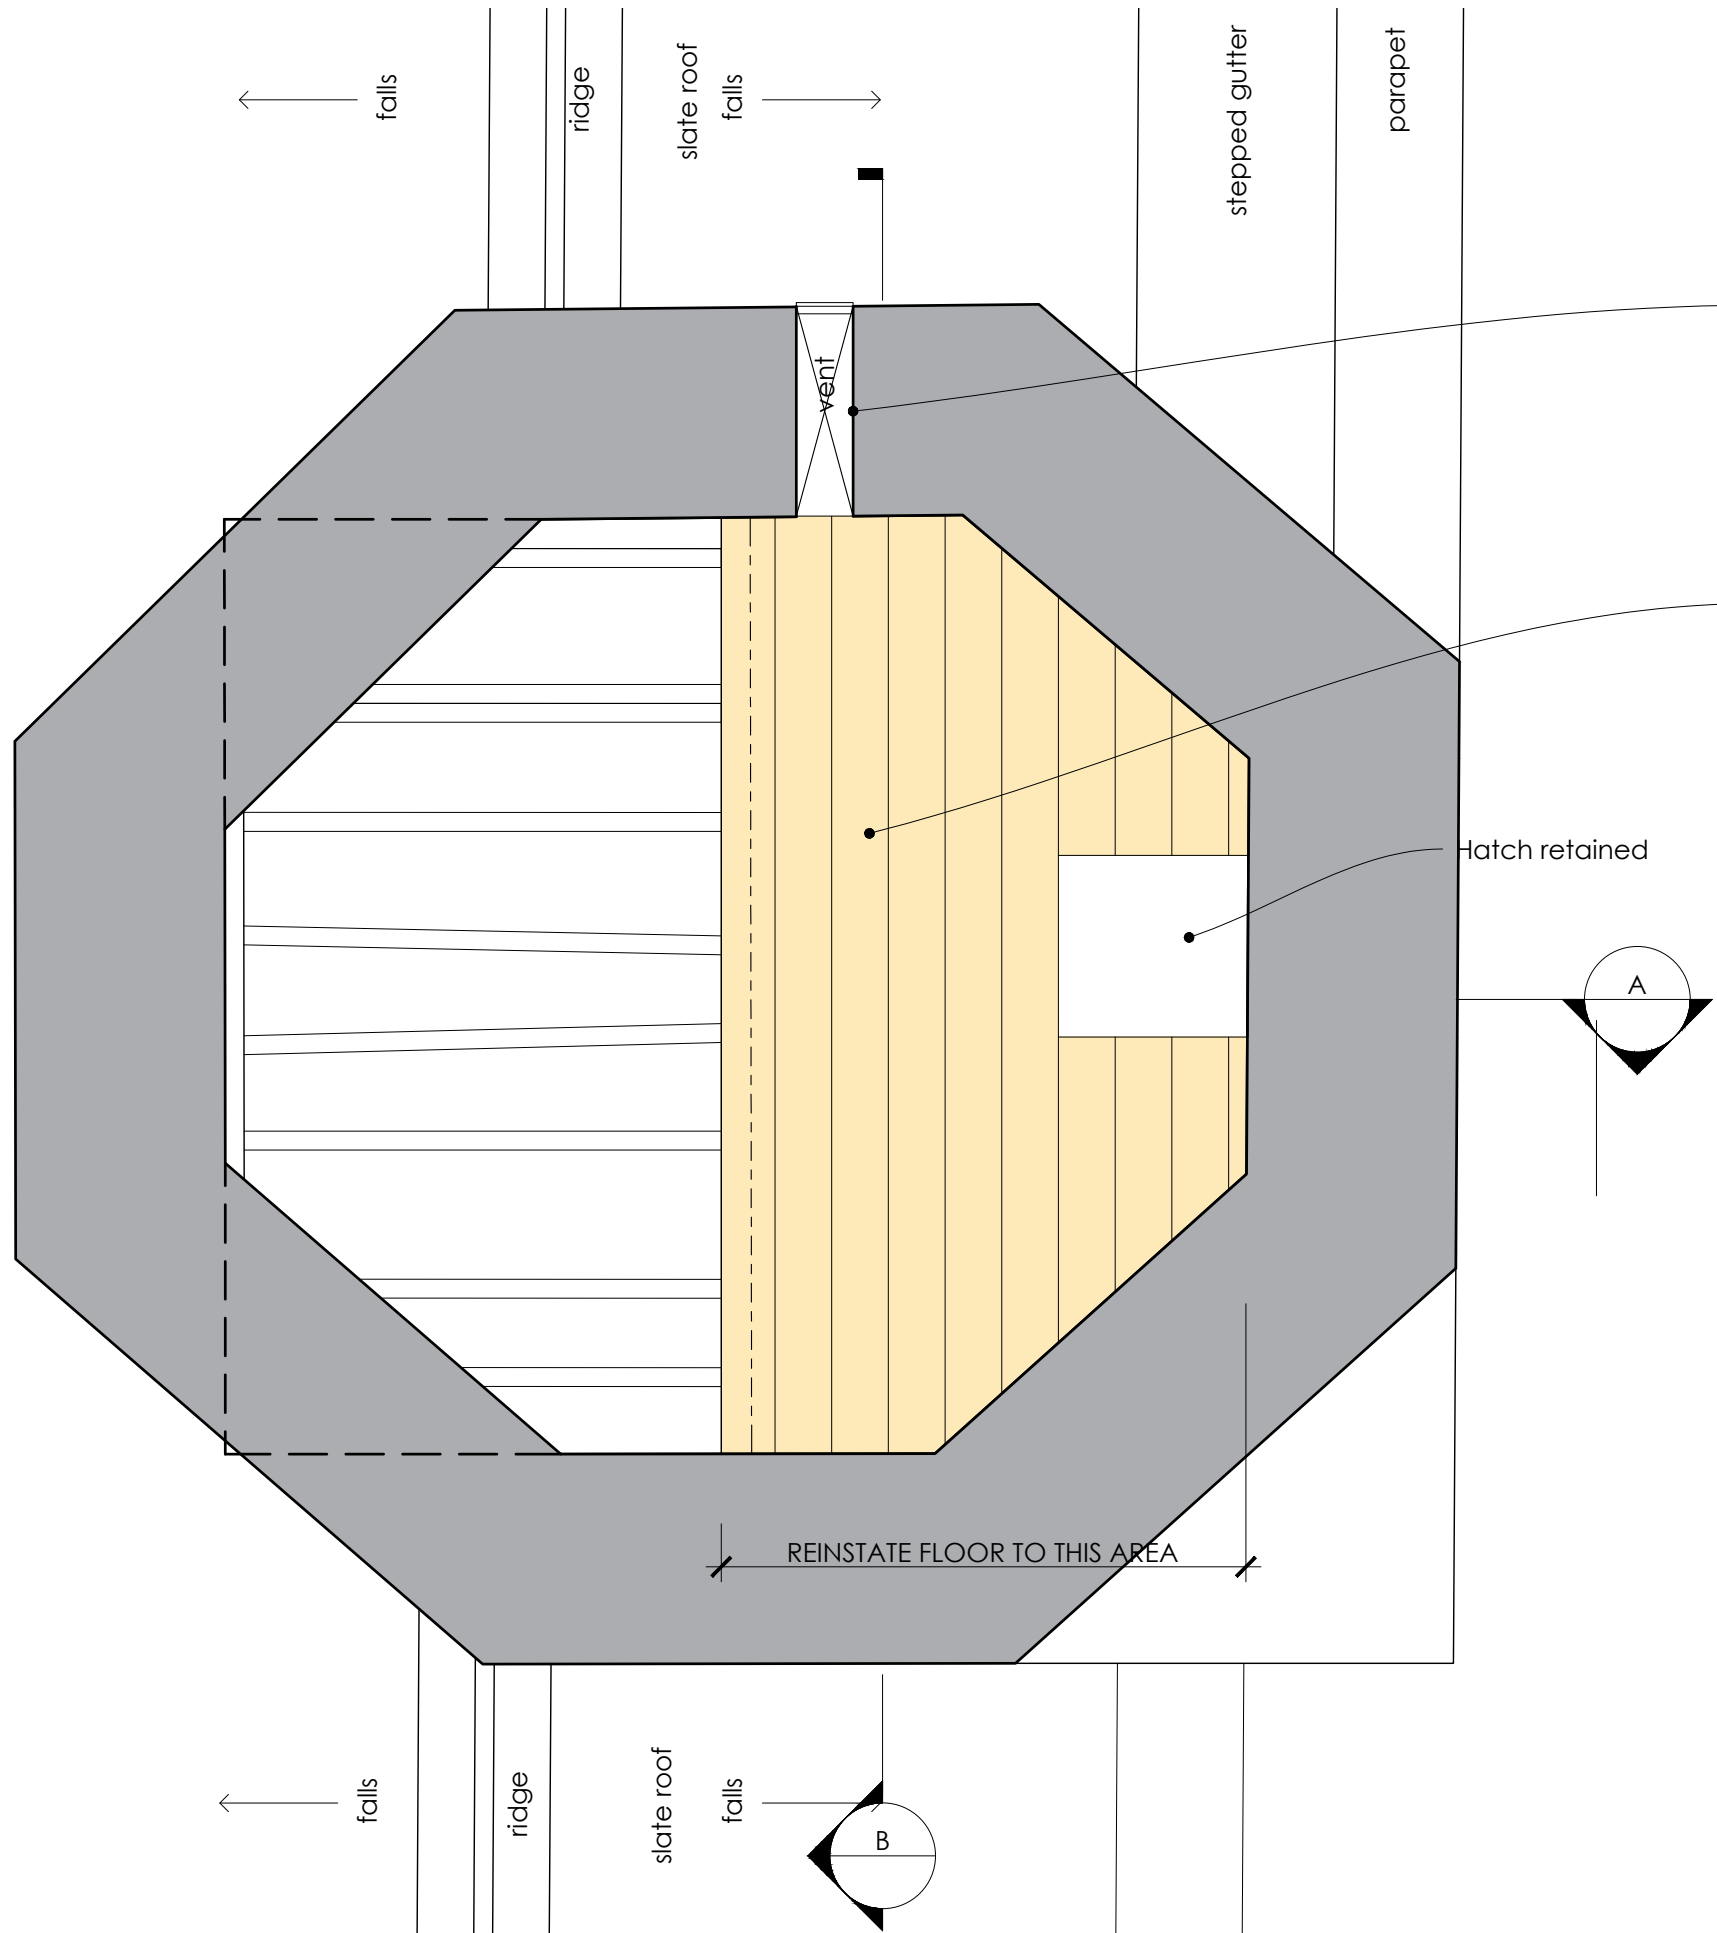

Key Plan

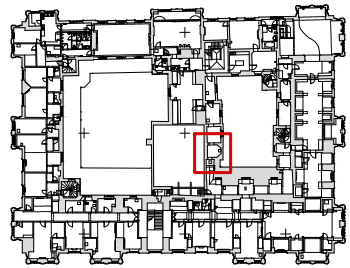



New wall vent set above neighbouring roof slope. Concealed from view behind parapet, with low visual impact.

New access floor re-introduced in historic location, with new joists to sit into existing beam pockets. To be timber boarded.

Hatch retained

REINSTATE FLOOR TO THIS AREA

Lower Floor Layout Plan

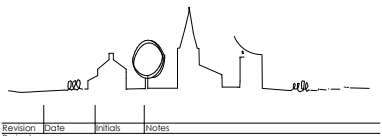 

LONGLEAT
Longleat House

Proposed Roof Slip D
Lower Floor Plan

Planning

benjamin + beauchamp
architecture design conservation
the borough studios, the borough,
wedmore, somerset BS28 4EB
T 01934 713313 F 01934 713314

Drawn By: TL Date: 22.05.2026 Scale: 1:20 at A3
Drawing No: 0155.P.002