
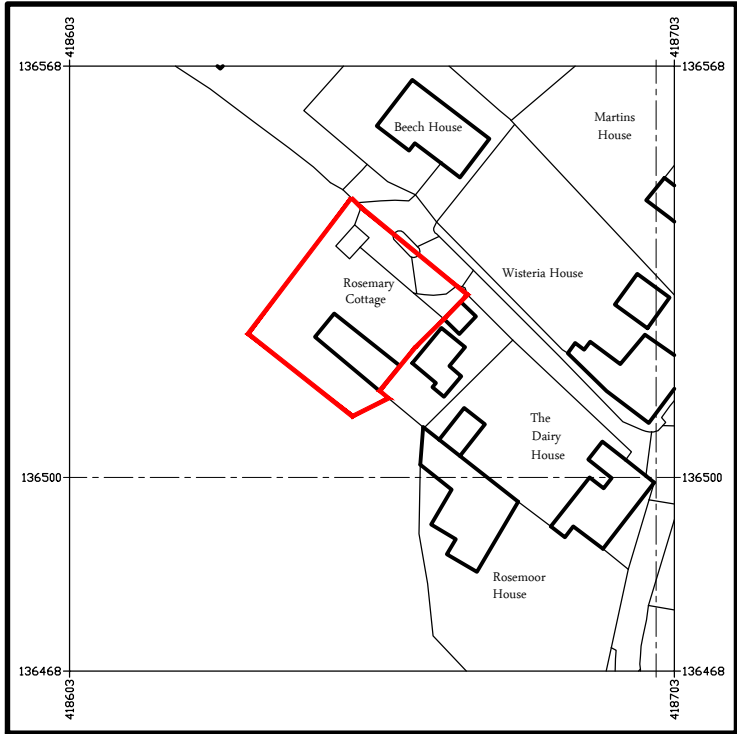
 


Scale Bar (1:1250 at A3)

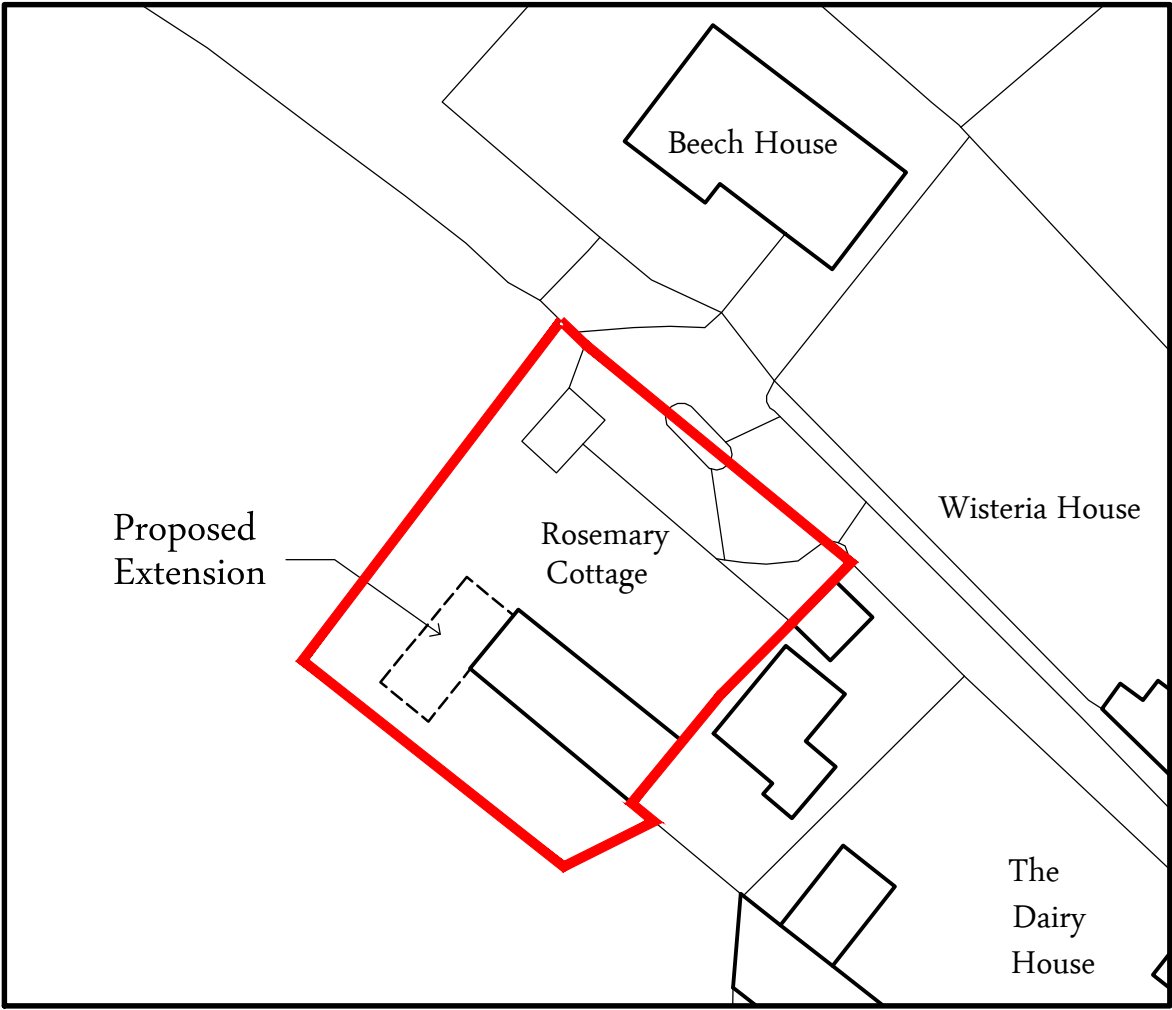

Scale Bar (1:500 at A3)

NOTES: 1. This drawing is copyright of Larkham Design Ltd and must not be used without their permission. 2. This drawing has been produced to support a planning application and should not be used for any other purpose		
Rev	Amendment	Date
A	Proposed outline amended to reflect plans	21/06/26
LARKHAM DESIGN LTD ARCHITECTURAL SERVICES Field View Barn, Longhedge, Salisbury, Wilts. SP4 6RS Tel: 01722 322193 info@larkhamdesign.co.uk www.larkhamdesign.co.uk		
Client & Project Address: Mr & Mrs P Homer Rosemary Cottage, Porton, Wilts. SP4 0LN		
Project Description: Proposed 2 Storey Side Extension & Internal Alterations		
Drawing Title: Existing Location & Site Plan		
Scale: 1:500 & 1:1250 at A3		
Drawing Ref:	Rev:	
1043/Ex/01	A	