


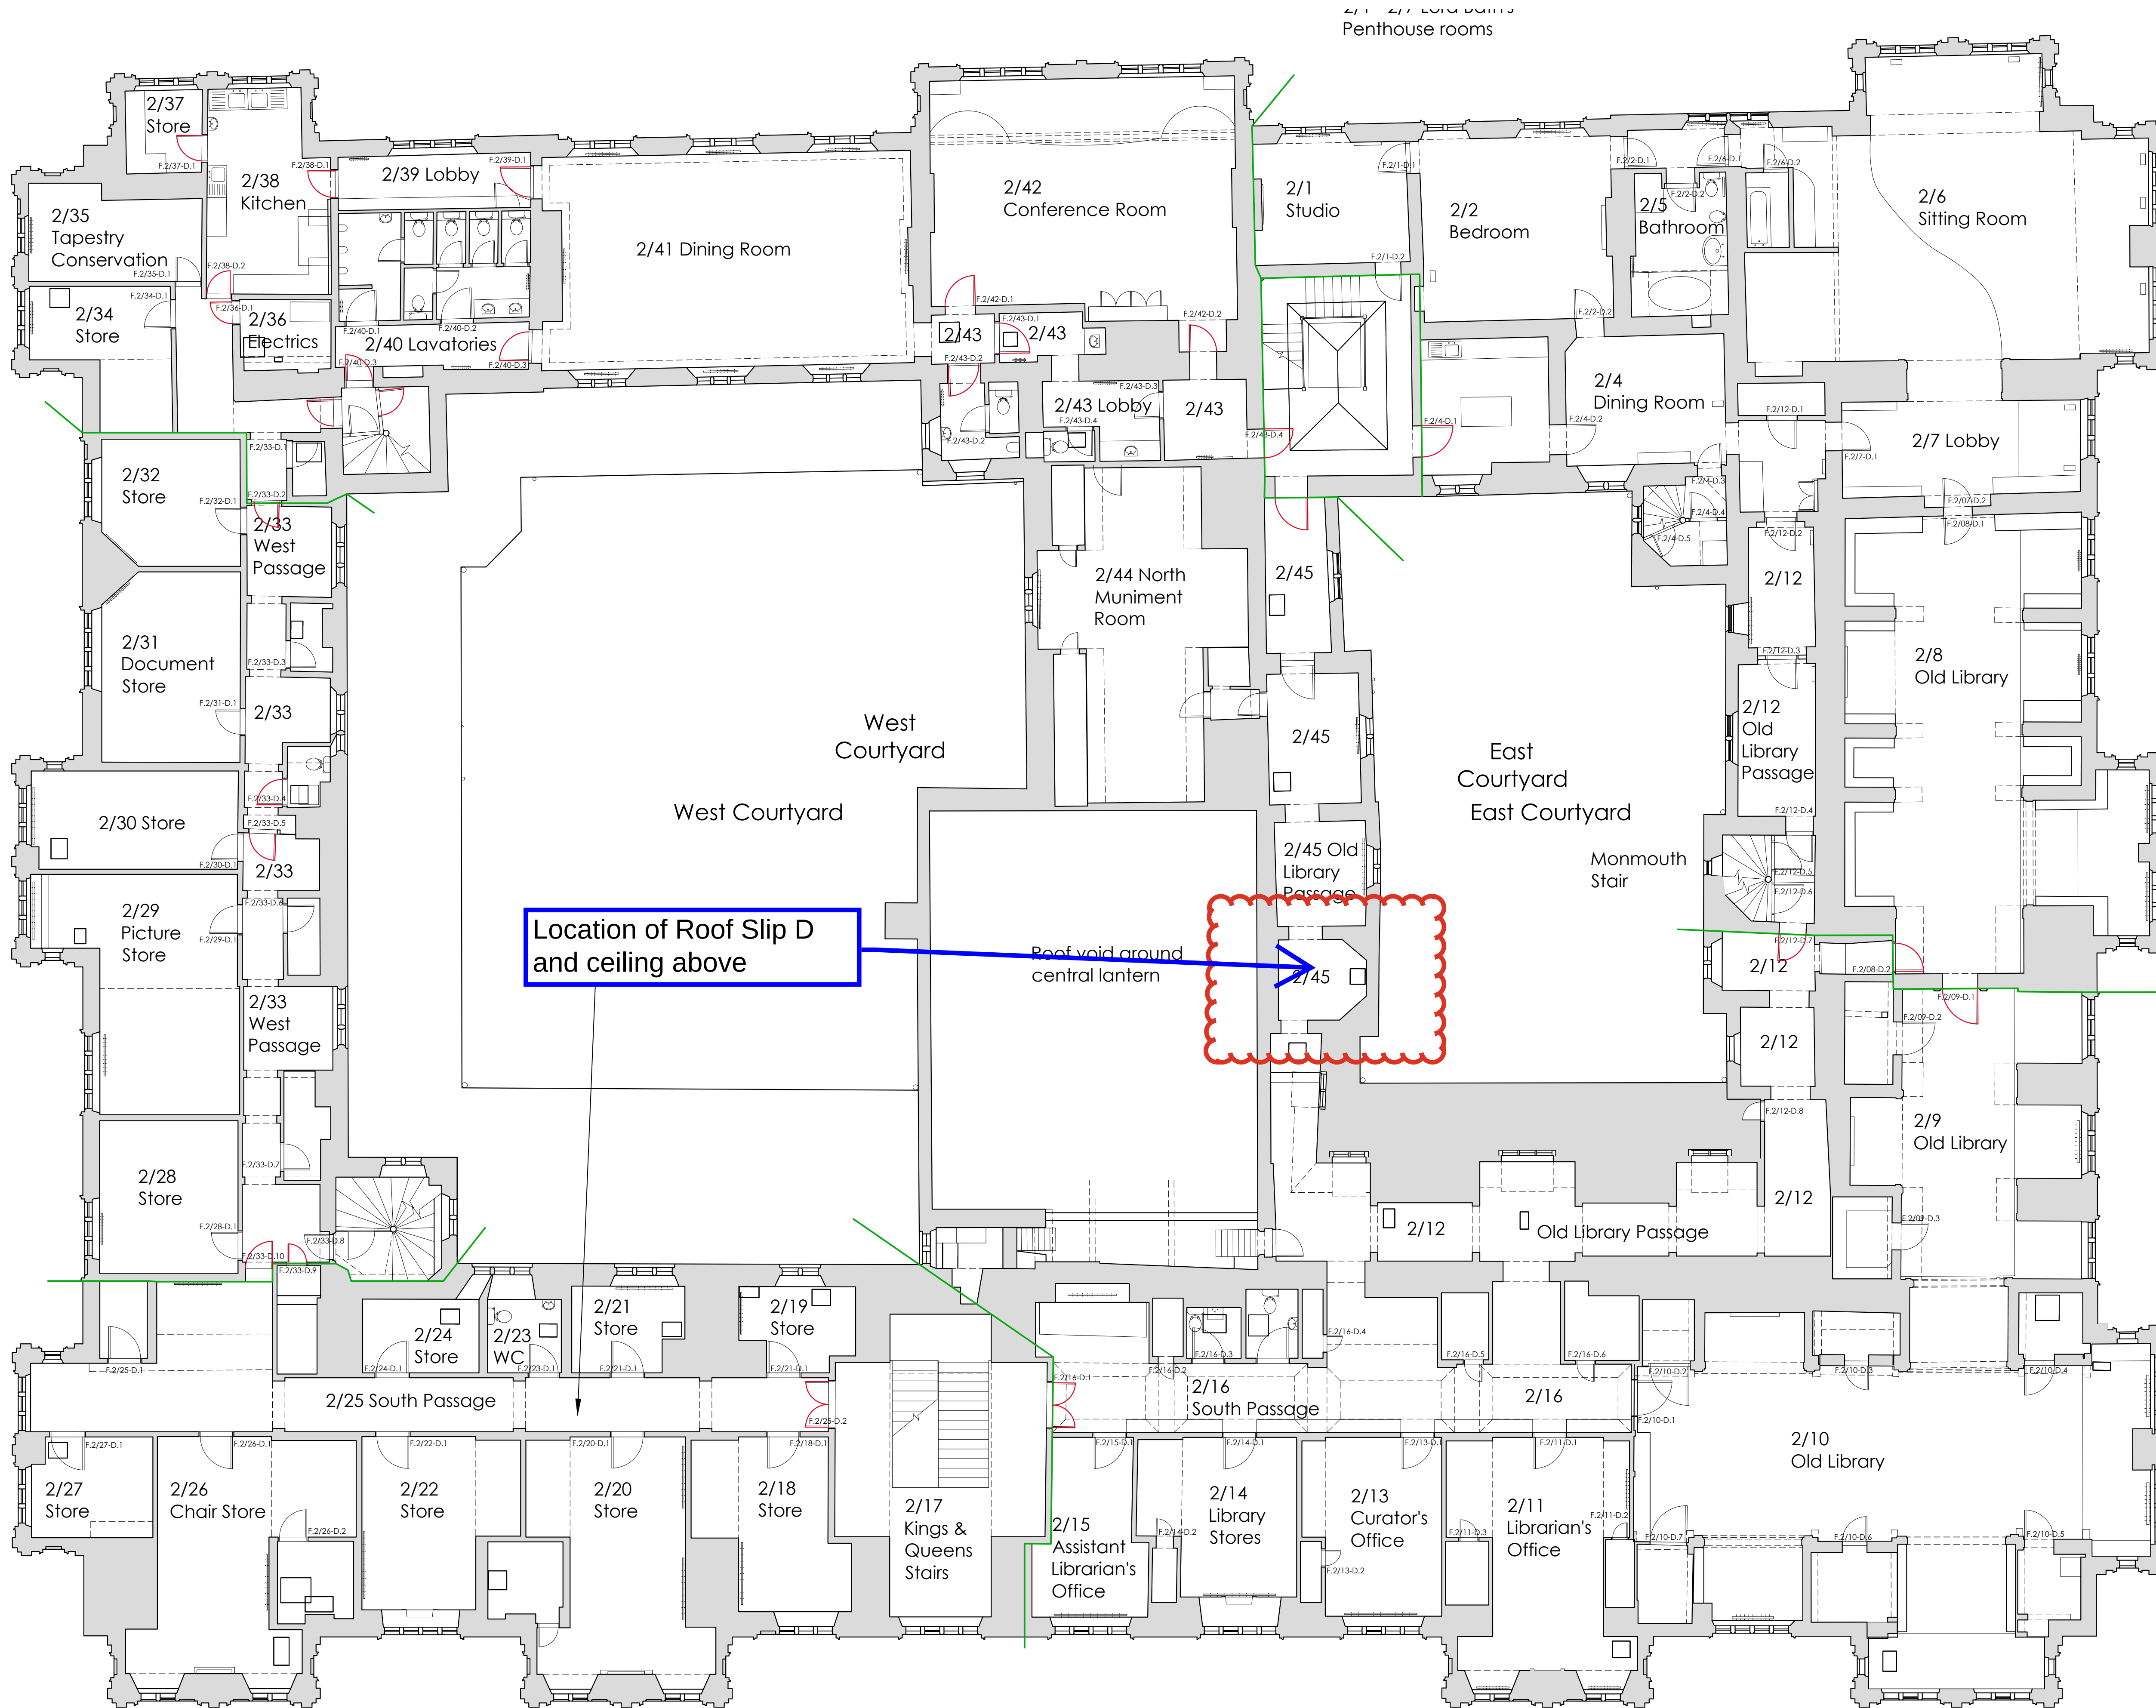

© This Drawing is the copyright of benjamin + beauchamp architects ltd.
All dimensions to be checked on site by contractor and not scaled from this drawing.
benjamin + beauchamp architects ltd accept no liability for any expense, loss or damage of whatsoever nature and however arising from any variation made to the drawing or in the execution of the work to which it relates, which has not been referred to them and their approval obtained.
P:\Longleat - Longleat House - 0155\Drawings, Photos & Graphics\B2 Drawings\Drawing board\0155.S.016 Survey Second Floor Plan.dwg

Key

- Approximate line of compartmentation
- Existing fire door or door required to be upgraded
- Sprinkler stop valve

Revision Date Initials Notes

LONGLEAT
Longleat House

Second Floor Floor Plan

Survey

benjamin + beauchamp
architecture design conservation
the borough studios, the borough,
wedmore, somerset BS28 4EB
T 01934 713313 F 01934 713314

Drawn By: JLB Date: 04.03.15 Scale: 1:100 at A1
Drawing No: 0155.S.016