


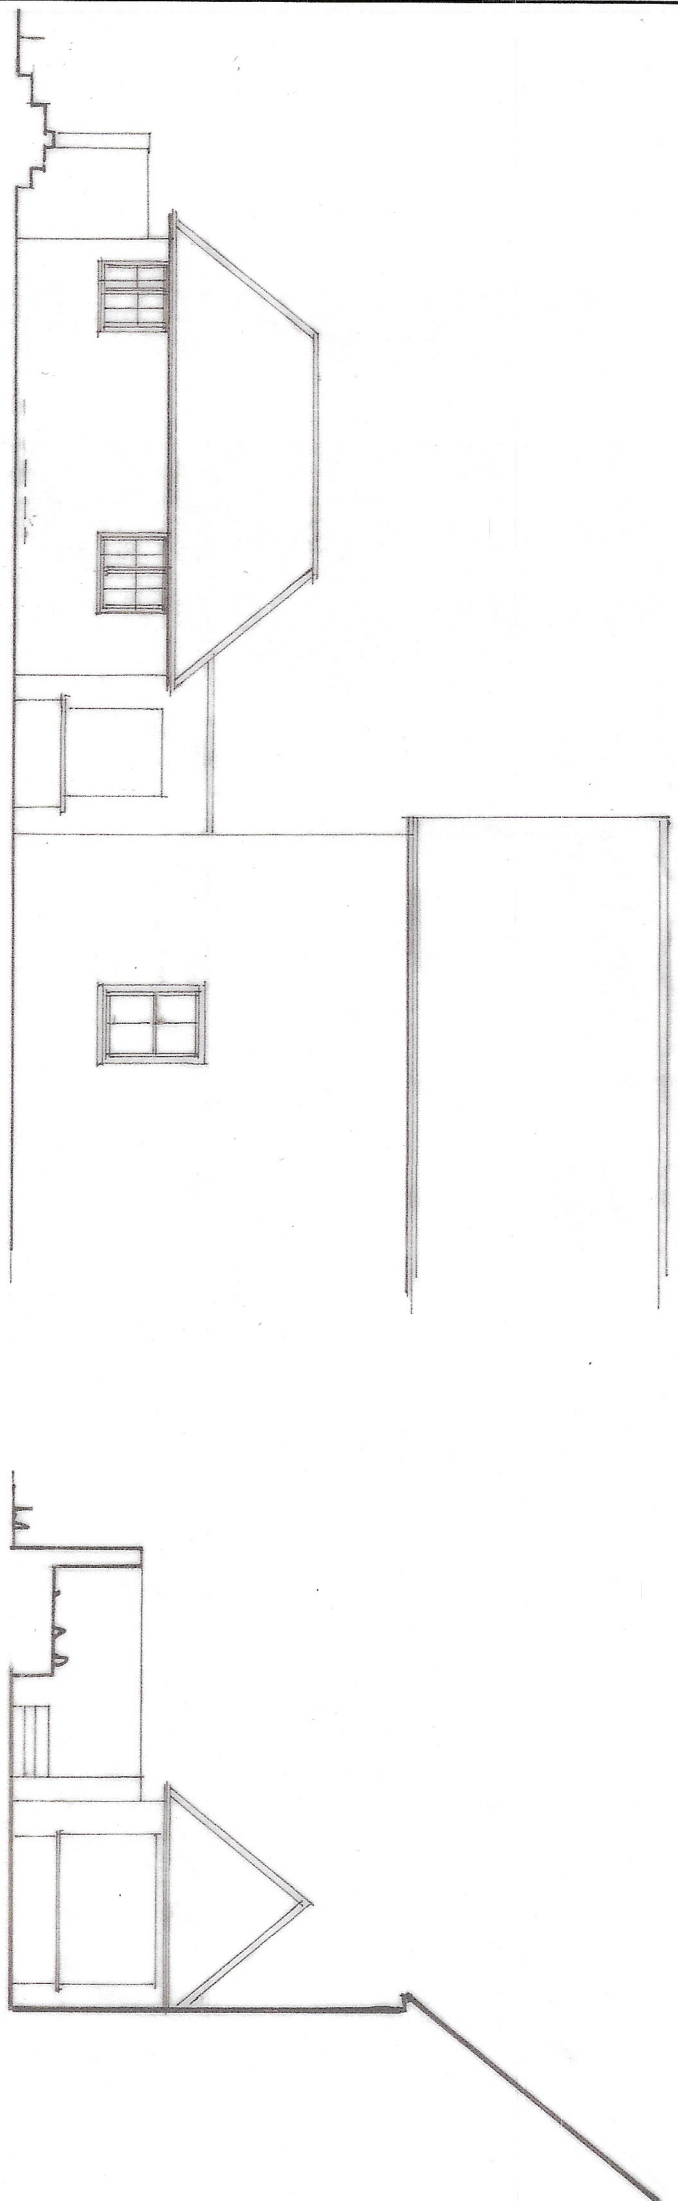


North Elevation


West Elevation




North Elevation A

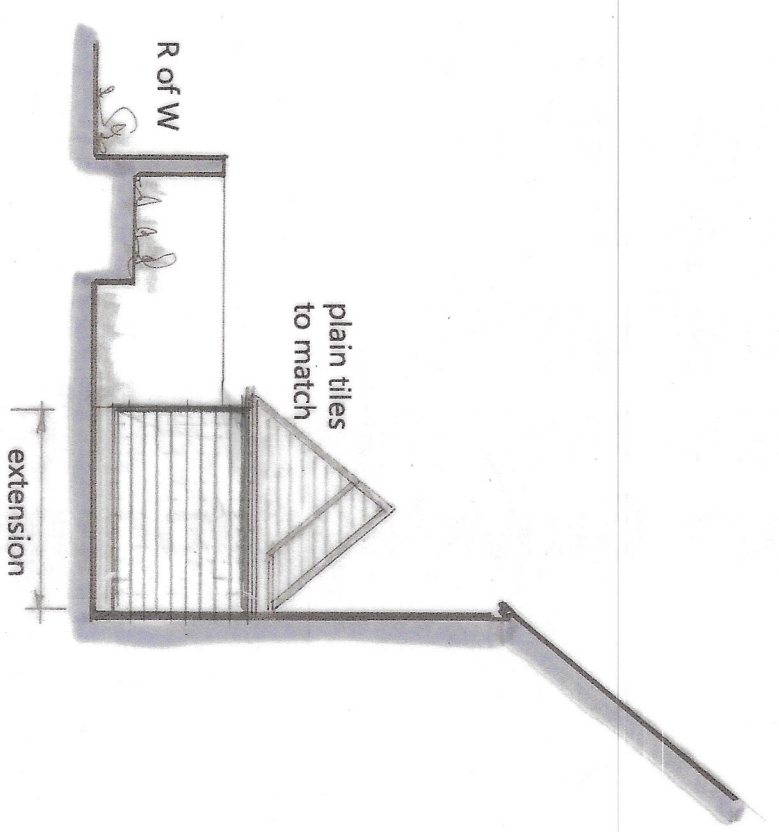

West Elevation

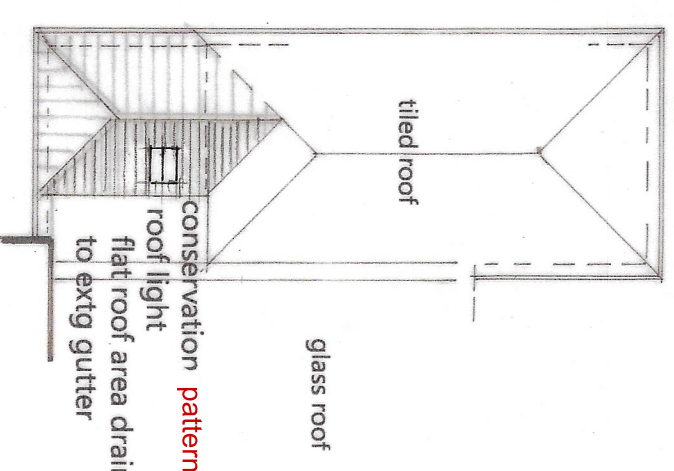


Roof Plan A

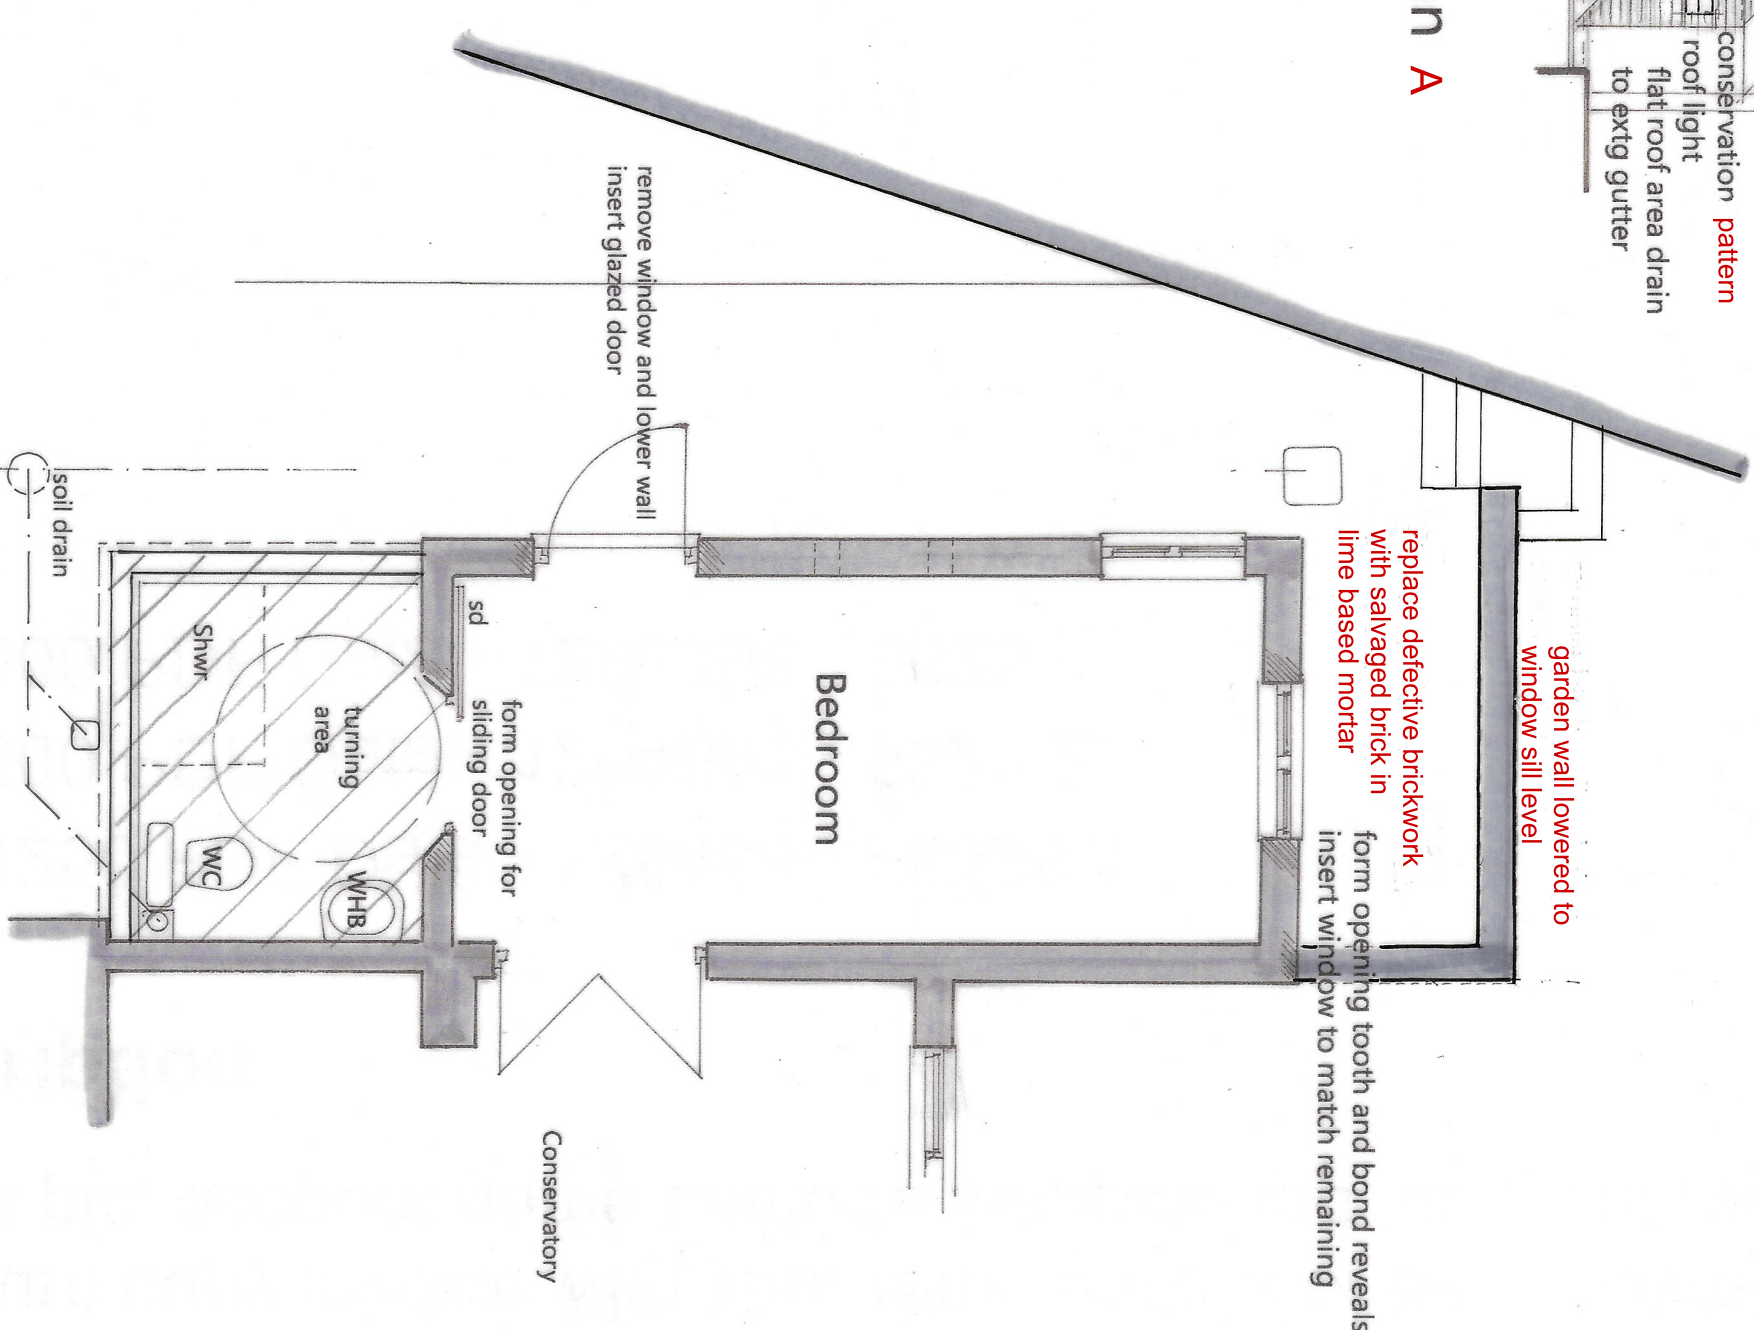

Floor Plan A

As Proposed

East Elevation A

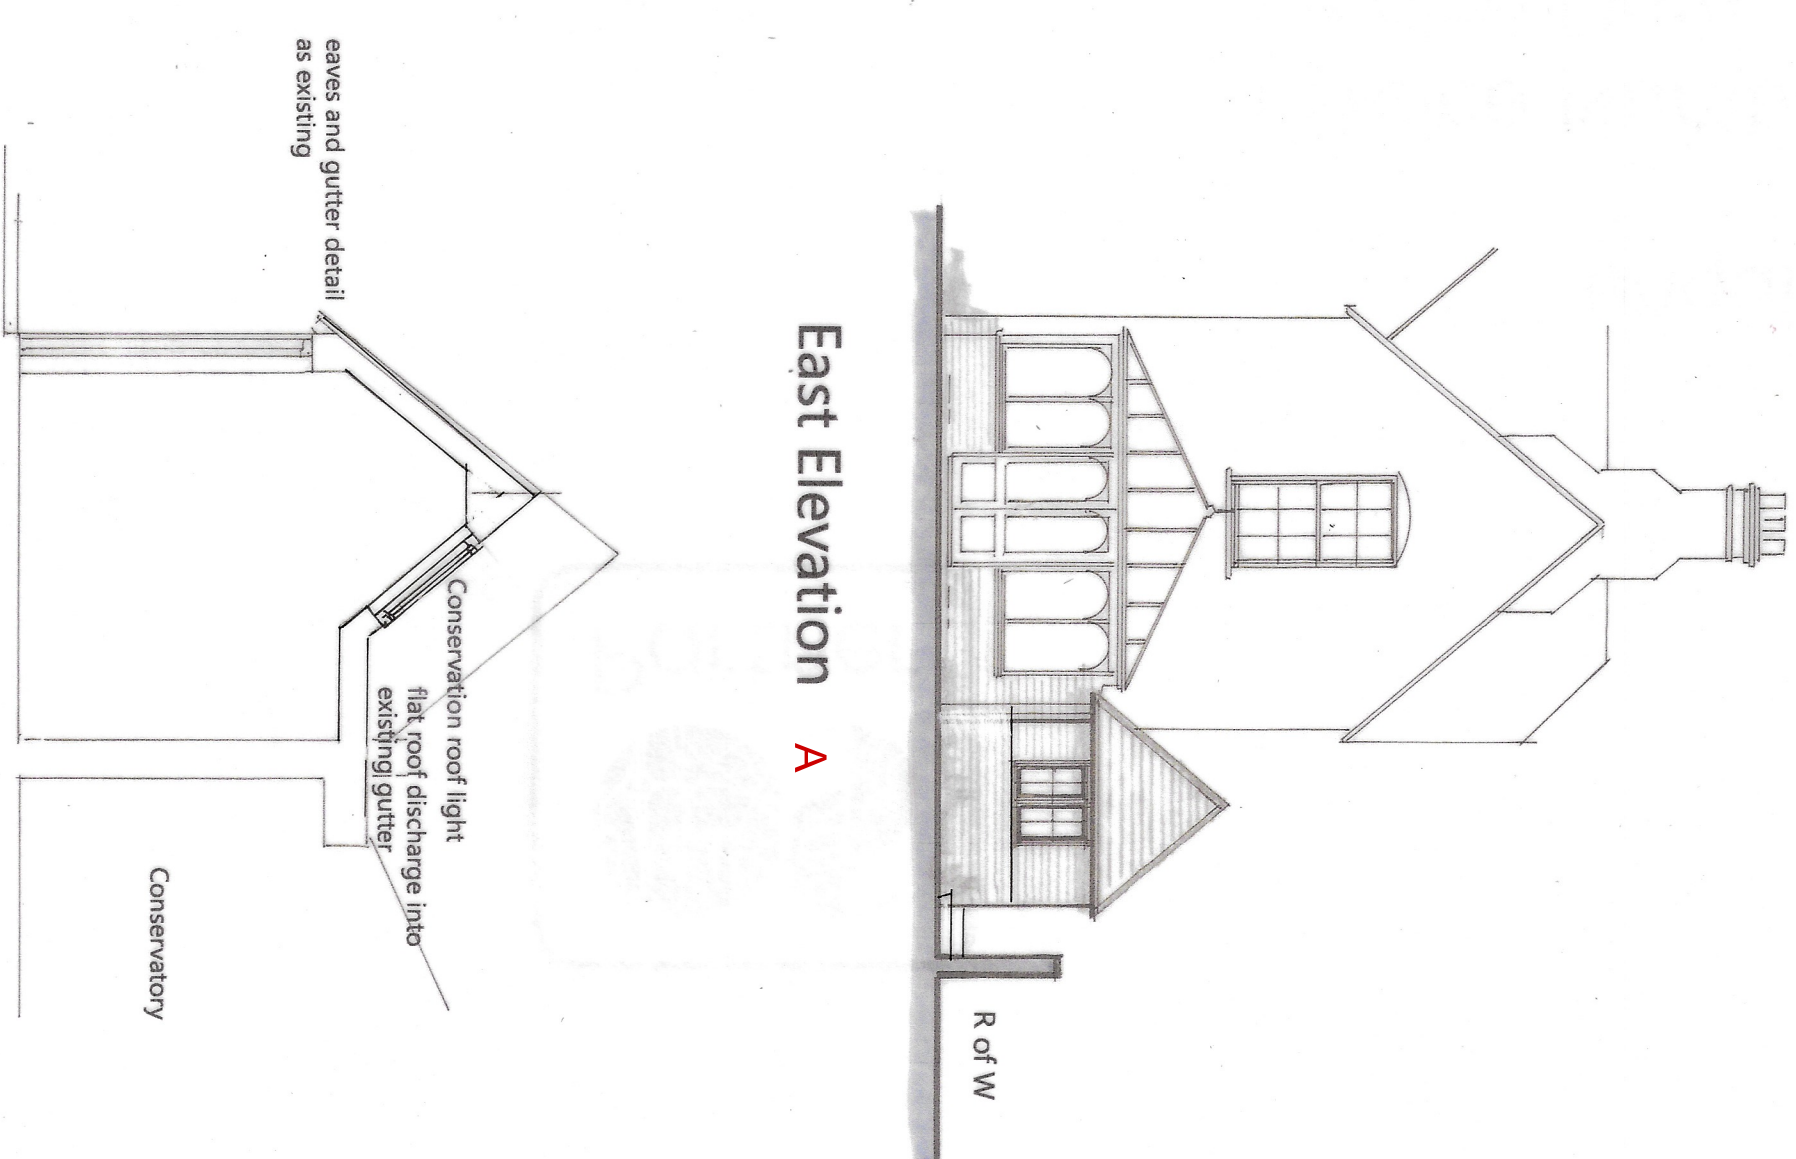

Section through shower room and door

Damen Associates Ltd
Architectural Services

Mr & Mrs S Carter
The Old Vicarage
Lower Road
Charlton All Saints
Salisbury SP5 4HQ

Proposed Shower Room

Dwg. no. 05125 Rev. A This plan is the Surveyors COPYRIGHT PN

Floor Plan
Plans and Elevations at 1:100
As Existing

