



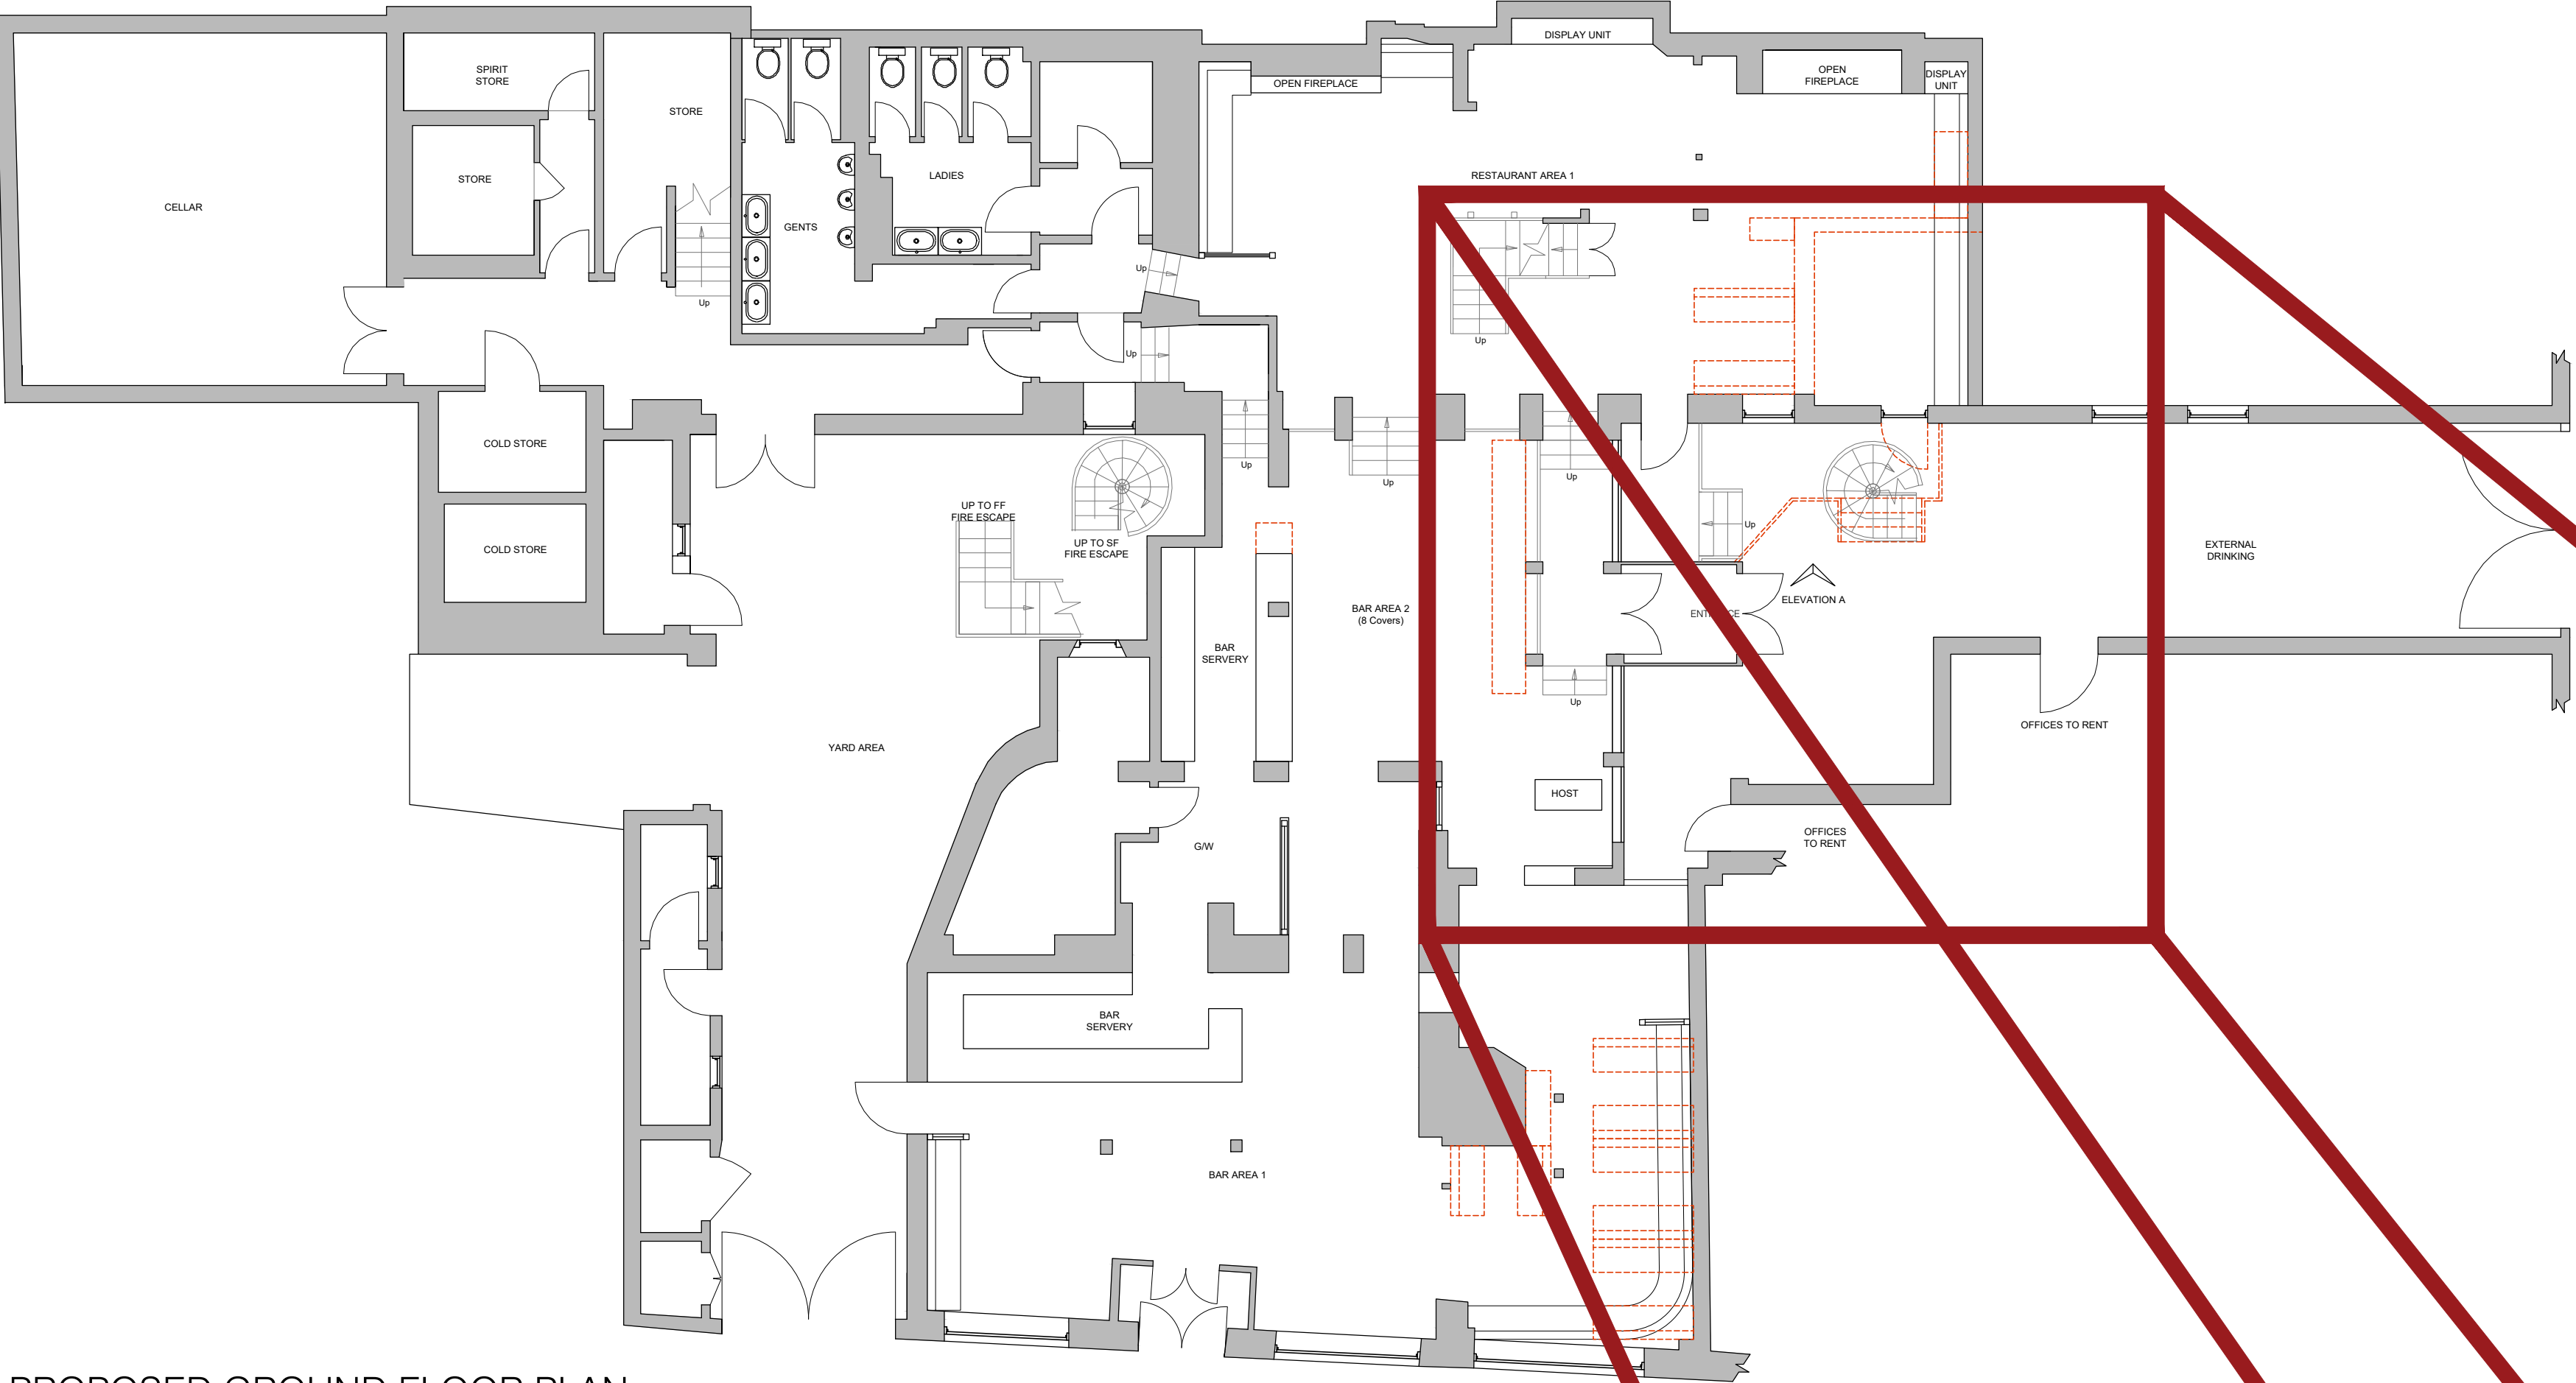


PROPOSED GROUND FLOOR PLAN
Scale 1:100



PROPOSED ELEVATION A
Scale 1:100

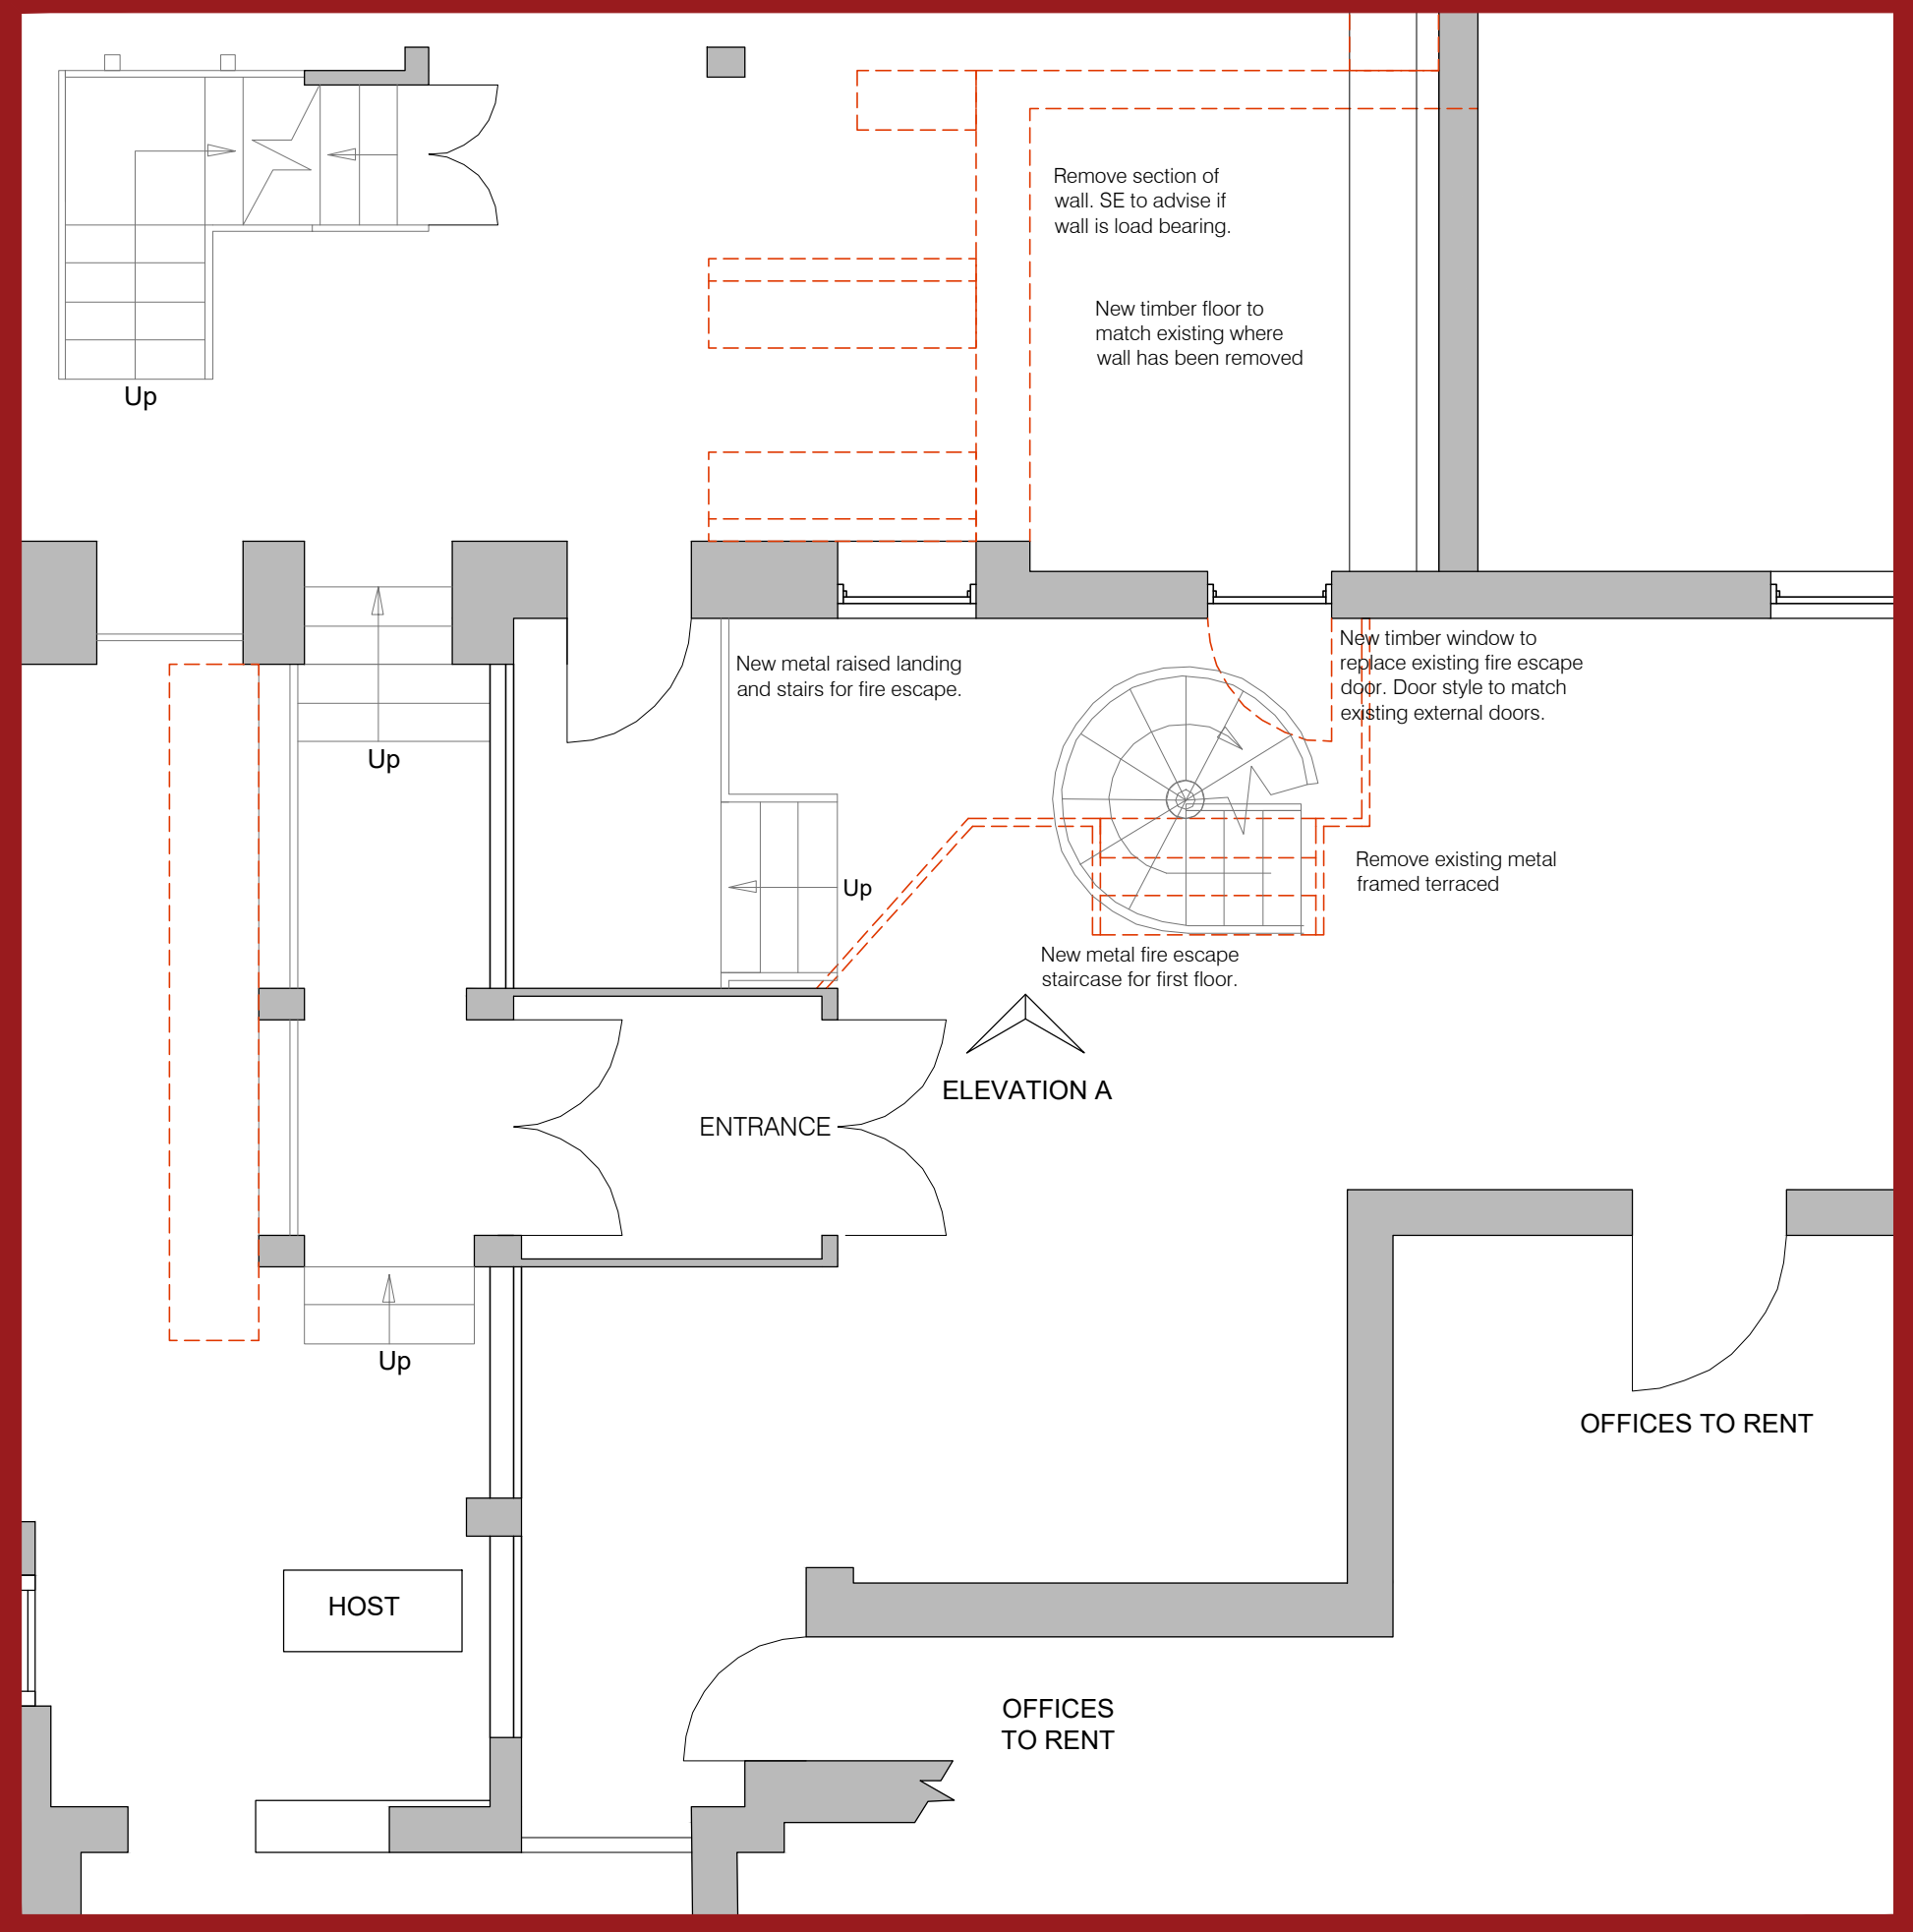

PROPOSED FOCUSED GROUND FLOOR
Scale 1:50

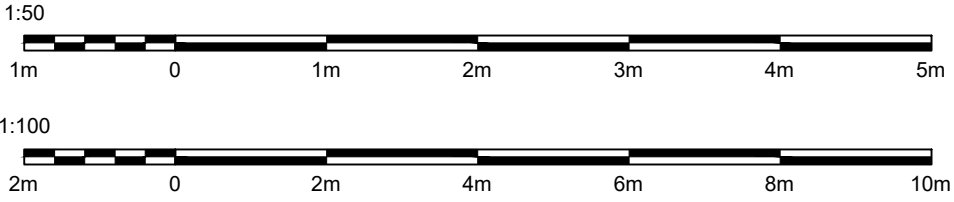

General Notes			
The contents of this drawing are copyright to RTSAN and may not be altered, copied or reproduced without written consent.			
Contractor must verify all dimensions and report any discrepancies before putting work in hand.			
Drawings for PLANNING purpose only and hence do not scale from this drawing.			
Rev	Initials	Description	Date
RTSAN			
ricci@rt-san.com 07753 231265			
Site Address:		THE CHOUGH 36 BLUE BOAR ROW SALISBURY SP1 1DA	
Drawing Title: PROPOSED GROUND FLOOR PLAN			
Client Name:		CHICKPEA GROUP	
Project	Scale	Date	
362	A1	MAY 26	
Revision	Drawing No.	Drawn By	
	362P-110	LA	