


General Notes


The contents of this drawing are copyright to RTSAN and may not be altered, copied or reproduced without written consent.

Contractor must verify all dimensions and report any discrepancies before putting work in hand.

Drawings for PLANNING purpose only and hence do not scale from this drawing.

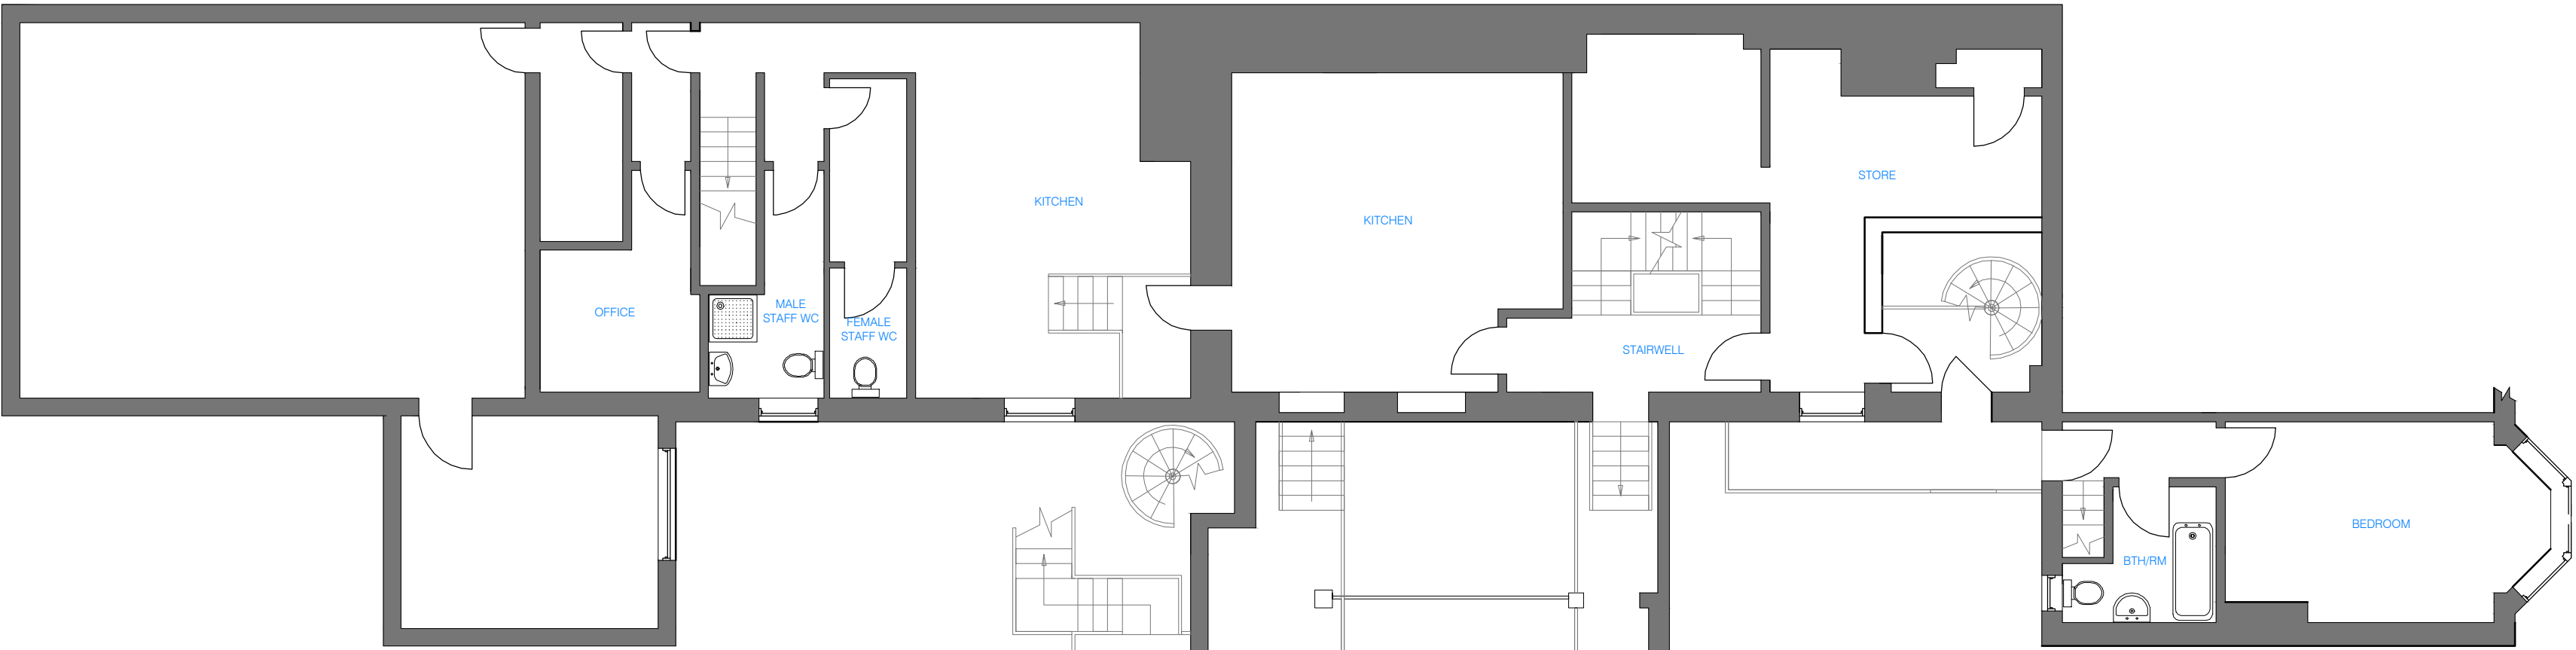

First Floor

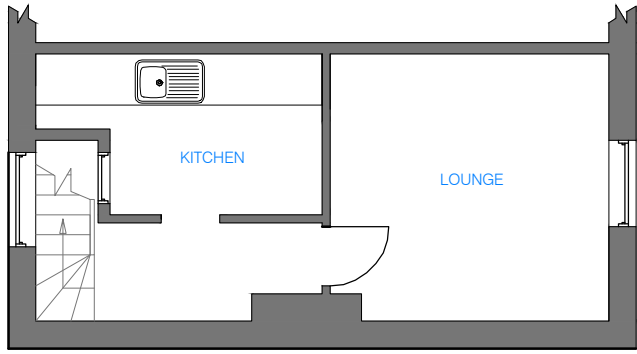


First / Second Floor Flat
51 sq m / 554 sq ft

Second Floor Flat




Second Floor
84 sq m / 905 sq ft

Second Floor

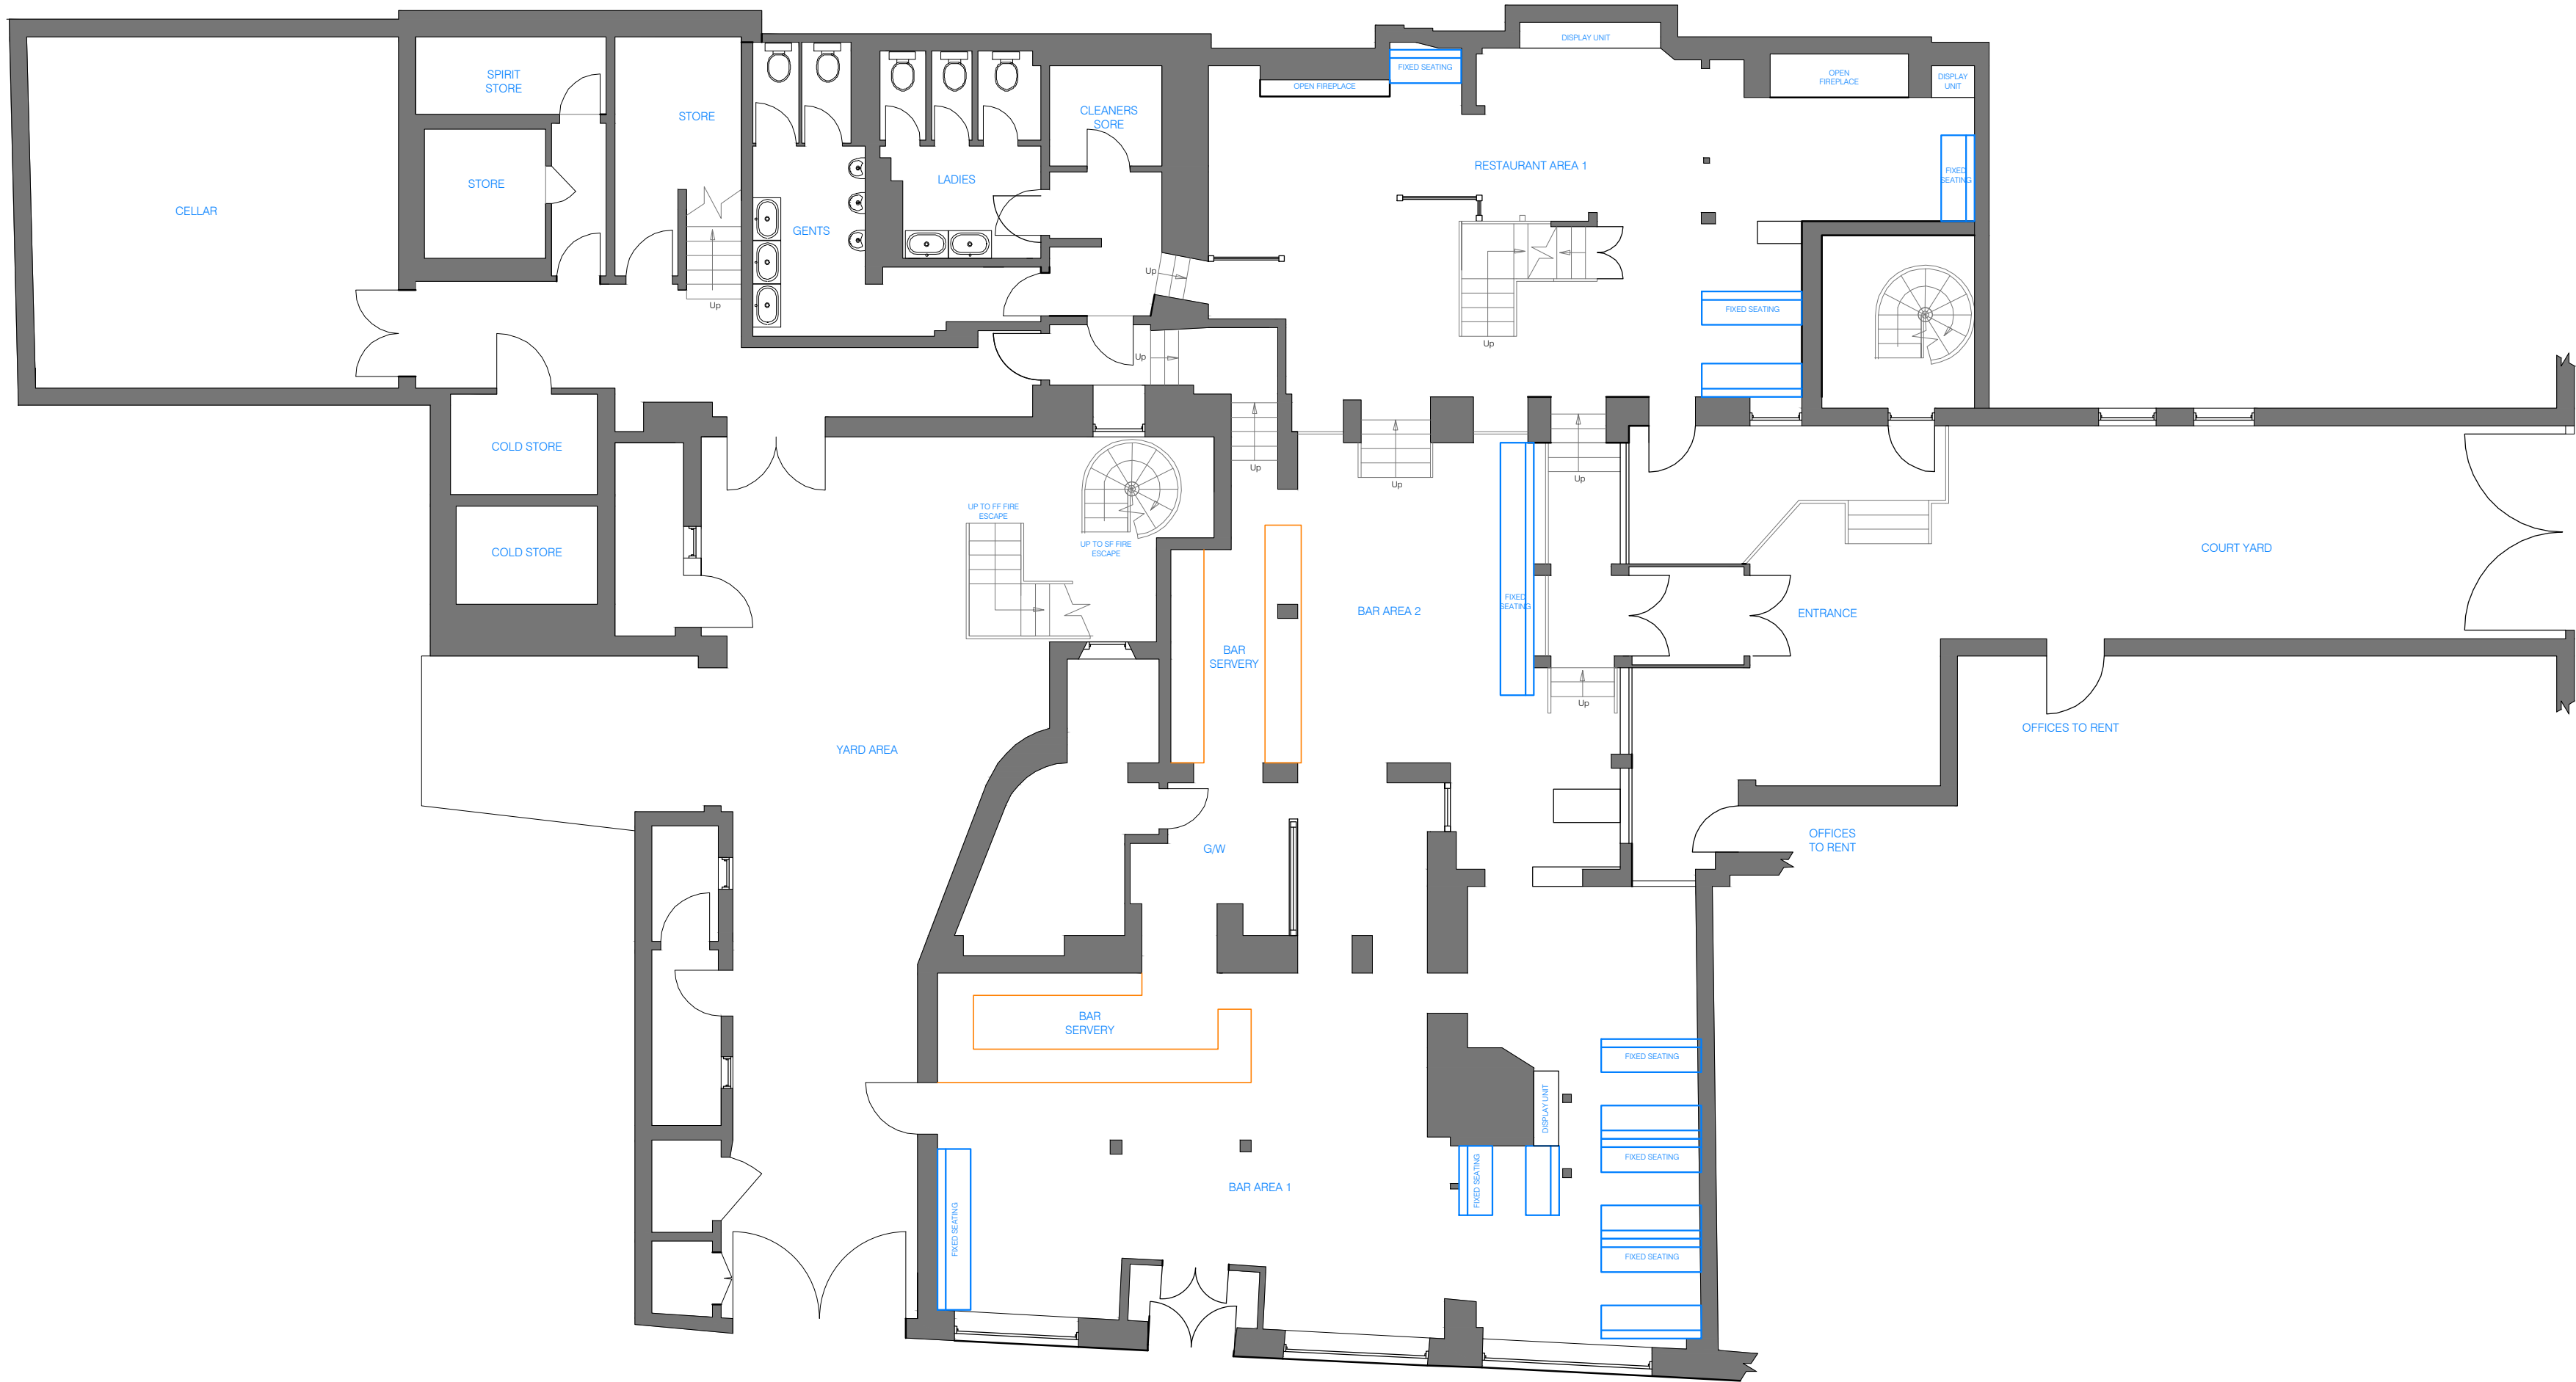


Ground Floor

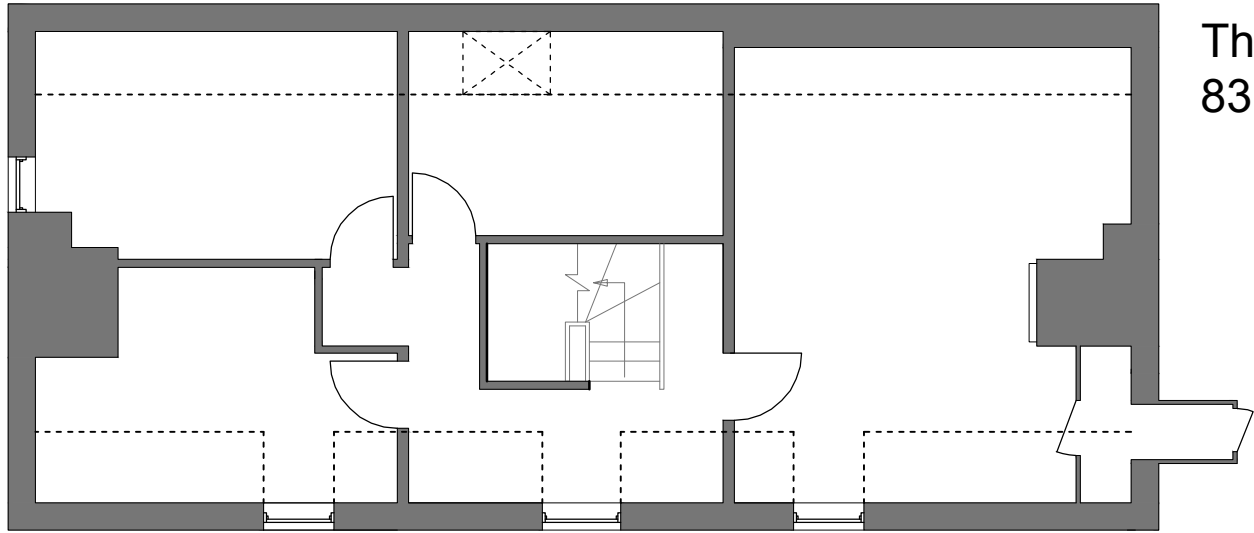

Third Floor
83 sq m / 890 sq ft

Third Floor

 

Rev	Initials	Description	Date
RTSAN			
ricci@rt-san.com 07753 231265			
Site Address:		THE CHOUGH SALISBURY	
Drawing Title:		EXISTING FLOOR PLANS	
Client Name:		CHICKPEA GROUP	
Project	Scale	Date	
371	1:100@A1	FEB'26	
Revision	Drawing No.	Drawn By	
	371-100	TJ	