


A3

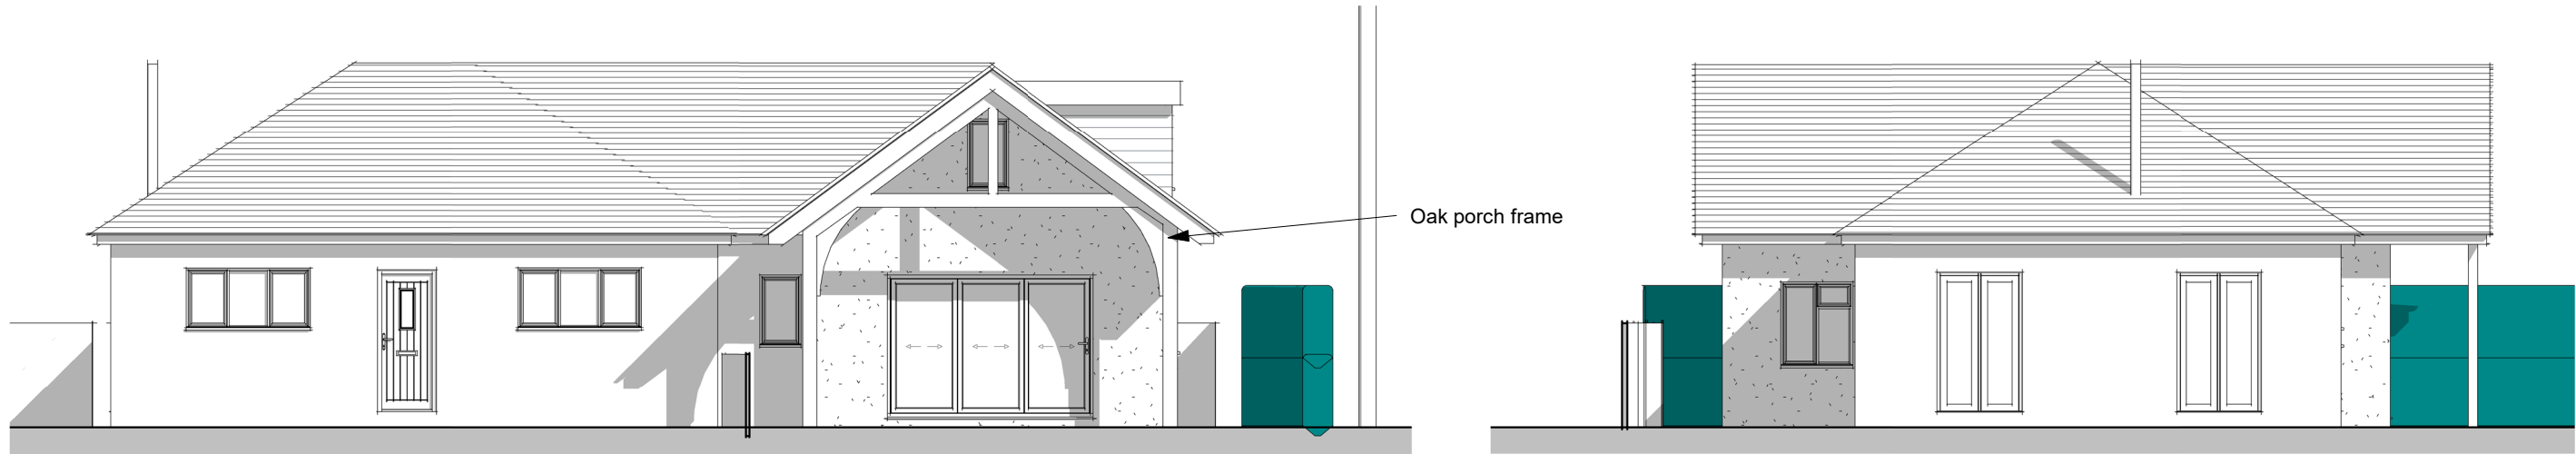


PL South Elevation - As Proposed

1 : 100


PL West Elevation - As Proposed

1 : 100

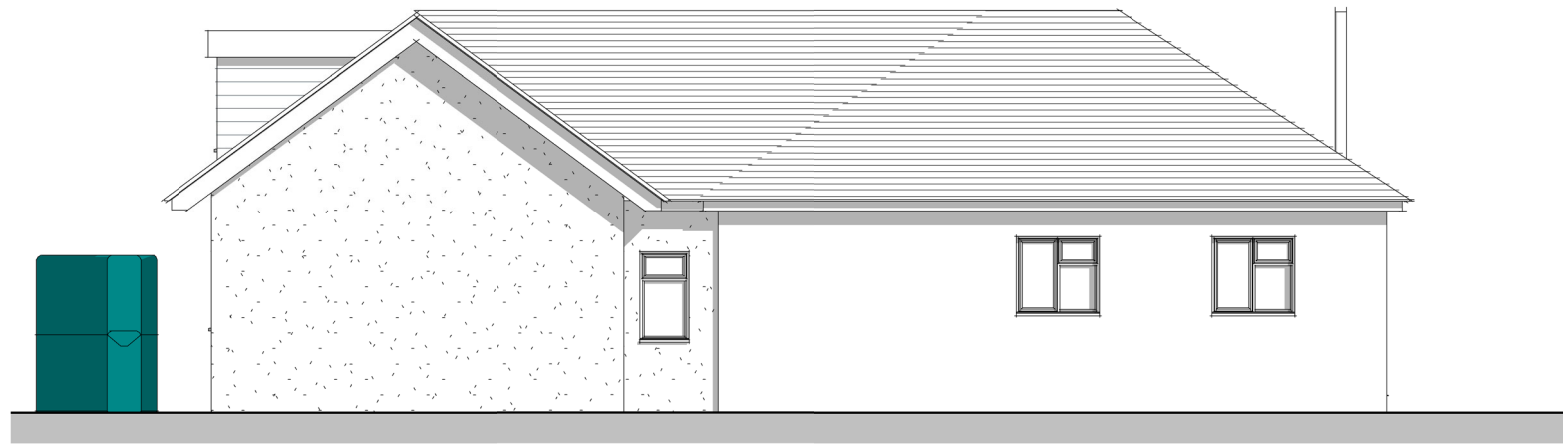

PL North Elevation - As Proposed

1 : 100

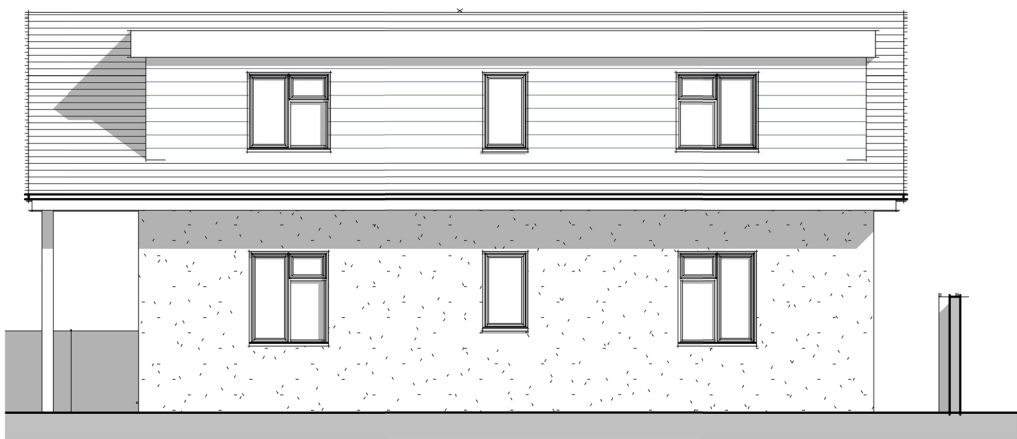

PL East Elevation - As Proposed

1 : 100

Proposed - Finishes

- Wall
- House

- Extension

- Dormer
- Painted recon stone walling retained

- Silicon Render

- Imitation slate
- Roof
- Imitation slate roof
- Windows
- UPVc - To match existing
- Doors
- UPVc - To match existing



DRAWING NUMBER PREFIXED WITH
EX = EXISTING DRAWING, NOT TO BE SCALED EXCEPT FOR PLANNING PURPOSES, BASED ON INFORMATION PROVIDED BY:
SK = SKETCH DRAWING, INFORMAL DRAWING, NOT FOR OFFICIAL USE, NOT TO BE USED FOR PLANNING PURPOSES, NOT TO BE SCALED.
PL = DRAWING TO ACCOMPANY A PLANNING APPLICATION, CAN BE SCALED FOR PLANNING PURPOSES ONLY, NOT FOR CONSTRUCTION(NFC).
BR = DRAWING FOR A BUILDING REGULATION APPLICATION AND APPROVAL ONLY, USE GIVEN DIMESNSION ONLY, NOT TO BE SCALED, NFC.
WD = WORKING DRAWING, INCLUDES ADDITIONAL DETAIL OVER AND ABOVE BR DESIGNATION, USE GIVEN DIMENSION ONLY, NOT TO BE SCALED.

Status:

A3 FOR PLANNING PURPOSES

PROJECT TITLE:
Extension and Alterations to
The Elms, Barnes Green, SN15 5AG
Mr and Mrs Sturgess

DRAWING:
Elevations - As Proposed

SCALE @ A3
1 : 100

DATE:
Mar'26

DRAWN BY
CR

HALZAC DESIGN LTD
ARCHITECTURAL DESIGN SERVICE
1 Whitgift Cl, Grange Park, Swindon. SN5 6HQ
halzacdesign@icloud.com halzacdesign.co.uk
01793 951631 07801070166

JOB NUMBER:	DRAWING NUMBER:	REV:
26-002	PL13	A

LATEST REVISION: REVA 26/05/26 Dormer finish chnaged to slate