



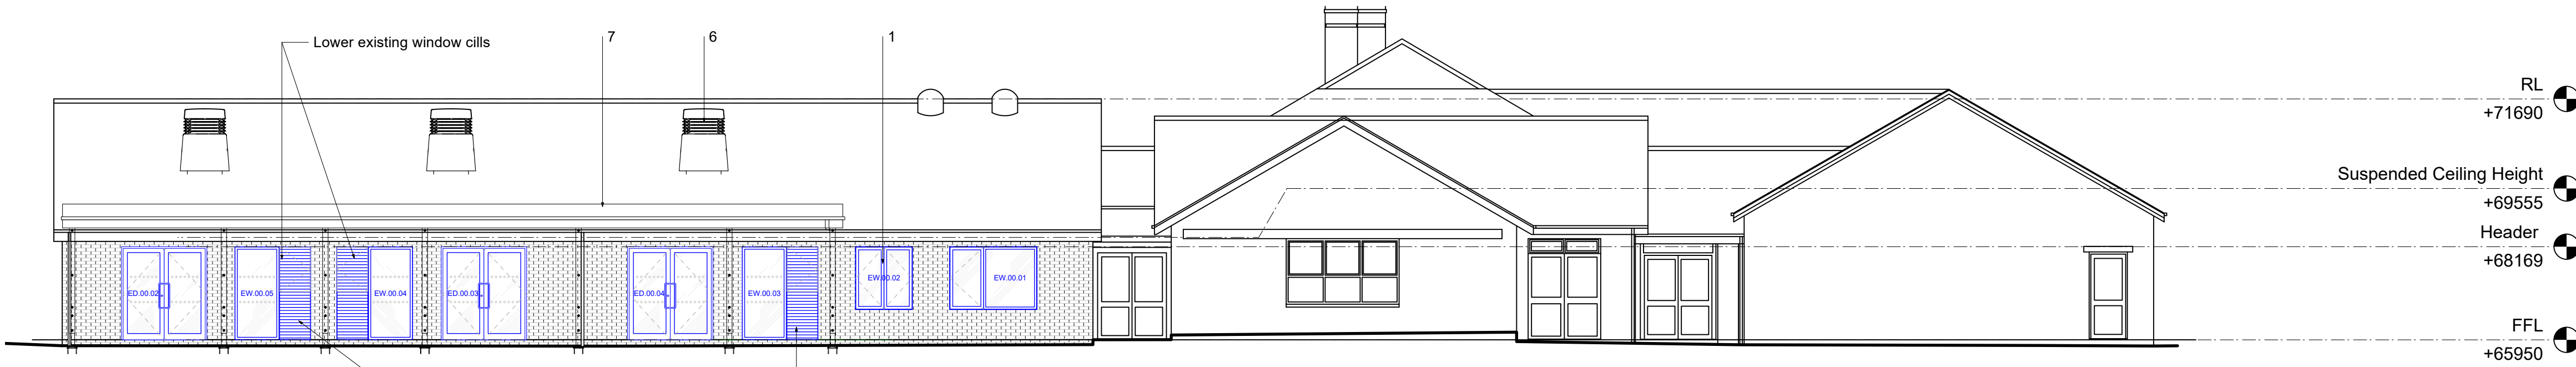


1 North Elevation
Scale 1:100

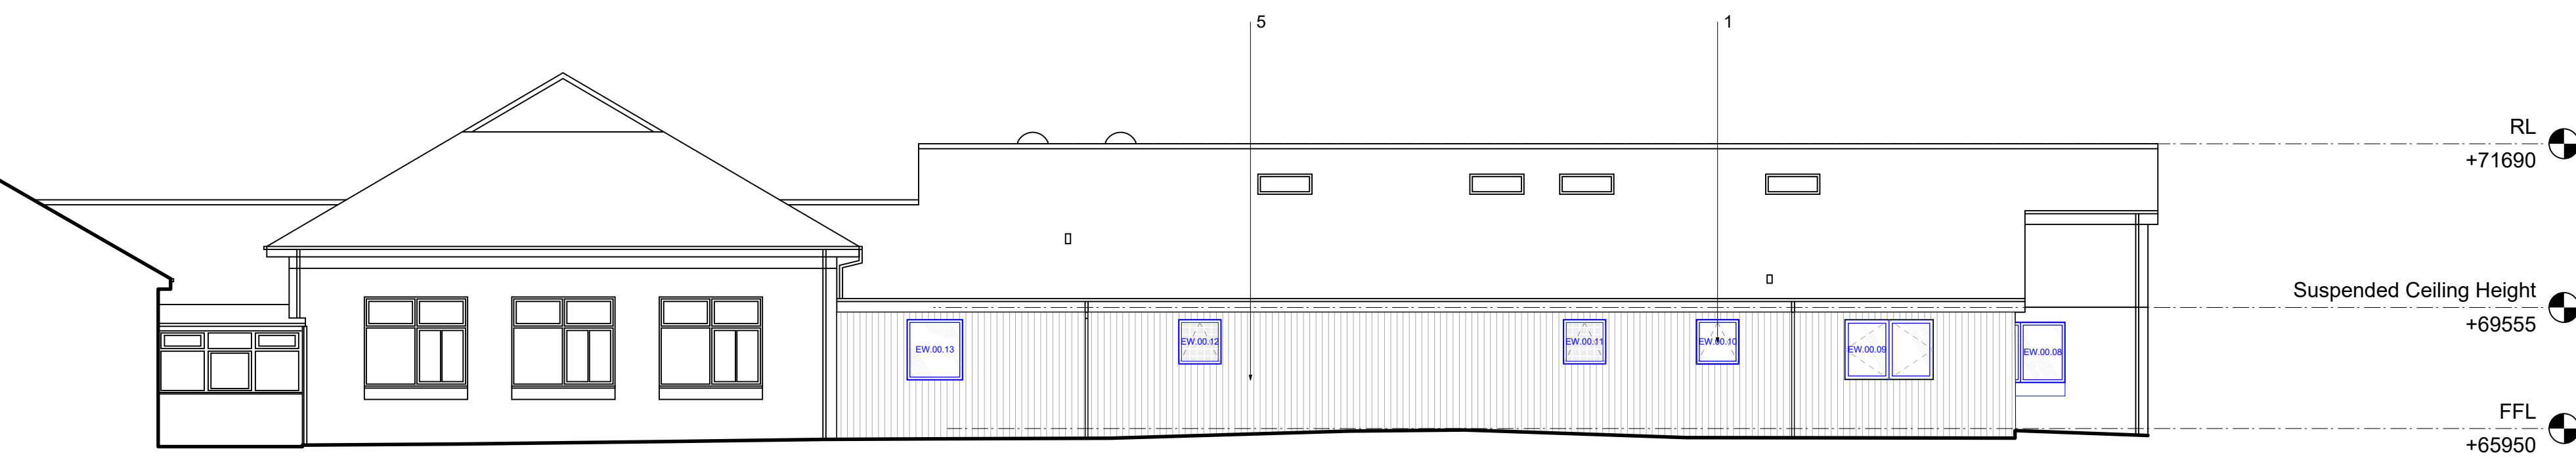

2 West Elevation
Scale 1:100



3 East Elevation - West Block
Scale 1:100

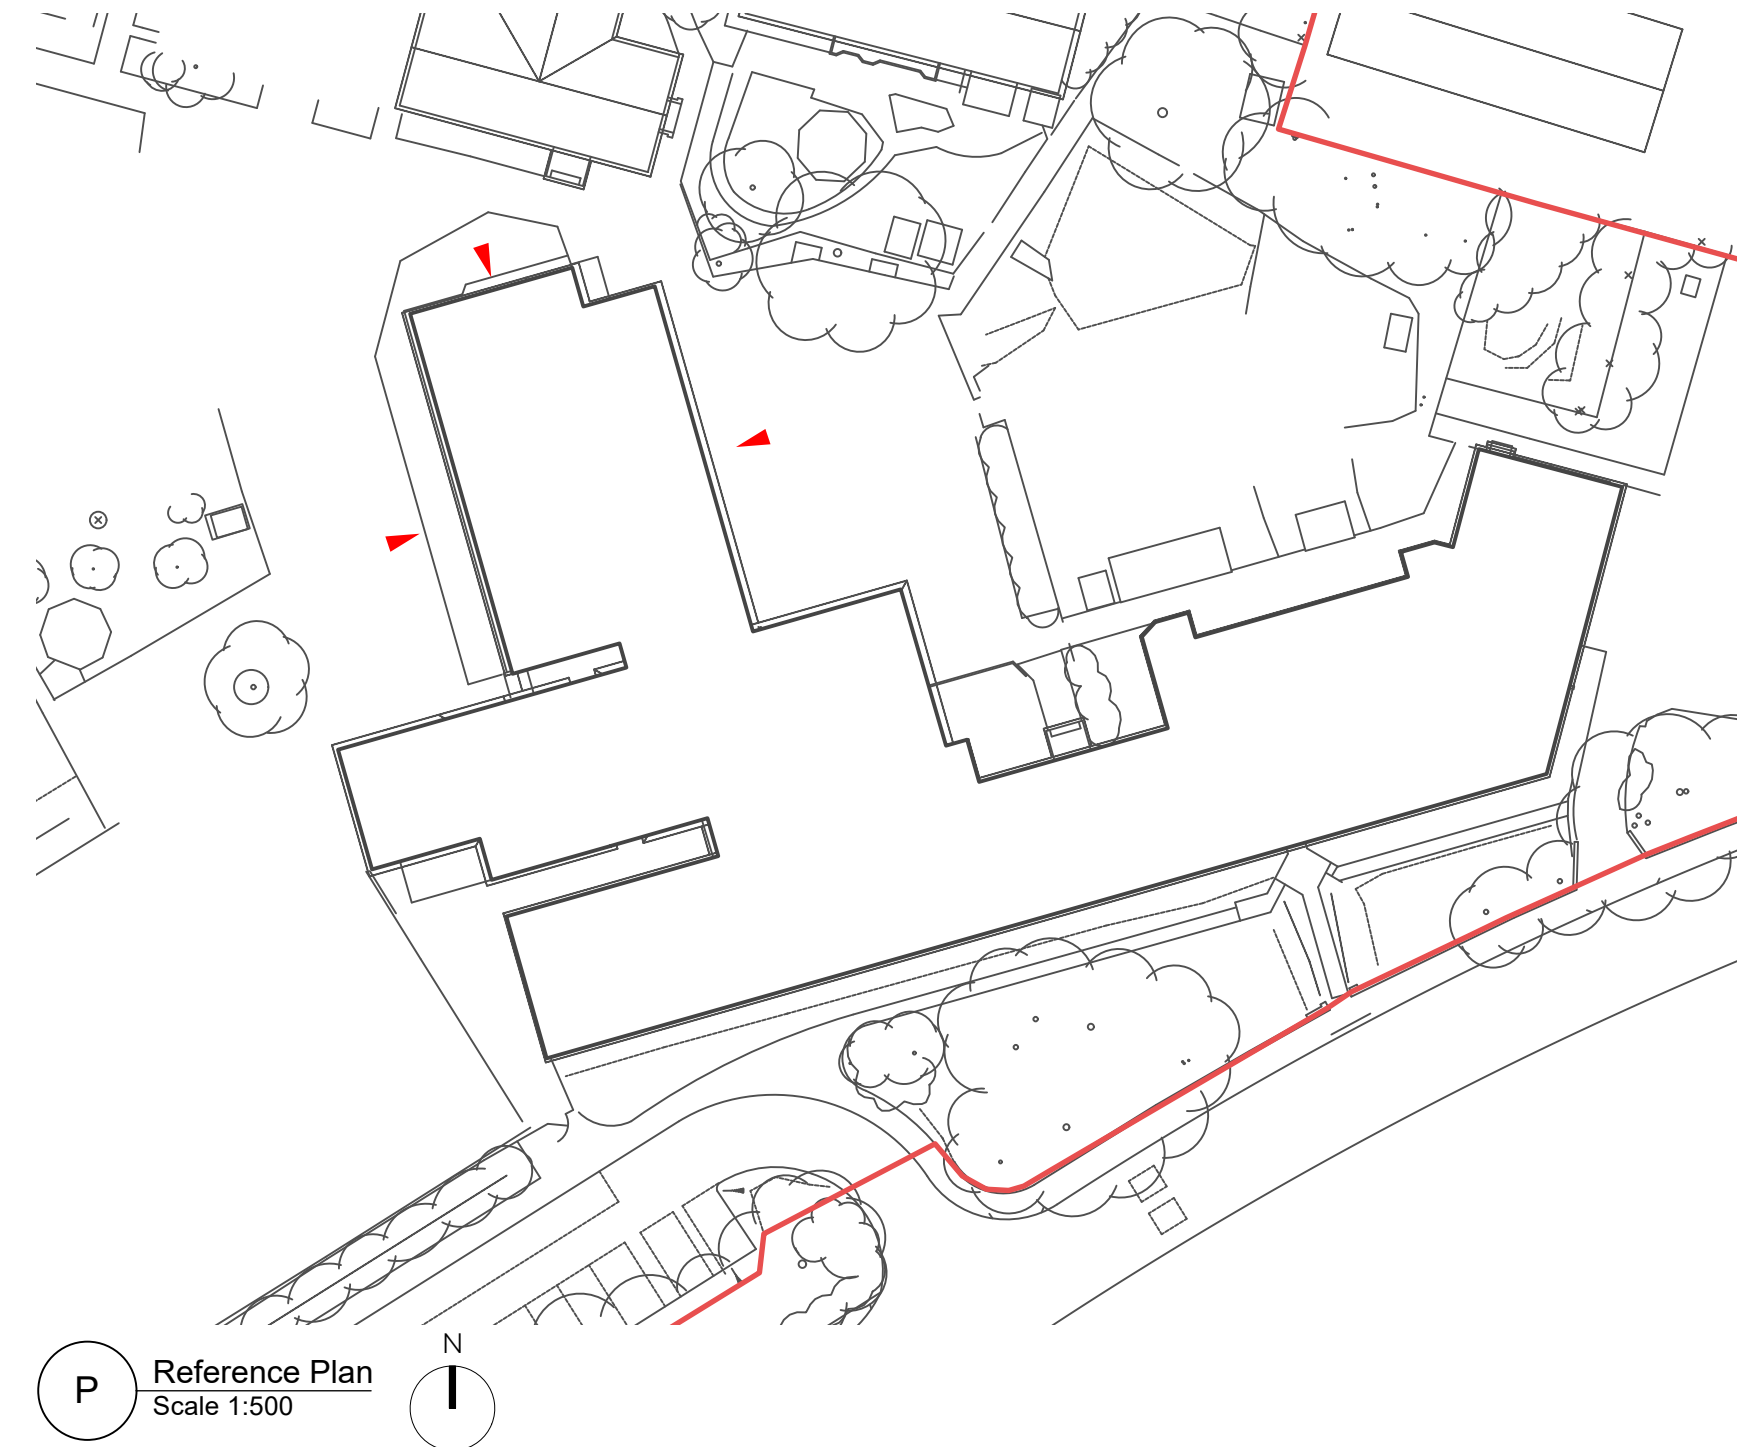

P Reference Plan
Scale 1:500