



PLAN KEY

EXISTING WALLS


NEW WALLS

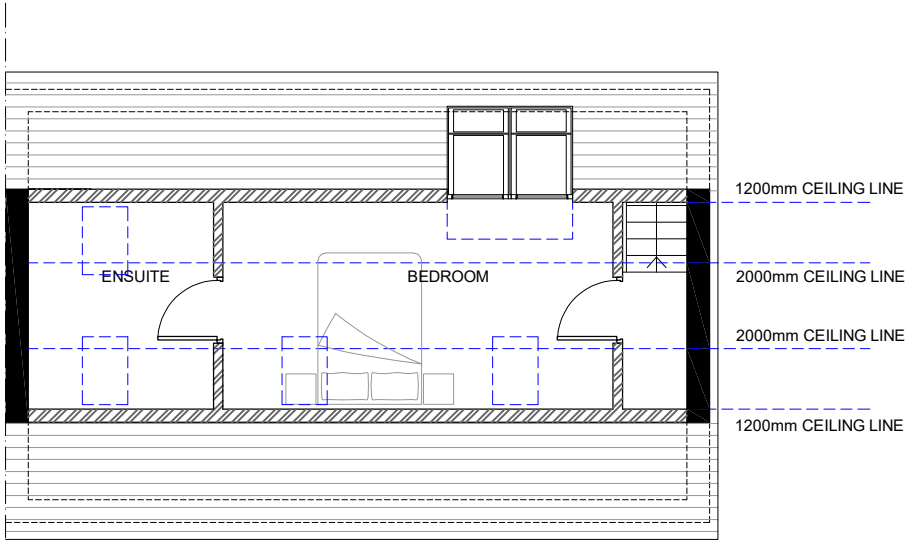

LOFT FLOOR PLAN
AS PROPOSED

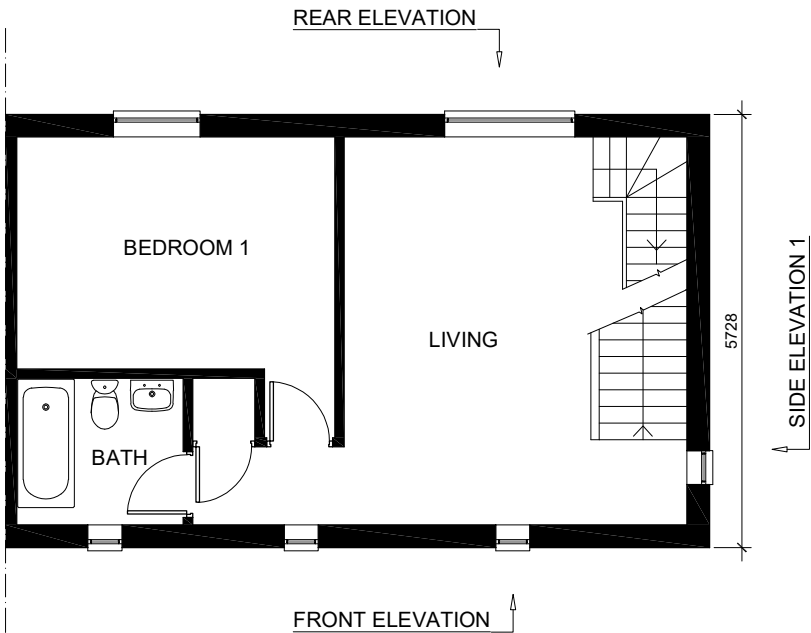

FIRST FLOOR PLAN
AS PROPOSED

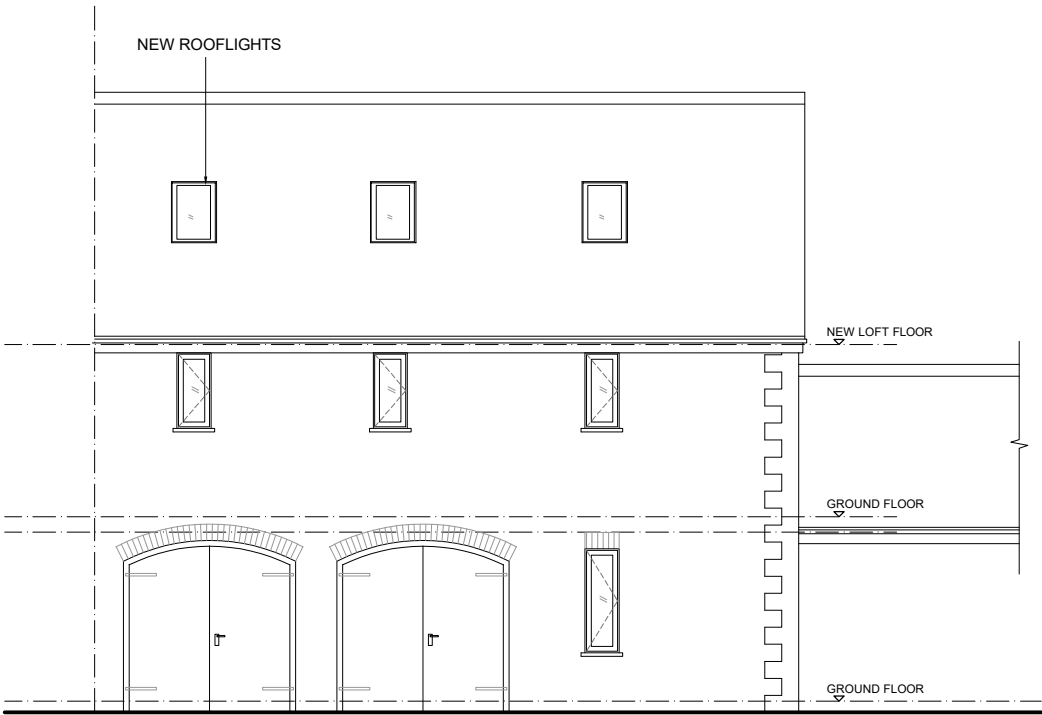


FRONT ELEVATION
AS PROPOSED



REAR ELEVATION
AS PROPOSED



VELUX 'CABRIO' FOLD OUT BALCONY WINDOW

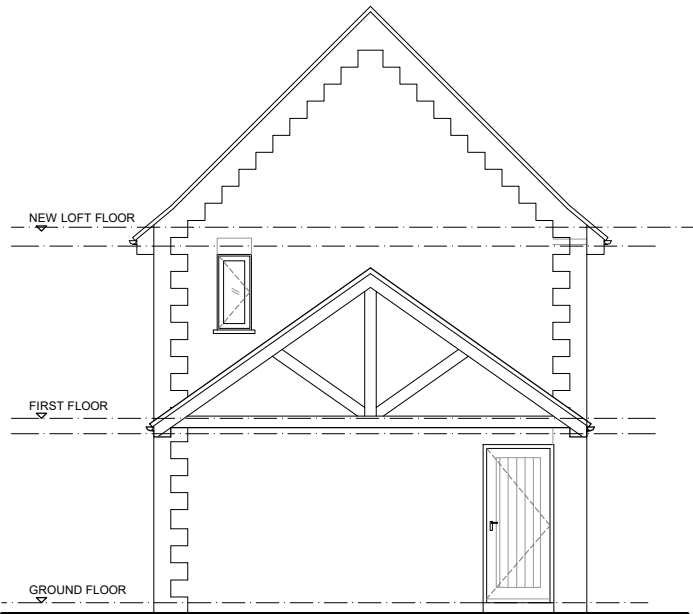


SIDE ELEVATION 1
AS PROPOSED

SIMPLE PLANS
PLANNING & DESIGN SERVICES
e: simpleplans76@gmail.com m: 07715 707733
www.simpleplans.net

© COPYRIGHT
No part of this drawing may be reproduced without written consent.
All contractors must visit site and be responsible for taking and checking all
dimensions relating to this work.
Do not scale from this drawing.

REVISION NOTES
A 27-05-2026 JD REVISED SCHEME WITH DORMERS REMOVED

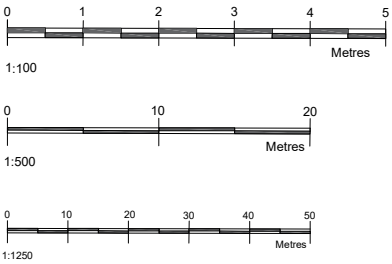

STATUS
PLANNING

PROJECT LOFT CONVERSION 11 MANOR FARM COURT, PURTON STOKE, SWINDON, SN5 4LA		
DATE / DRAWN BY 02.04.26 JD	SCALE 1:100@A3	
DRAWING TITLE FLOOR PLANS & ELEVATIONS AS PROPOSED	PROJECT NO	REV
	PL02	A