

* COPYRIGHT.
DO NOT SCALE EXCEPT FOR PLANNING PURPOSES.
CHECK ALL DIMENSIONS ON SITE.
THIS DRAWING IS ONLY TO BE USED ON THE SITE
FOR WHICH DESIGNED.

LEGEND

- Site Boundary
- Area to be Gravel.
- Area to be Grass.
- Area to be Paving Slabs.
- Denotes things to be removed/demolished.
- Existing tree planting.
- Existing greenery.
- Indicative new shrub & hedgerow planting.
- Access Door
- Primary Access Door


DRAINAGE KEY

- Existing Foul Sewer - Min 1:40 Fall
- New Foul Sewer - Min 1:40 Fall
- Foul Manhole
- New IC New Inspection Chamber
- Existing Surface Water - Min 1:60 Fall
- New Surface Water - Min 1:60 Fall
- New IC New Inspection Chamber

A	Parking reconfigured	May 26
REVISIONS		DATE
CLIENT: MR & MRS SEAL		
PROJECT: PROPOSED SINGLE STOREY REAR EXTENSION TOGETHER WITH INTERNAL RECONFIGURATION AT 19 GREENWAY AVENUE, CHIPPENHAM, WILTSHIRE, SN15 1AH		
TITLE: PROPOSED SITE PLAN		
DRAWN: RJ	SCALES @ A3:	
CHECKED: JA	1:200	
DATE: OCT 25		
DRG No: AA/25/35/11	REV: A	

Armstrong
architecture

THE OLD BAKEHOUSE, 21 TIMBER STREET,
CHIPPENHAM, WILTSHIRE, SN15 3BS
01249 404 004 info@armstrongarchitecture.co.uk

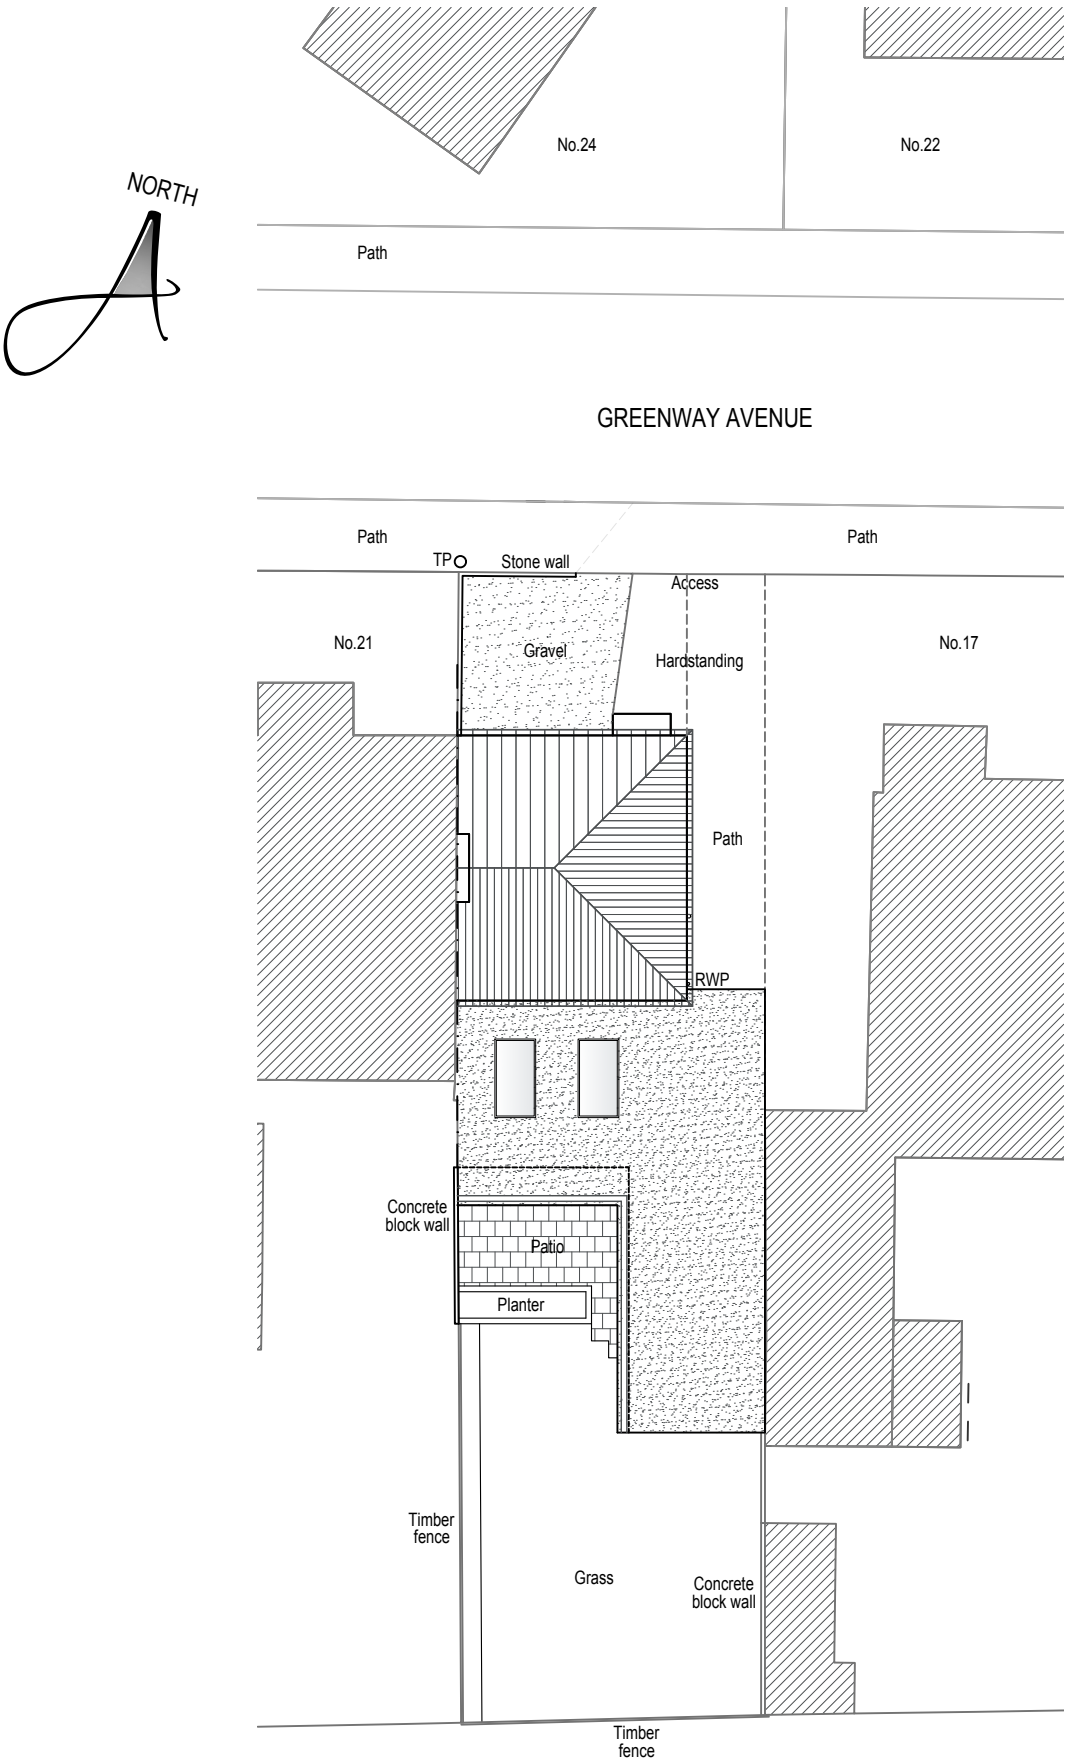

PROPOSED SITE PLAN

