




1 North Elevation
Scale 1:100

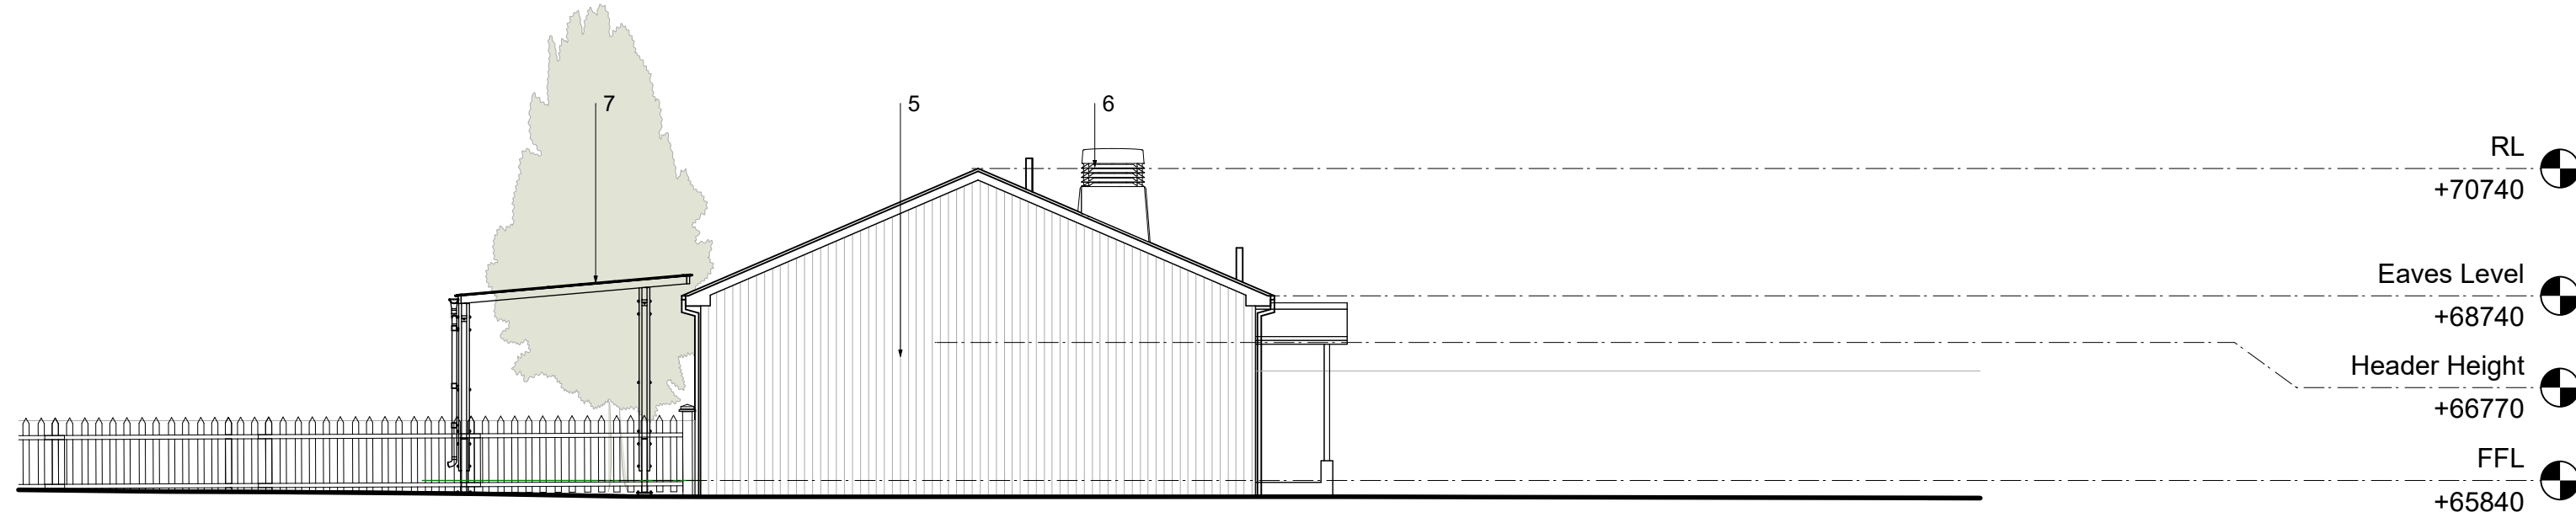


2 East Elevation
Scale 1:100

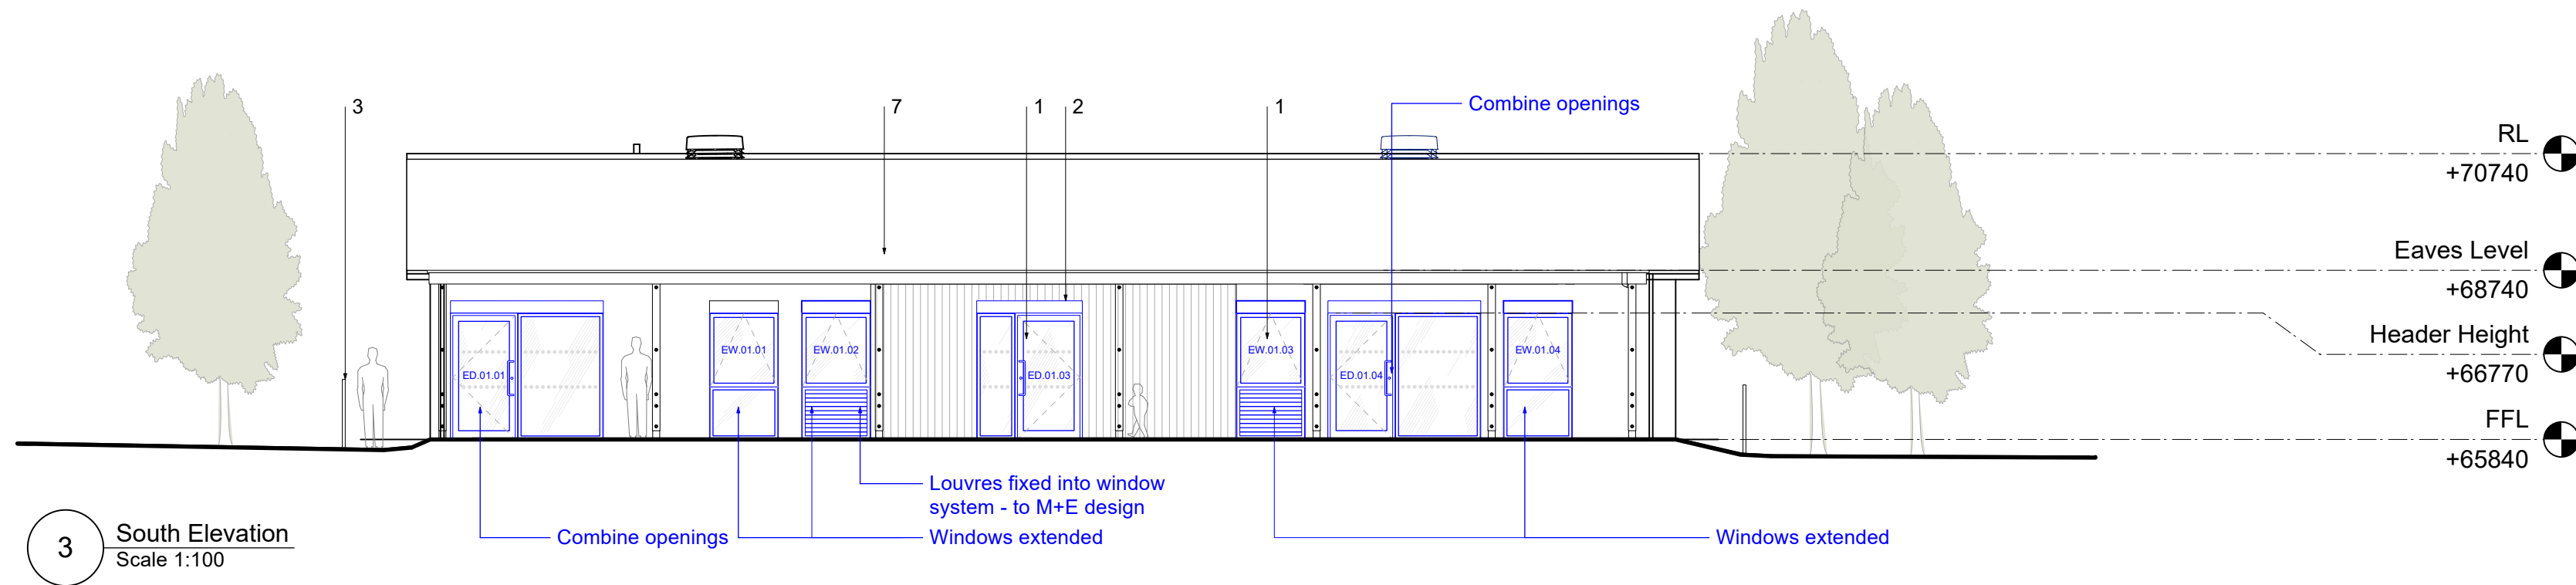

3 South Elevation
Scale 1:100

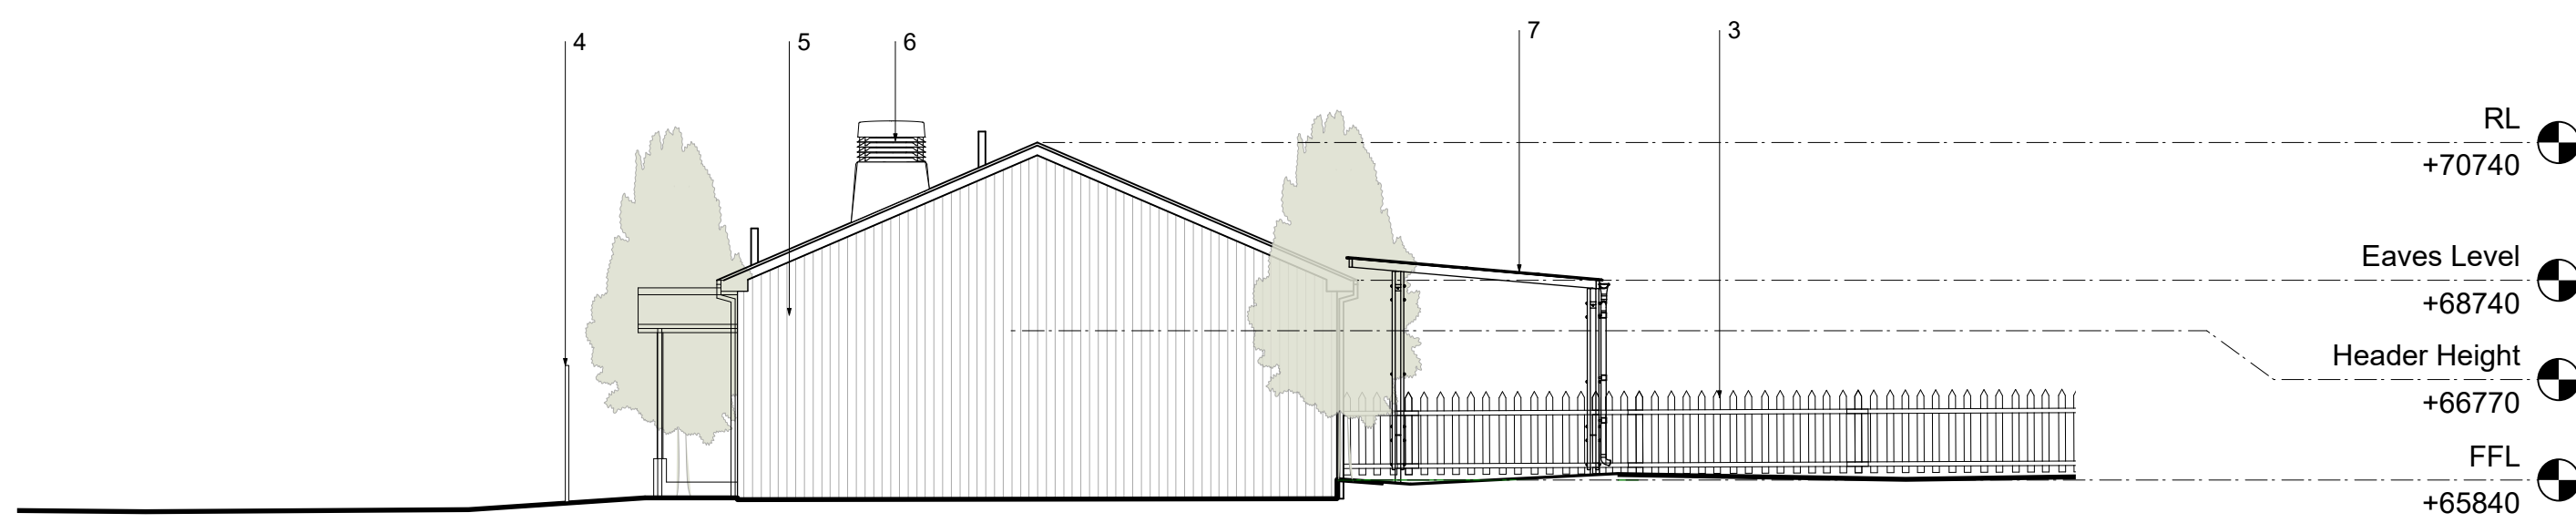

4 West Elevation
Scale 1:100

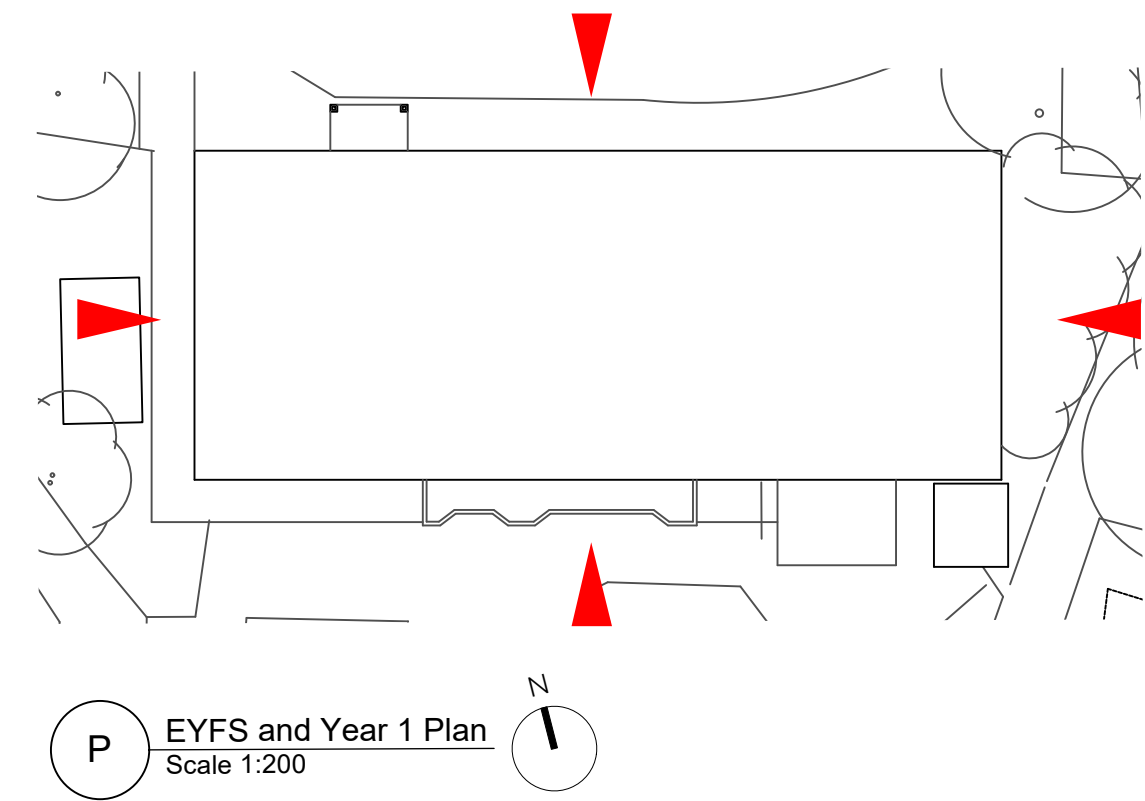

P EYFS and Year 1 Plan
Scale 1:200