






FLOOR PLAN

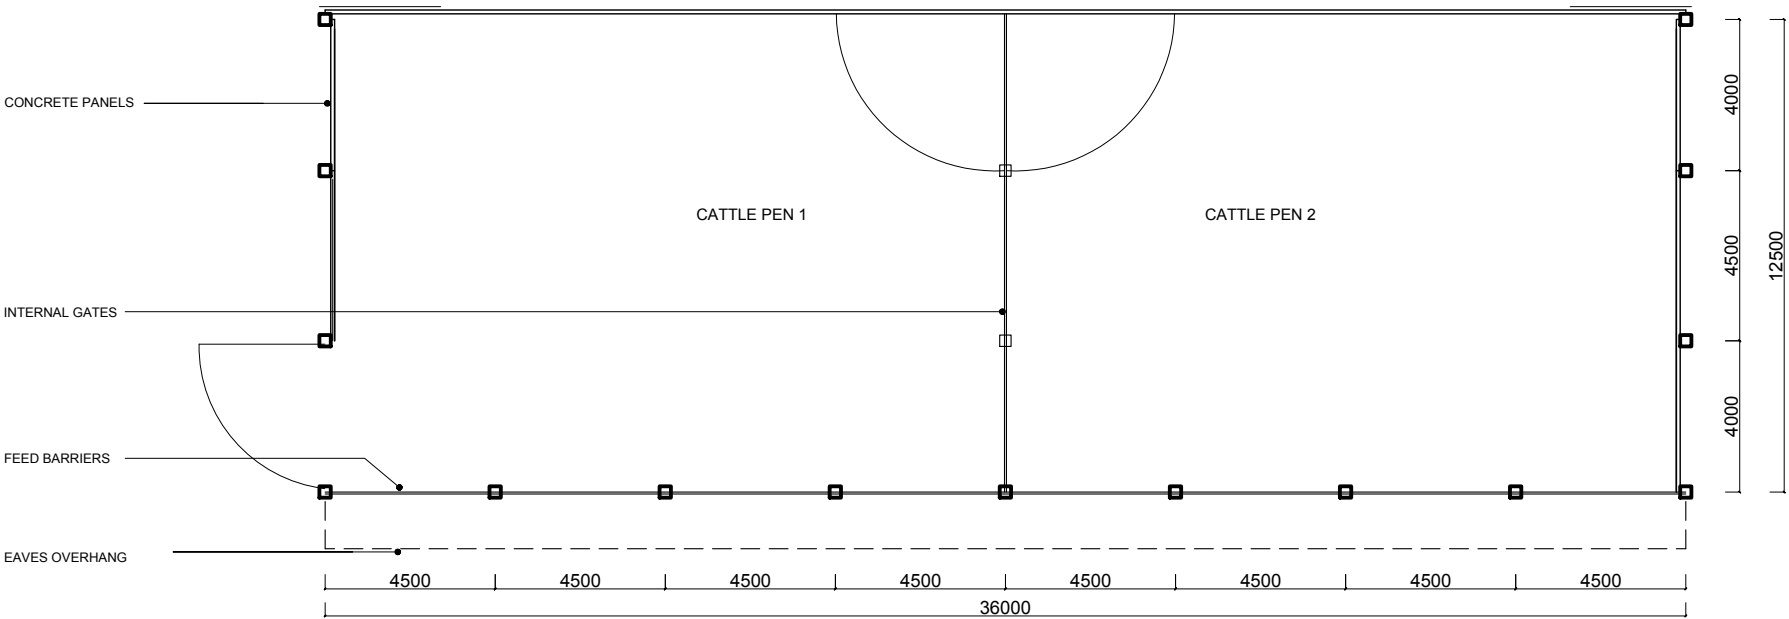

NORTH ELEVATION

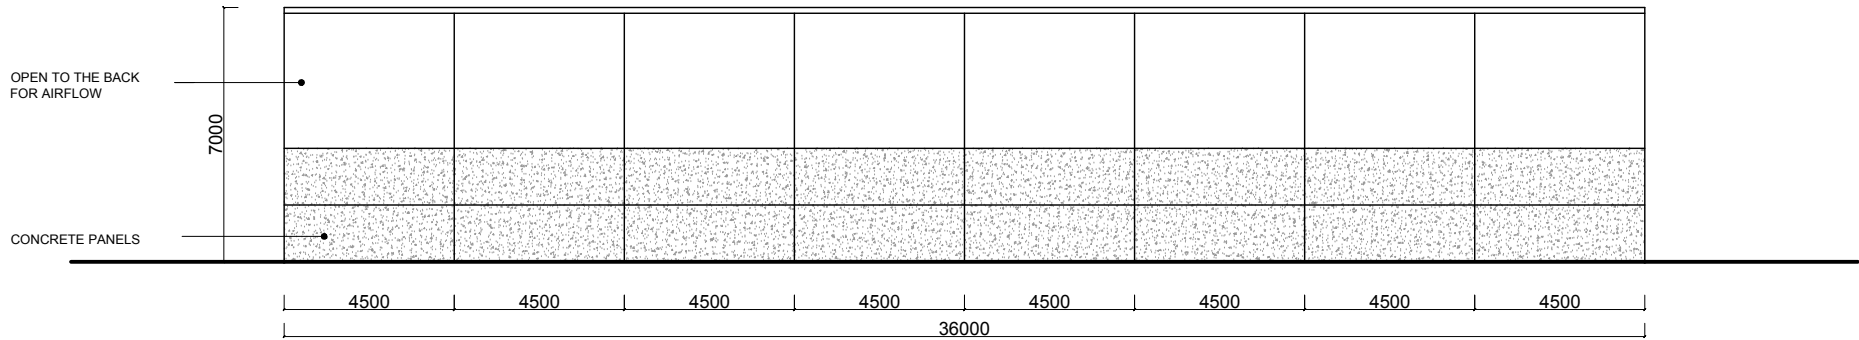

SOUTH ELEVATION

 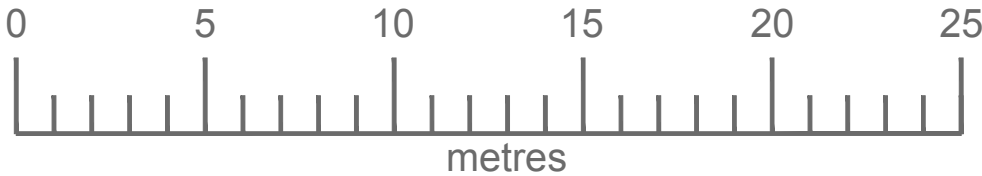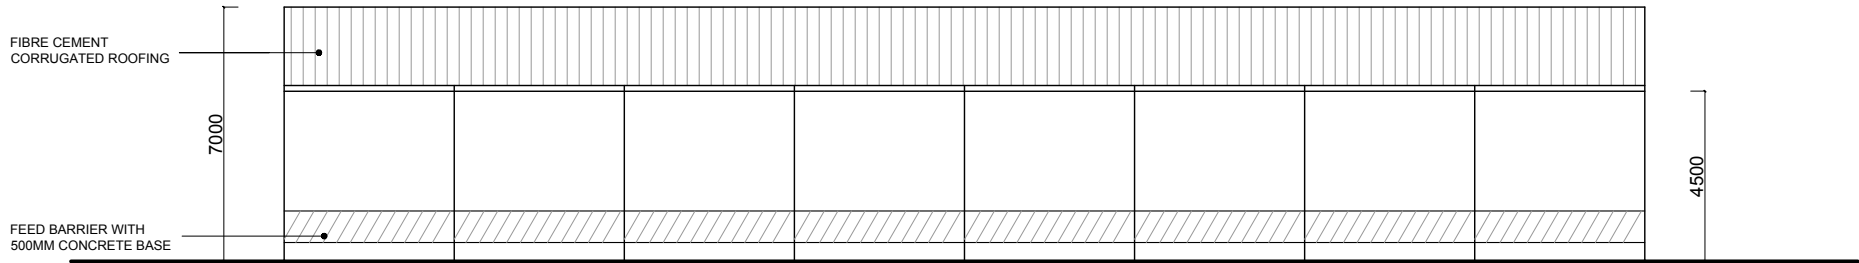

This drawing has been produced by Tim Collins and is not to be used or reproduced by any other party for any purpose.

Site survey to be conducted before any building work is carried out. Any discrepancies to be reported to architect

DO NOT SCALE from drawings.

ISSUE:
PLANNING

PROJECT:
**NEW CATTLE SHED,
GORE CROSS FARM,
SN10 4NB**

TITLE:
**PROPOSED FLOOR PLAN
& LONG ELEVATIONS**


SCALE:
1:200 @ A3

DATE:
MAY 2026



DWG NO:

GXF- NS03

WEST ELEVATION

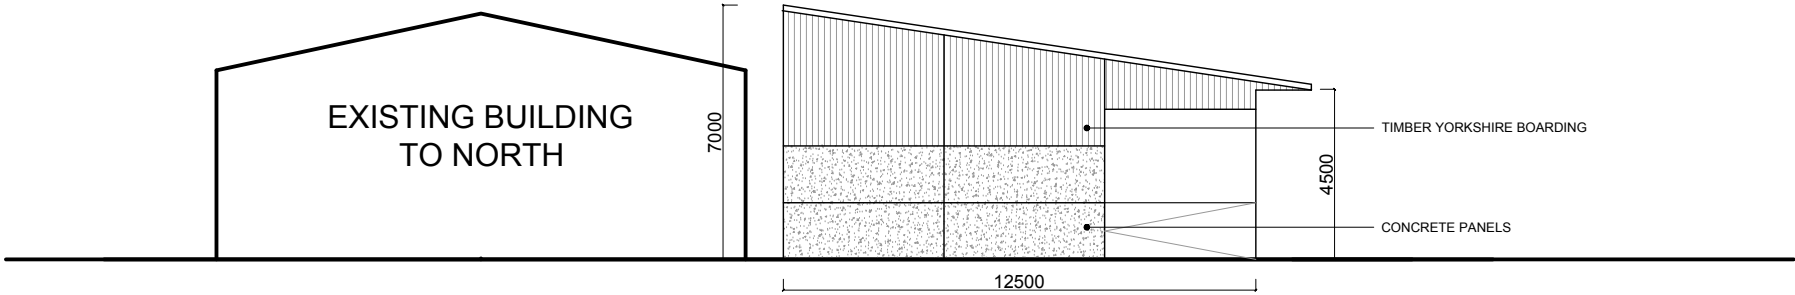

EAST ELEVATION

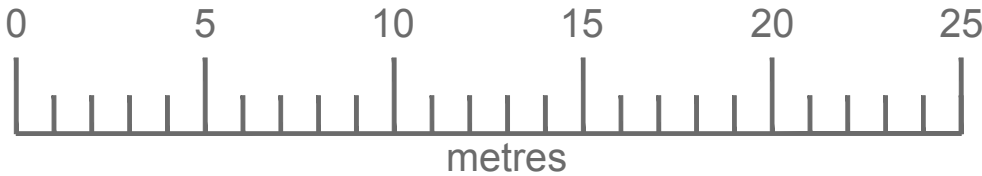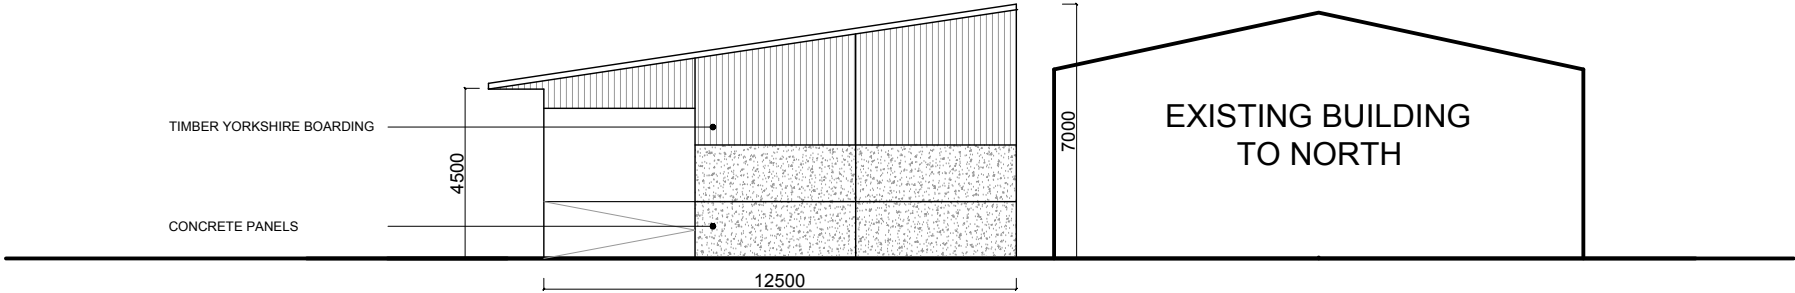

This drawing has been produced by Tim Collins and is not to be used or reproduced by any other party for any purpose.

Site survey to be conducted before any building work is carried out. Any discrepancies to be reported to architect

DO NOT SCALE from drawings.

ISSUE:
PLANNING

PROJECT:
**NEW CATTLE SHED,
GORE CROSS FARM,
SN10 4NB**

TITLE:
**PROPOSED SHORT
ELEVATIONS**

SCALE:
1:200 @ A3

DATE:
MAY 2026

DWG NO:
GXF- NS04