


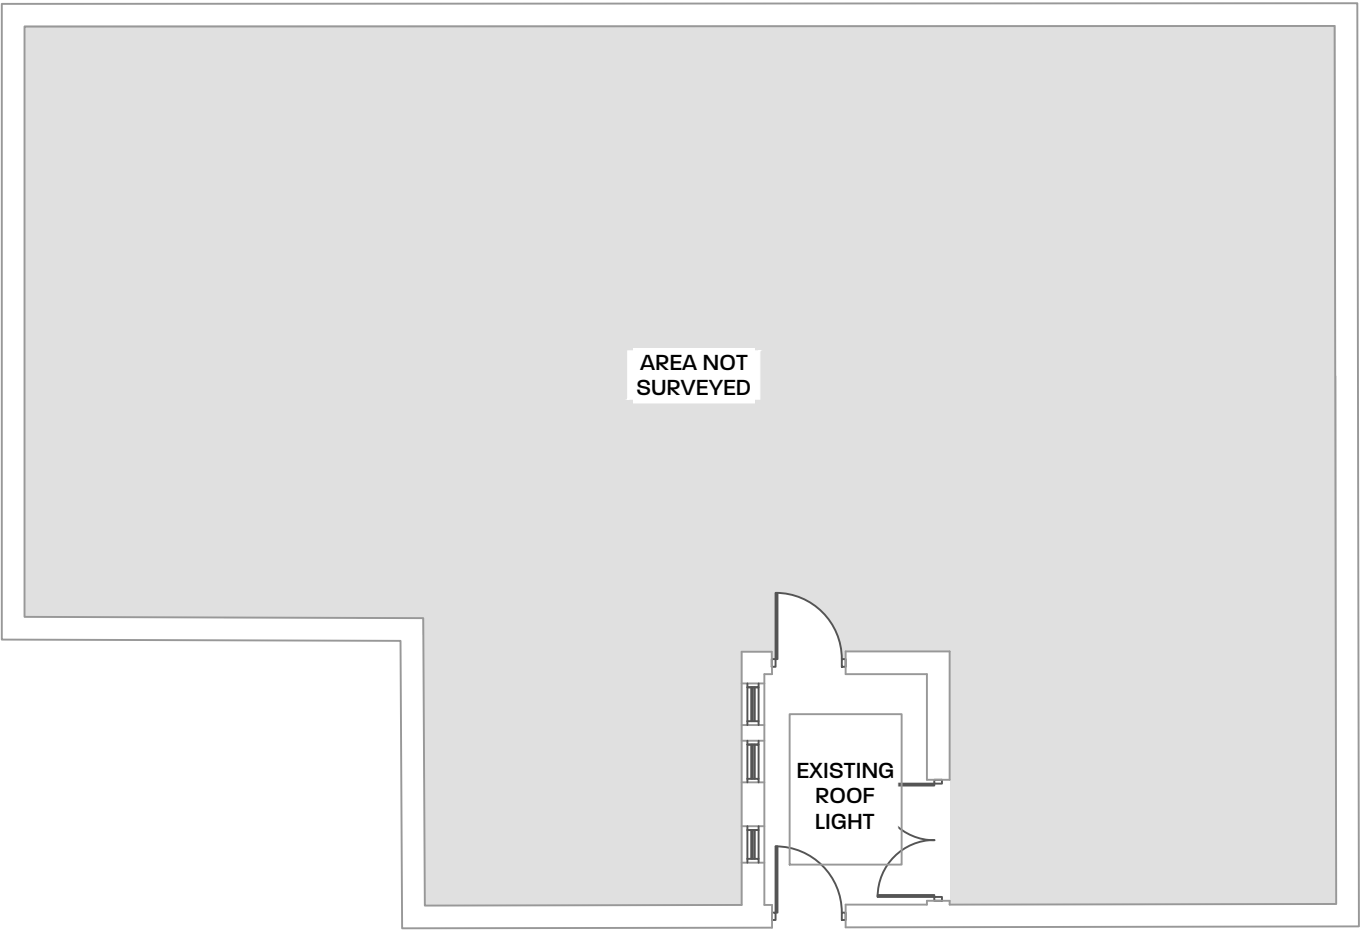

**EXISTING GROUND FLOOR PLAN
SHOWING LOCATION OF PROPSOED WORKS**

1:100

SCALE BAR 1:100



Notes

- IF IN DOUBT - ASK !!!
- 1. THIS DRAWING IS TO BE READ IN CONJUNCTION WITH ALL ARCHITECTS AND ENGINEERS DRAWINGS.
 - 2. ALL WORK TO BE CARRIED OUT IN ACCORDANCE WITH THE RELEVANT BRITISH STANDARDS, CODES OF PRACTICE AND BUILDING PRACTICE. ALL DIMENSIONS TO BE CHECKED PRIOR TO STARTING THE WORKS ON SITE.
 - 3. ANY DISCREPANCIES TO BE REPORTED TO THE ENGINEER IMMEDIATELY.
 - 4. CONTRACTOR TO ASCERTAIN THE LOCATION OF SERVICES ON SITE PRIOR TO STARTING THE WORK.
 - 5. ALL DIMENSIONS FOR CONSTRUCTION ARE TO BE OBTAINED FROM SITE MEASUREMENTS OR ARCHITECTS SETTING OUT DRAWINGS PRIOR TO MANUFACTURE/BUILDING.

CDM 2015 DESIGNER NOTES

IN ADDITION TO THE HAZARDS, AND RISKS NORMALLY ASSOCIATED WITH THE TYPE OF WORK DETAILED ON THIS DRAWING, NOTE THE FOLLOWING SIGNIFICANT RISKS AND INFORMATION.

CONSTRUCTION:

1. N/A

FOR INFORMATION RELATING TO END USE, MAINTENANCE, DEMOLITION, SEE THE HEALTH AND SAFETY FILE.

IT IS ASSUMED THAT ALL WORKS WILL BE CARRIED OUT BY A COMPETENT CONTRACTOR, WHERE APPROPRIATE, TO AN APPROVED METHOD STATEMENT.

**ALL DIMENSIONS TO BE
CONFIRMED ON SITE PRIOR
TO ORDERING / FABRICATION
OF MATERIALS AND
COMMENCEMENT OF WORKS**

P R E L I M I N A R Y

CONTRACT

**HUDSWELL HOUSE
HUDSWELL LANE
CORSHAM**

TITLE

**FLOOR PLAN SHOWING
LOCATION OF
PROPOSED WORKS**

P1	FIRST ISSUE			MAB 14.05.26
DRAWN MAB	CHECKED MAB	APPROVED DS	DATE MAY '26	SCALE 1:100 @ A3
DRAWING NUMBER	25	59679/02	P1	

