


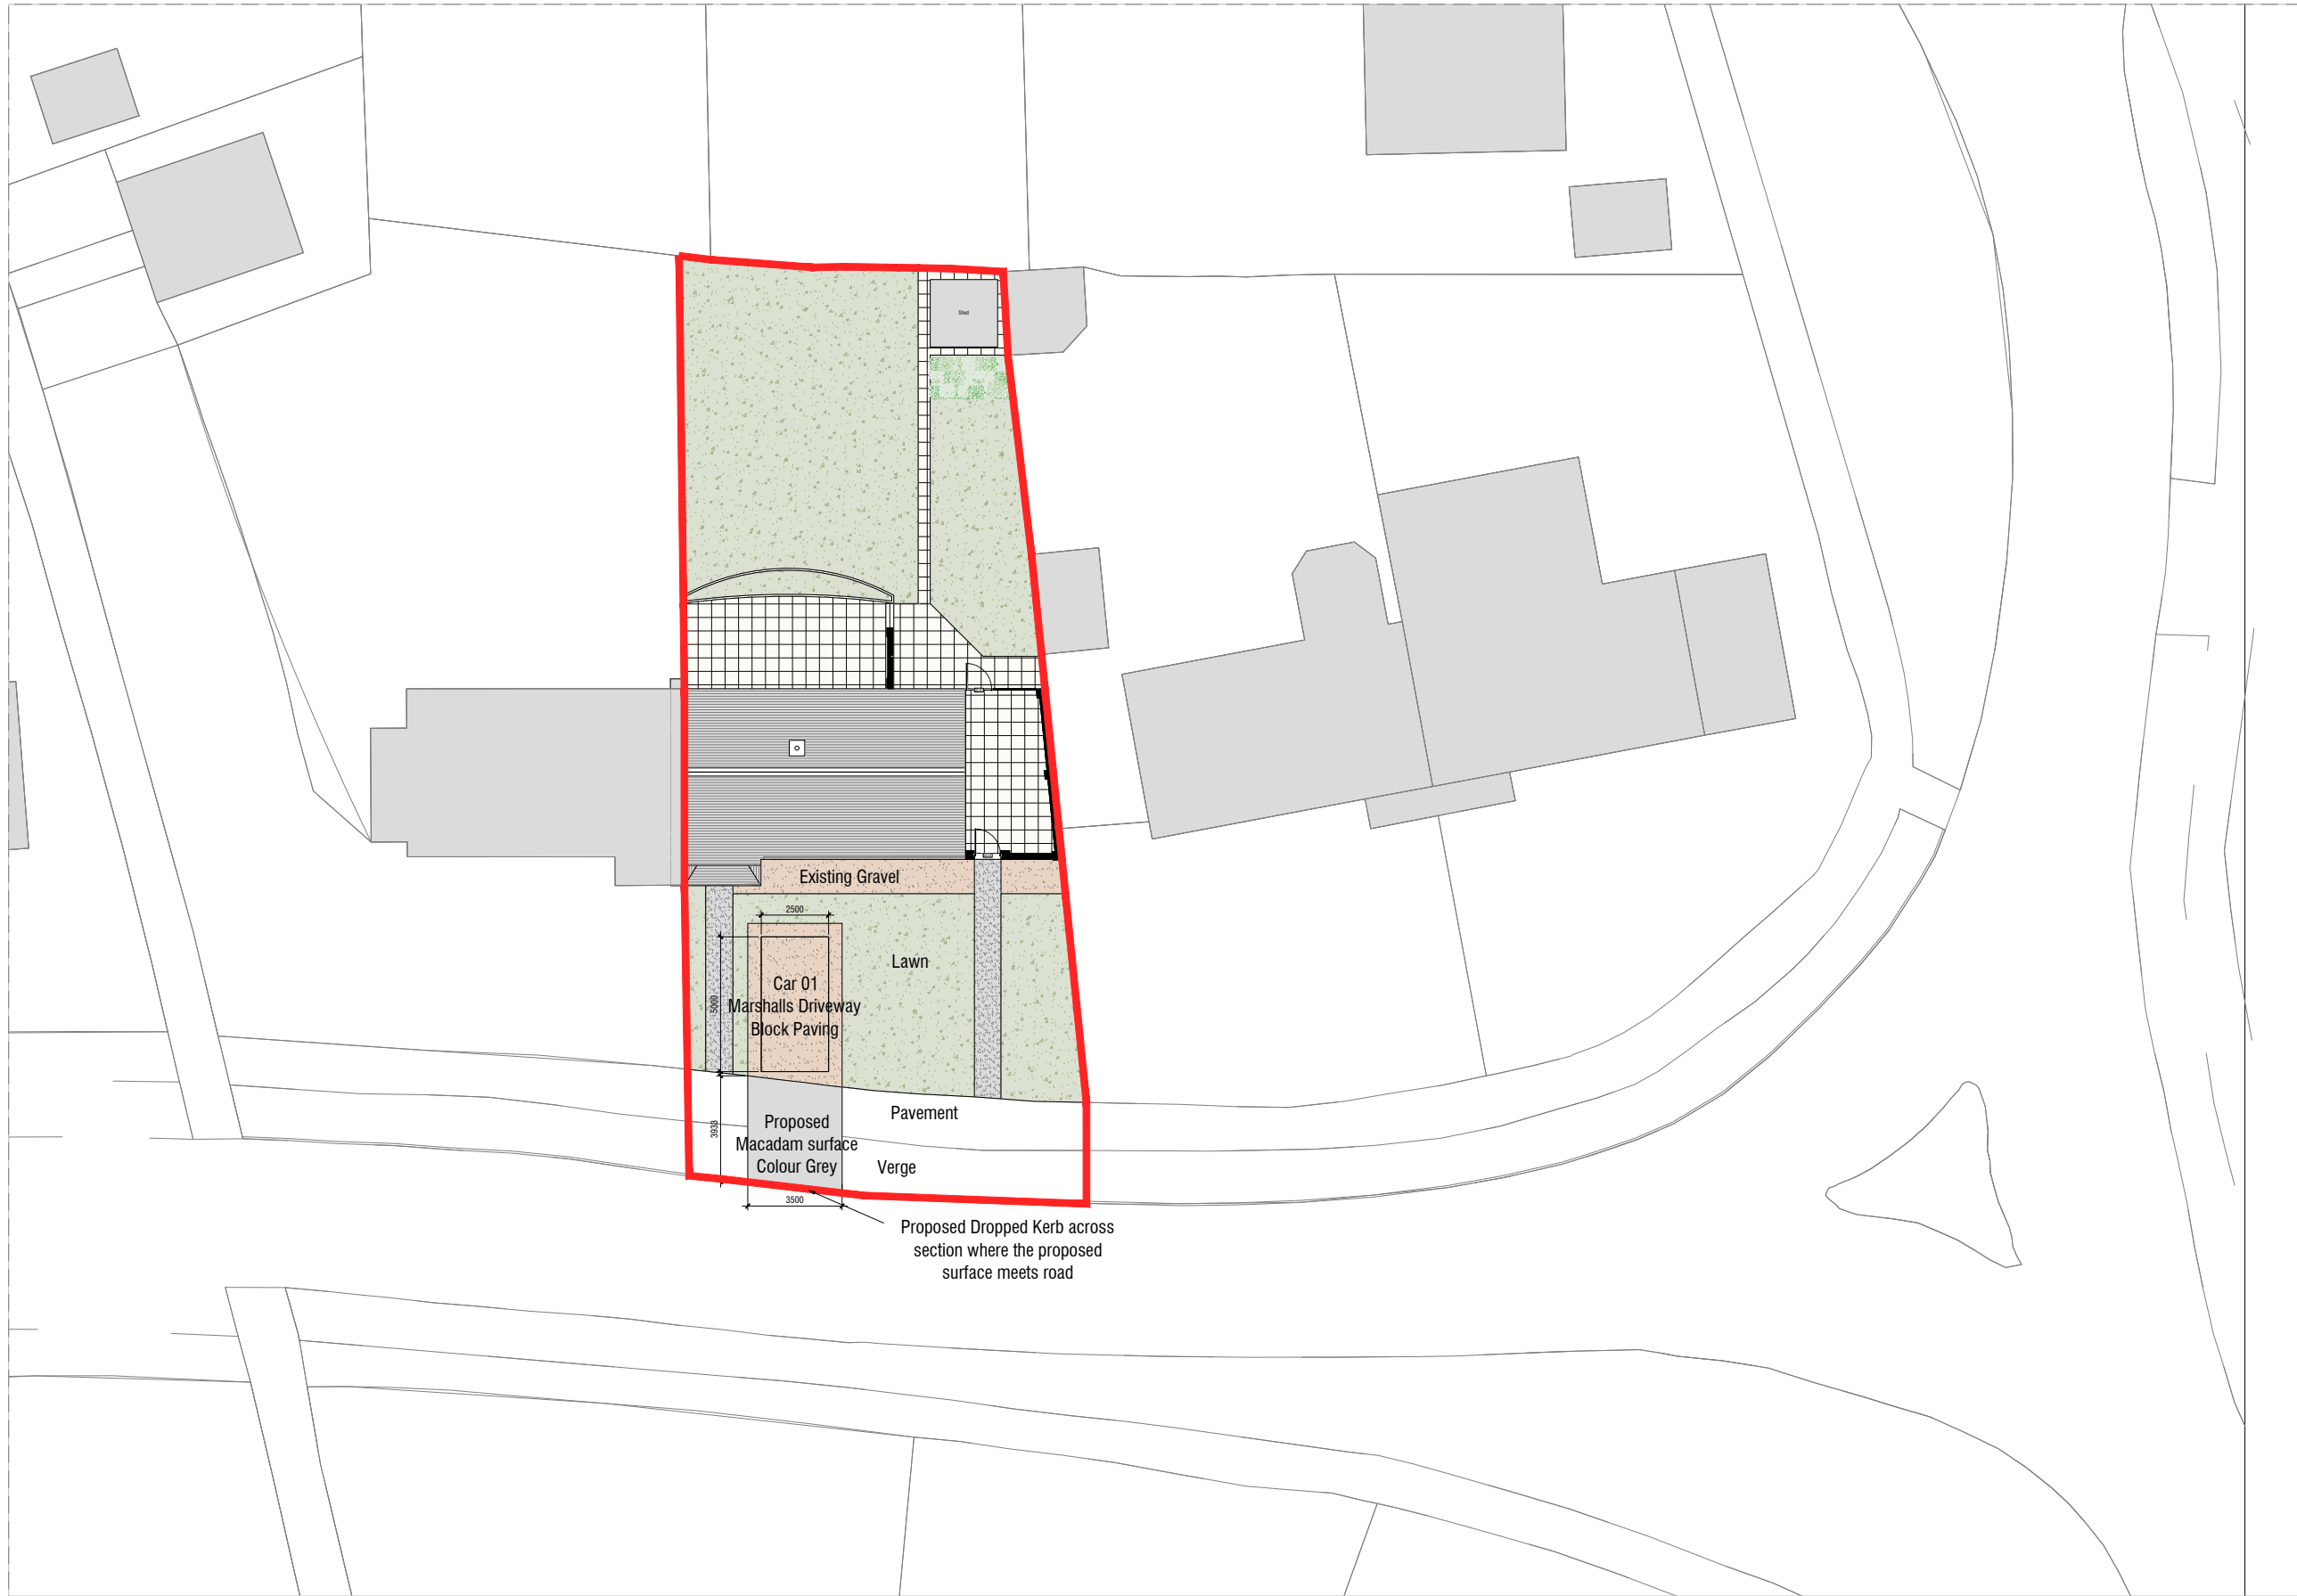

01 - Proposed Site Plan

- General Notes:**
- Do not scale drawings other than for planning purposes and refer only to figured dimensions.
 - Contractor is to raise any concerns of discrepancies in this drawing and that of what is noted on site to the architect before building works commence.
 - In the circumstance that the drawing relates to an existing building or setting, the contractor is to confirm there is no conflict between this drawings dimensions and the actual building/settings dimensions.
 - Refer to all other project consultants and specialists relevant drawings and specifications.
 - It is the contractor responsibility to ensure all site dimensions, levels and setting out is in line with the architects drawings.
 - Refer to the Structural Engineers drawings for full details on structure where necessary

Rev:	Date:	Revision History:
P5	28.05.26	Macadam colour added
P4	22.05.26	Dropped kerb info added
P3	22.05.26	Surface details added
P2	30.04.26	Parking Amendments
P1	26.01.26	Planning Issue.

T: 01722 680 419
M: 07810 647 790
W: info@esdon-architecture.com

Project:
25-089
Pauls Dene Crescent

Designed by:	EE	Date:	Checked:	EE	Name:	Date:
Drawn By:	EE		Approved:	EE		

Scale: @A3	Status:
1:250	PLANNING

Drawing Title:
Proposed Site Plan

Drawing No:	Rev:
10-002	P5