


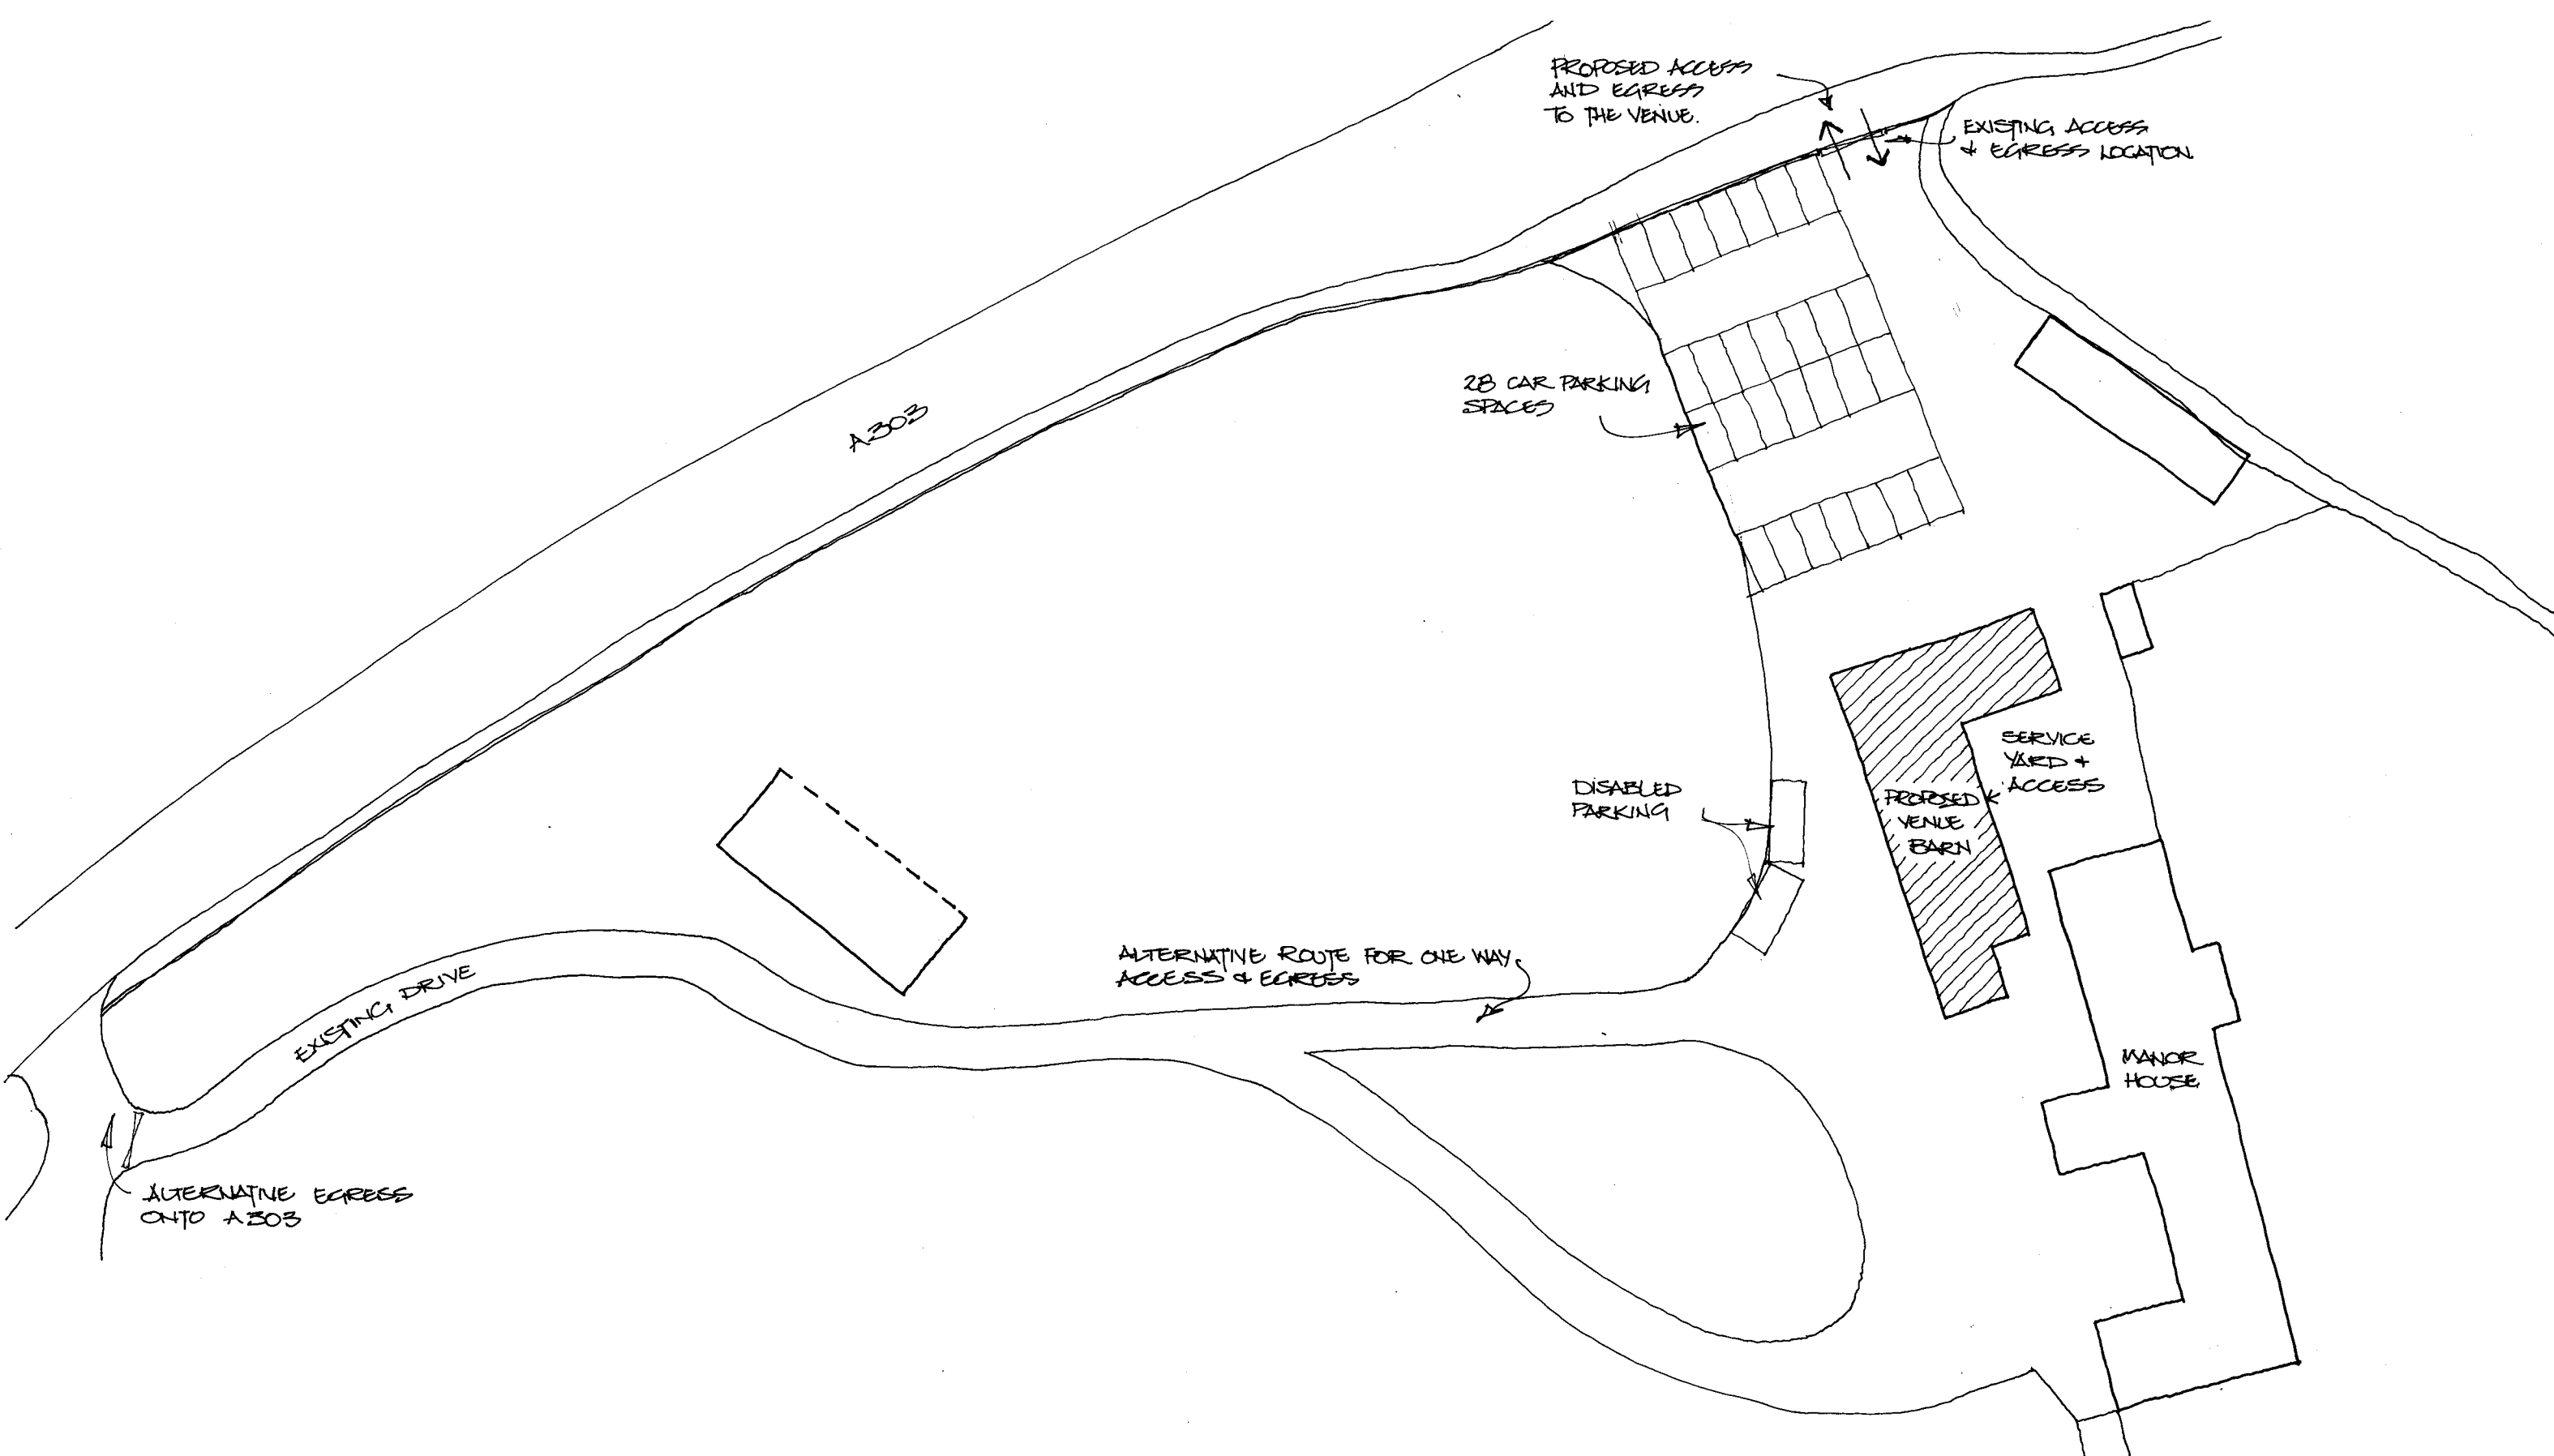

SKETCH SITE PLAN &
CAR PARKING & CIRCULATION
PLAN.

USE OF BARN AS CORPORATE
& PRIVATE EVENTS VENUE

MANOR HOUSE
WINTERBOURNE STAKE
SAUSEBURY SP3 4SZ

DRG. No.	726 sk 6	REV
John Coleman		RIBA
ARCHITECTS		
Tel: 01722 412880		Fax: 01722 414128
© Copyright Reserved	Scale 1:500	S/2012