






LOCATION PLAN
1:1250
0m 20m 40m 60m

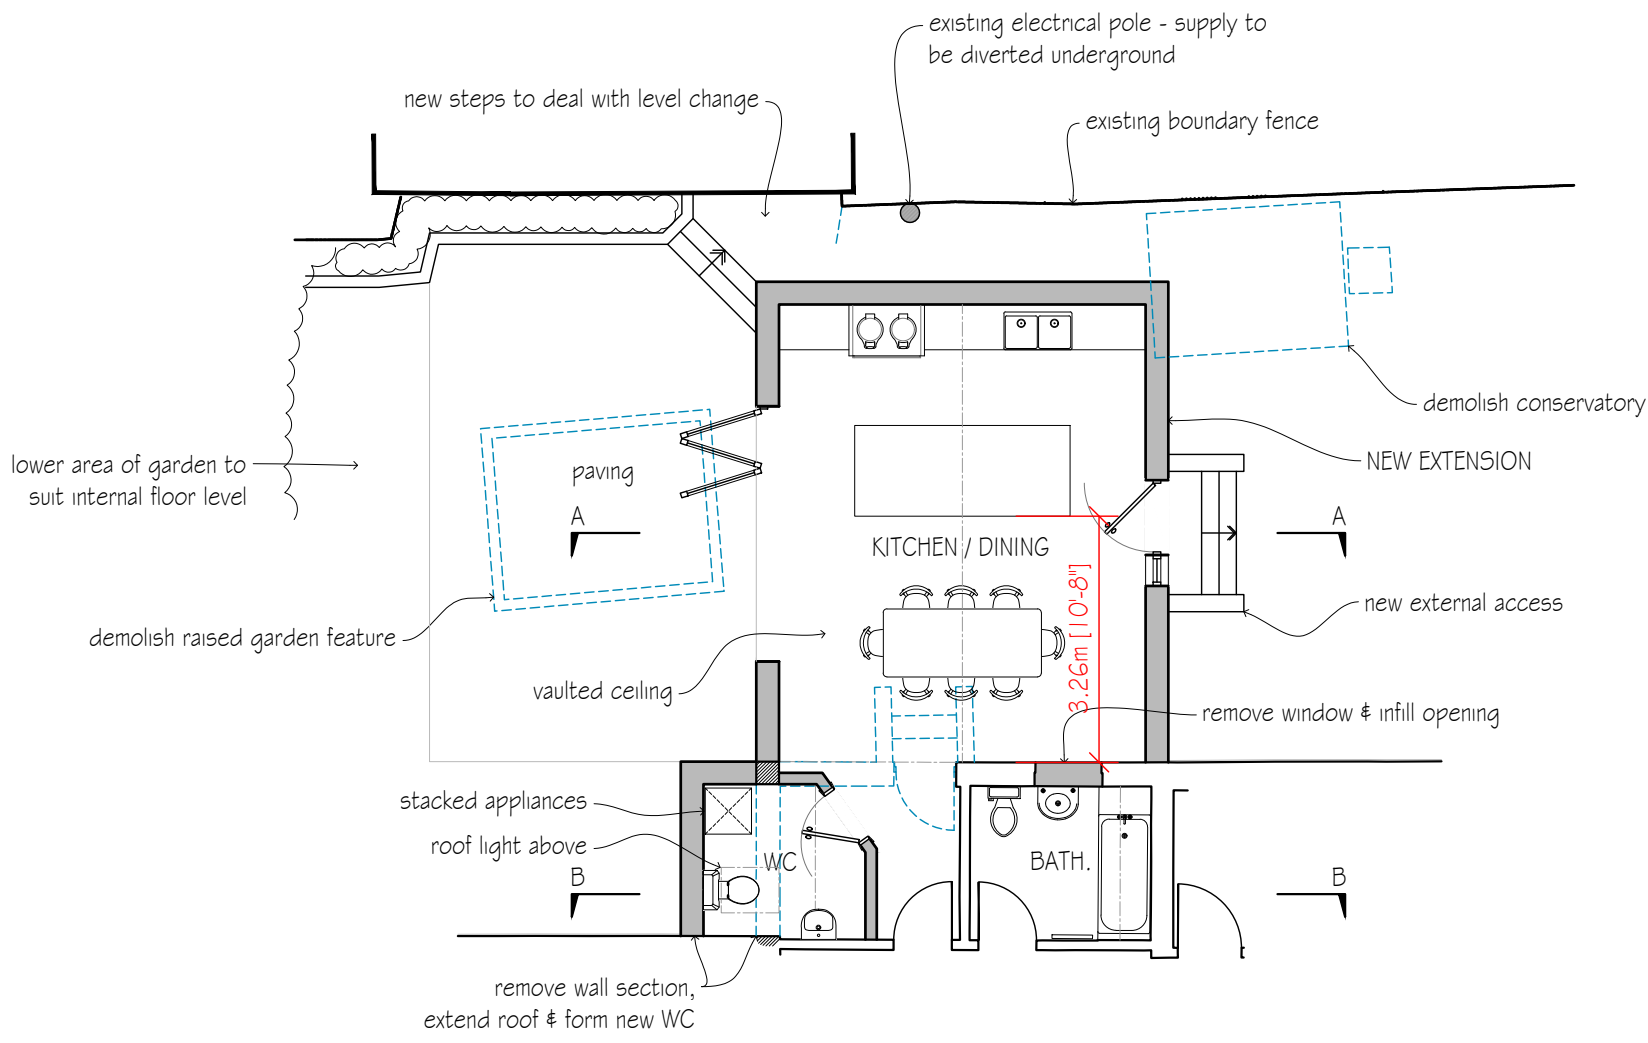


FLOOR PLAN

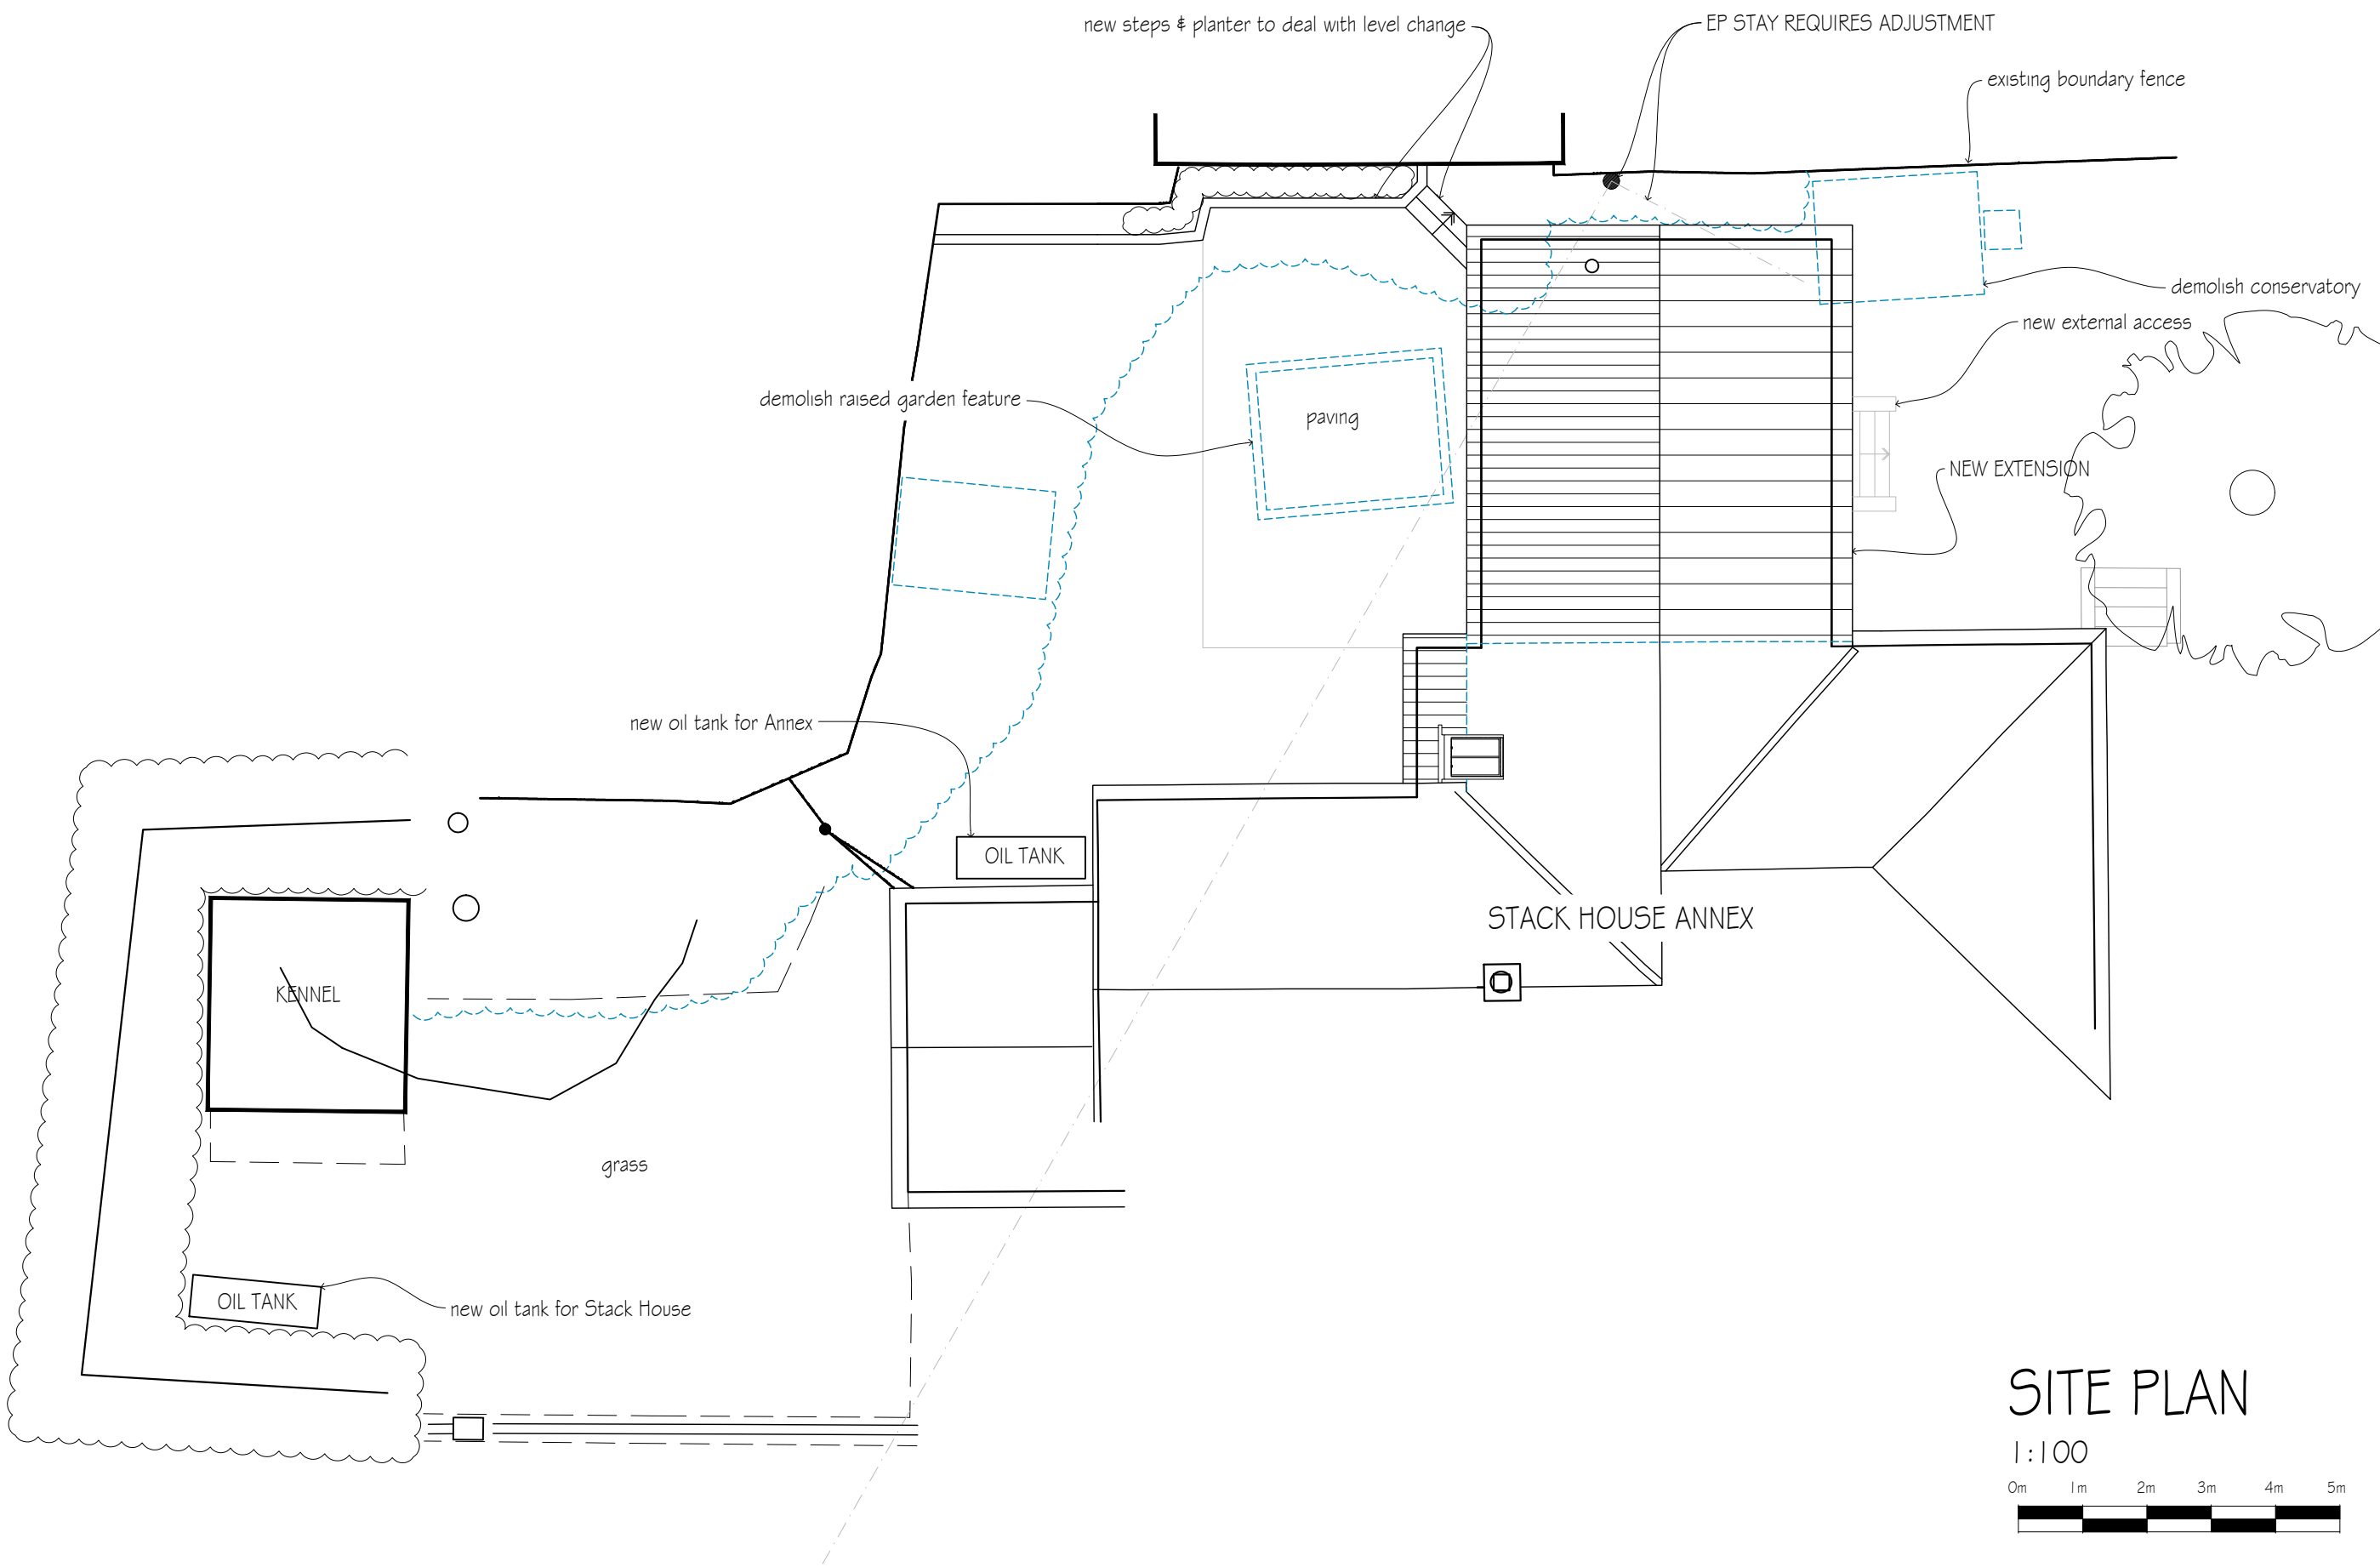


SITE PLAN
1:100
0m 1m 2m 3m 4m 5m

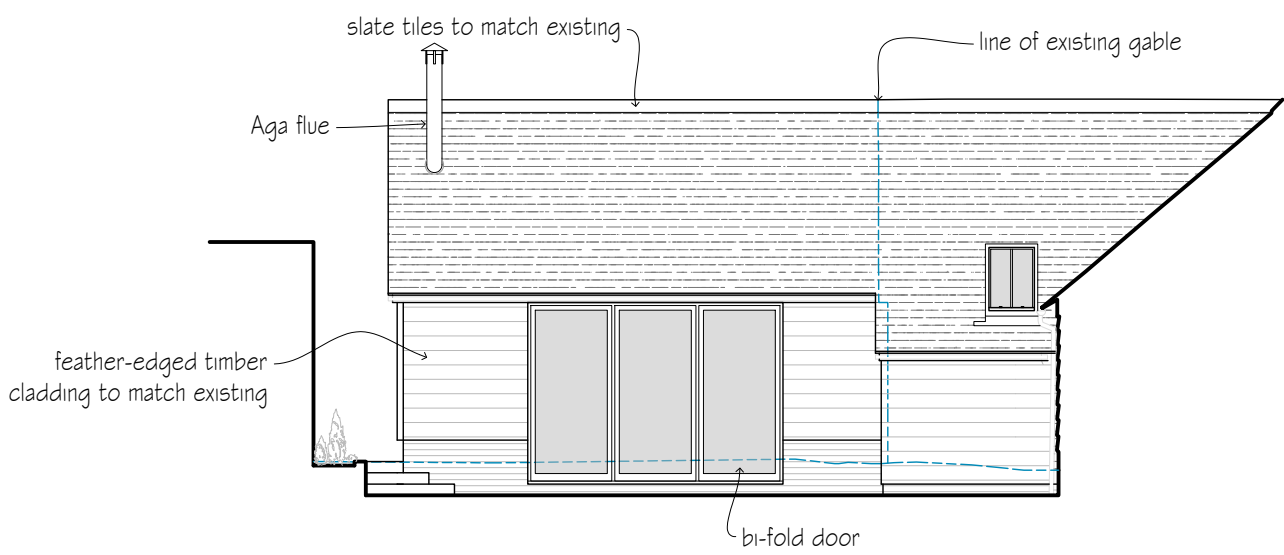


WEST ELEVATION

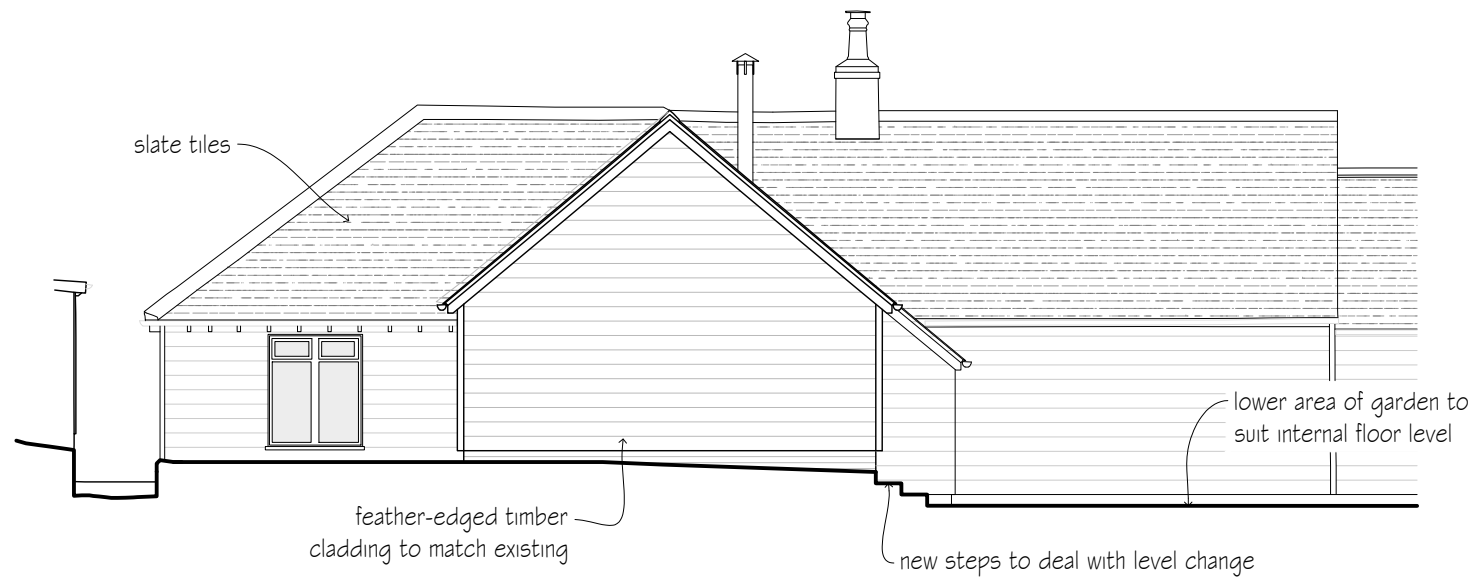

NORTH ELEVATION

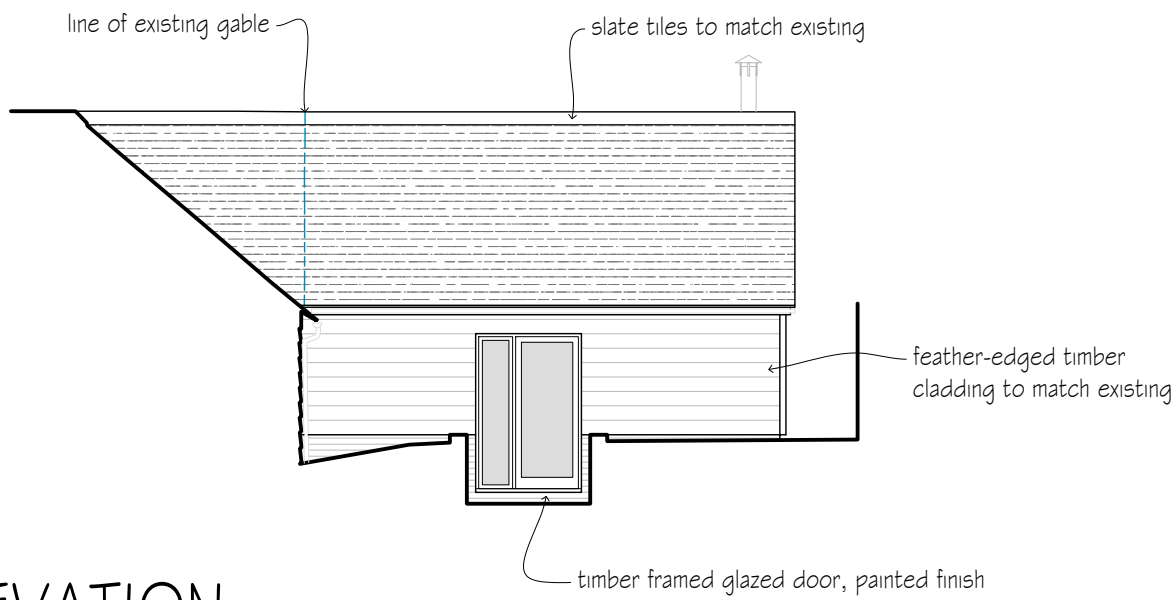

EAST ELEVATION

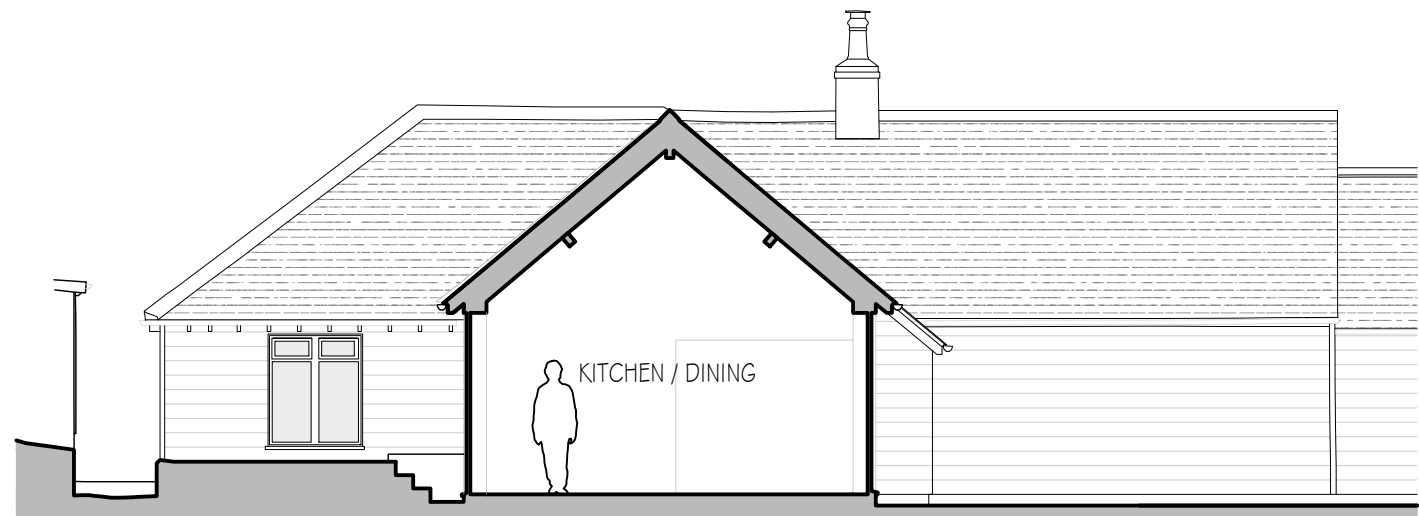

SECTION AA



SECTION BB

revisions	initial	date
A	Annotation amendment	BL 29.05.26

Contractors, Sub Contractors and Suppliers are to check all relevant dimensions and levels of site and buildings before commencing any shop drawings or building work.

This drawing is copyright and may not be reproduced in any part of form without the written consent of Fowler Architecture and Planning

project
STACK HOUSE ANNEX
Church Road, Woodborough

drawing
Design Scheme

scale
1:100 @A1

drawn by
BL

date
November 2025

250604-02
drawing no

A
rev

FOWLER
ARCHITECTURE & PLANNING

39 High Street
Pewsey
Wiltshire
SN9 5AF

tel (01672) 569444
fax (01672) 569488
enquiries@faap.co.uk