




CONDITION 8 - Internal Boundary Treatments

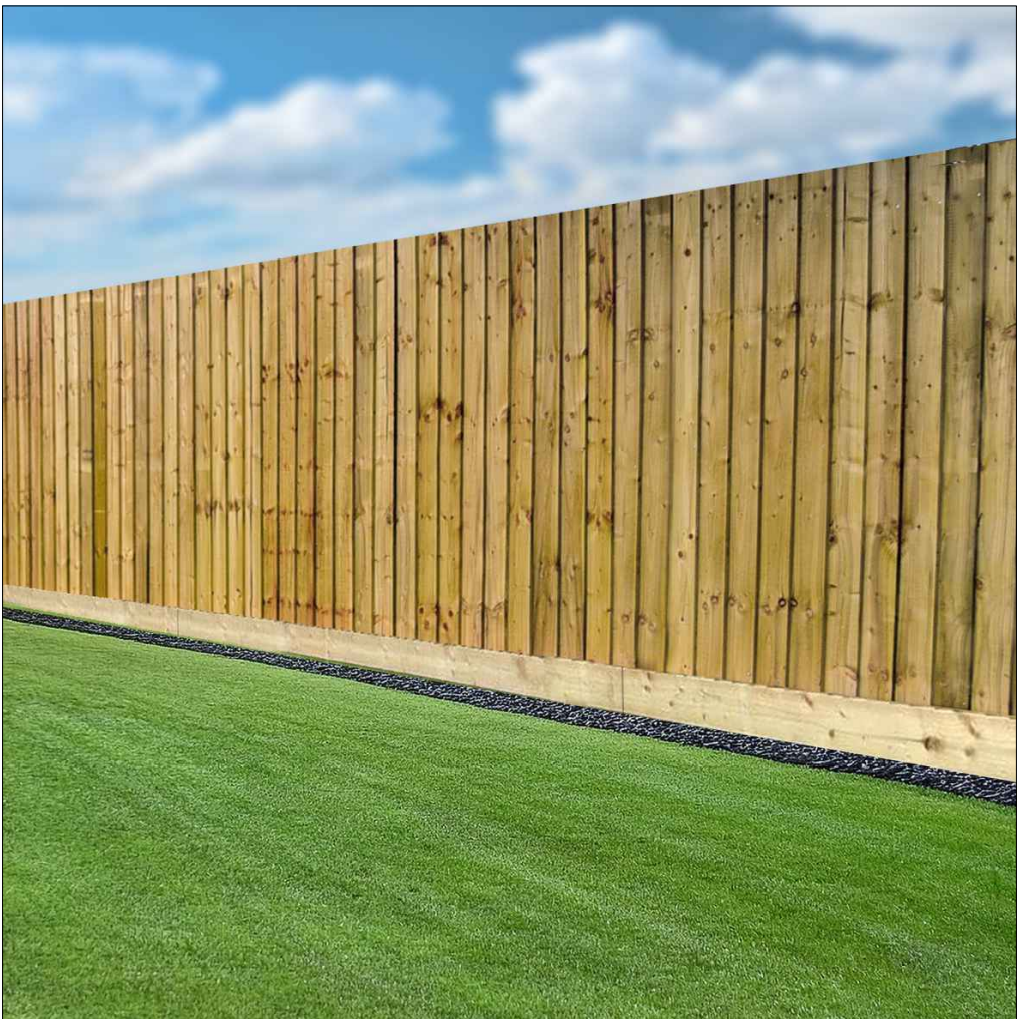

Example Close Board Fence
Photo NTS

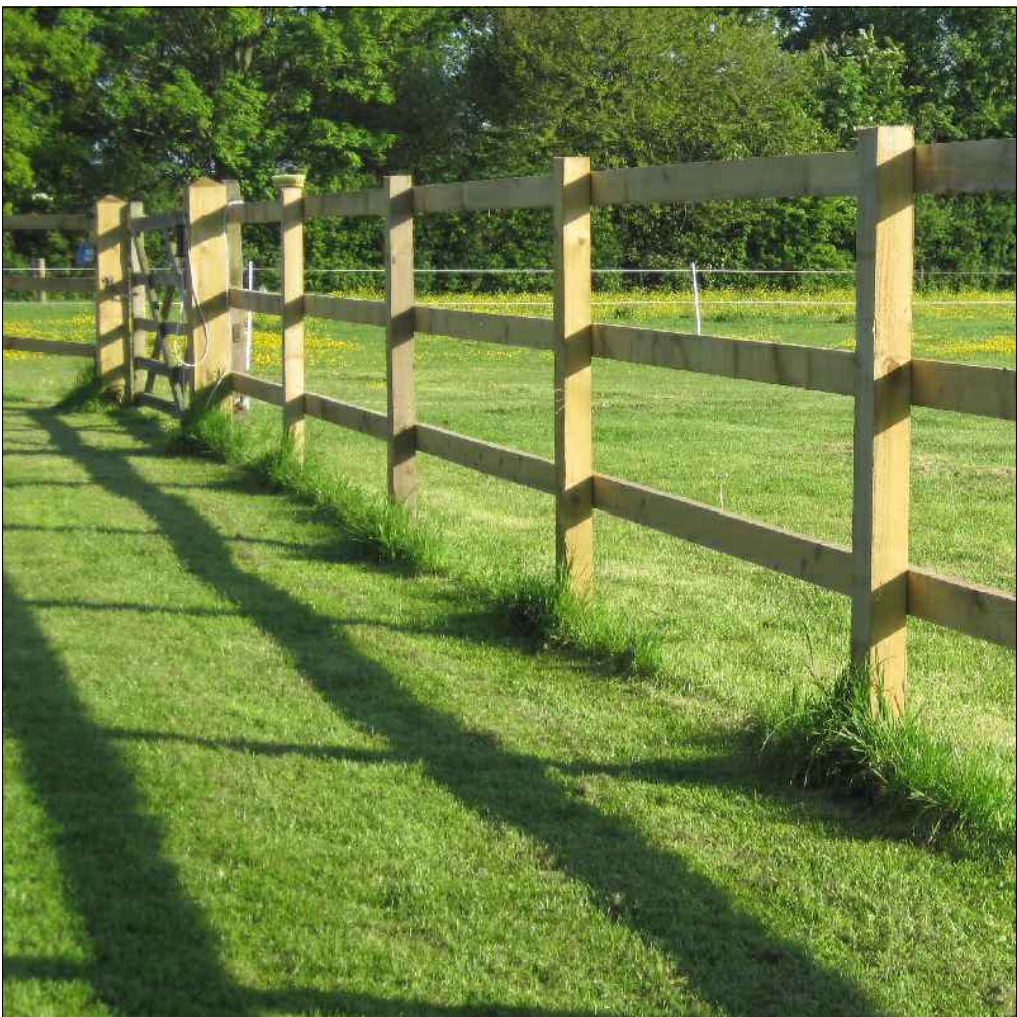

Example Post & Rail Fence
Photo NTS

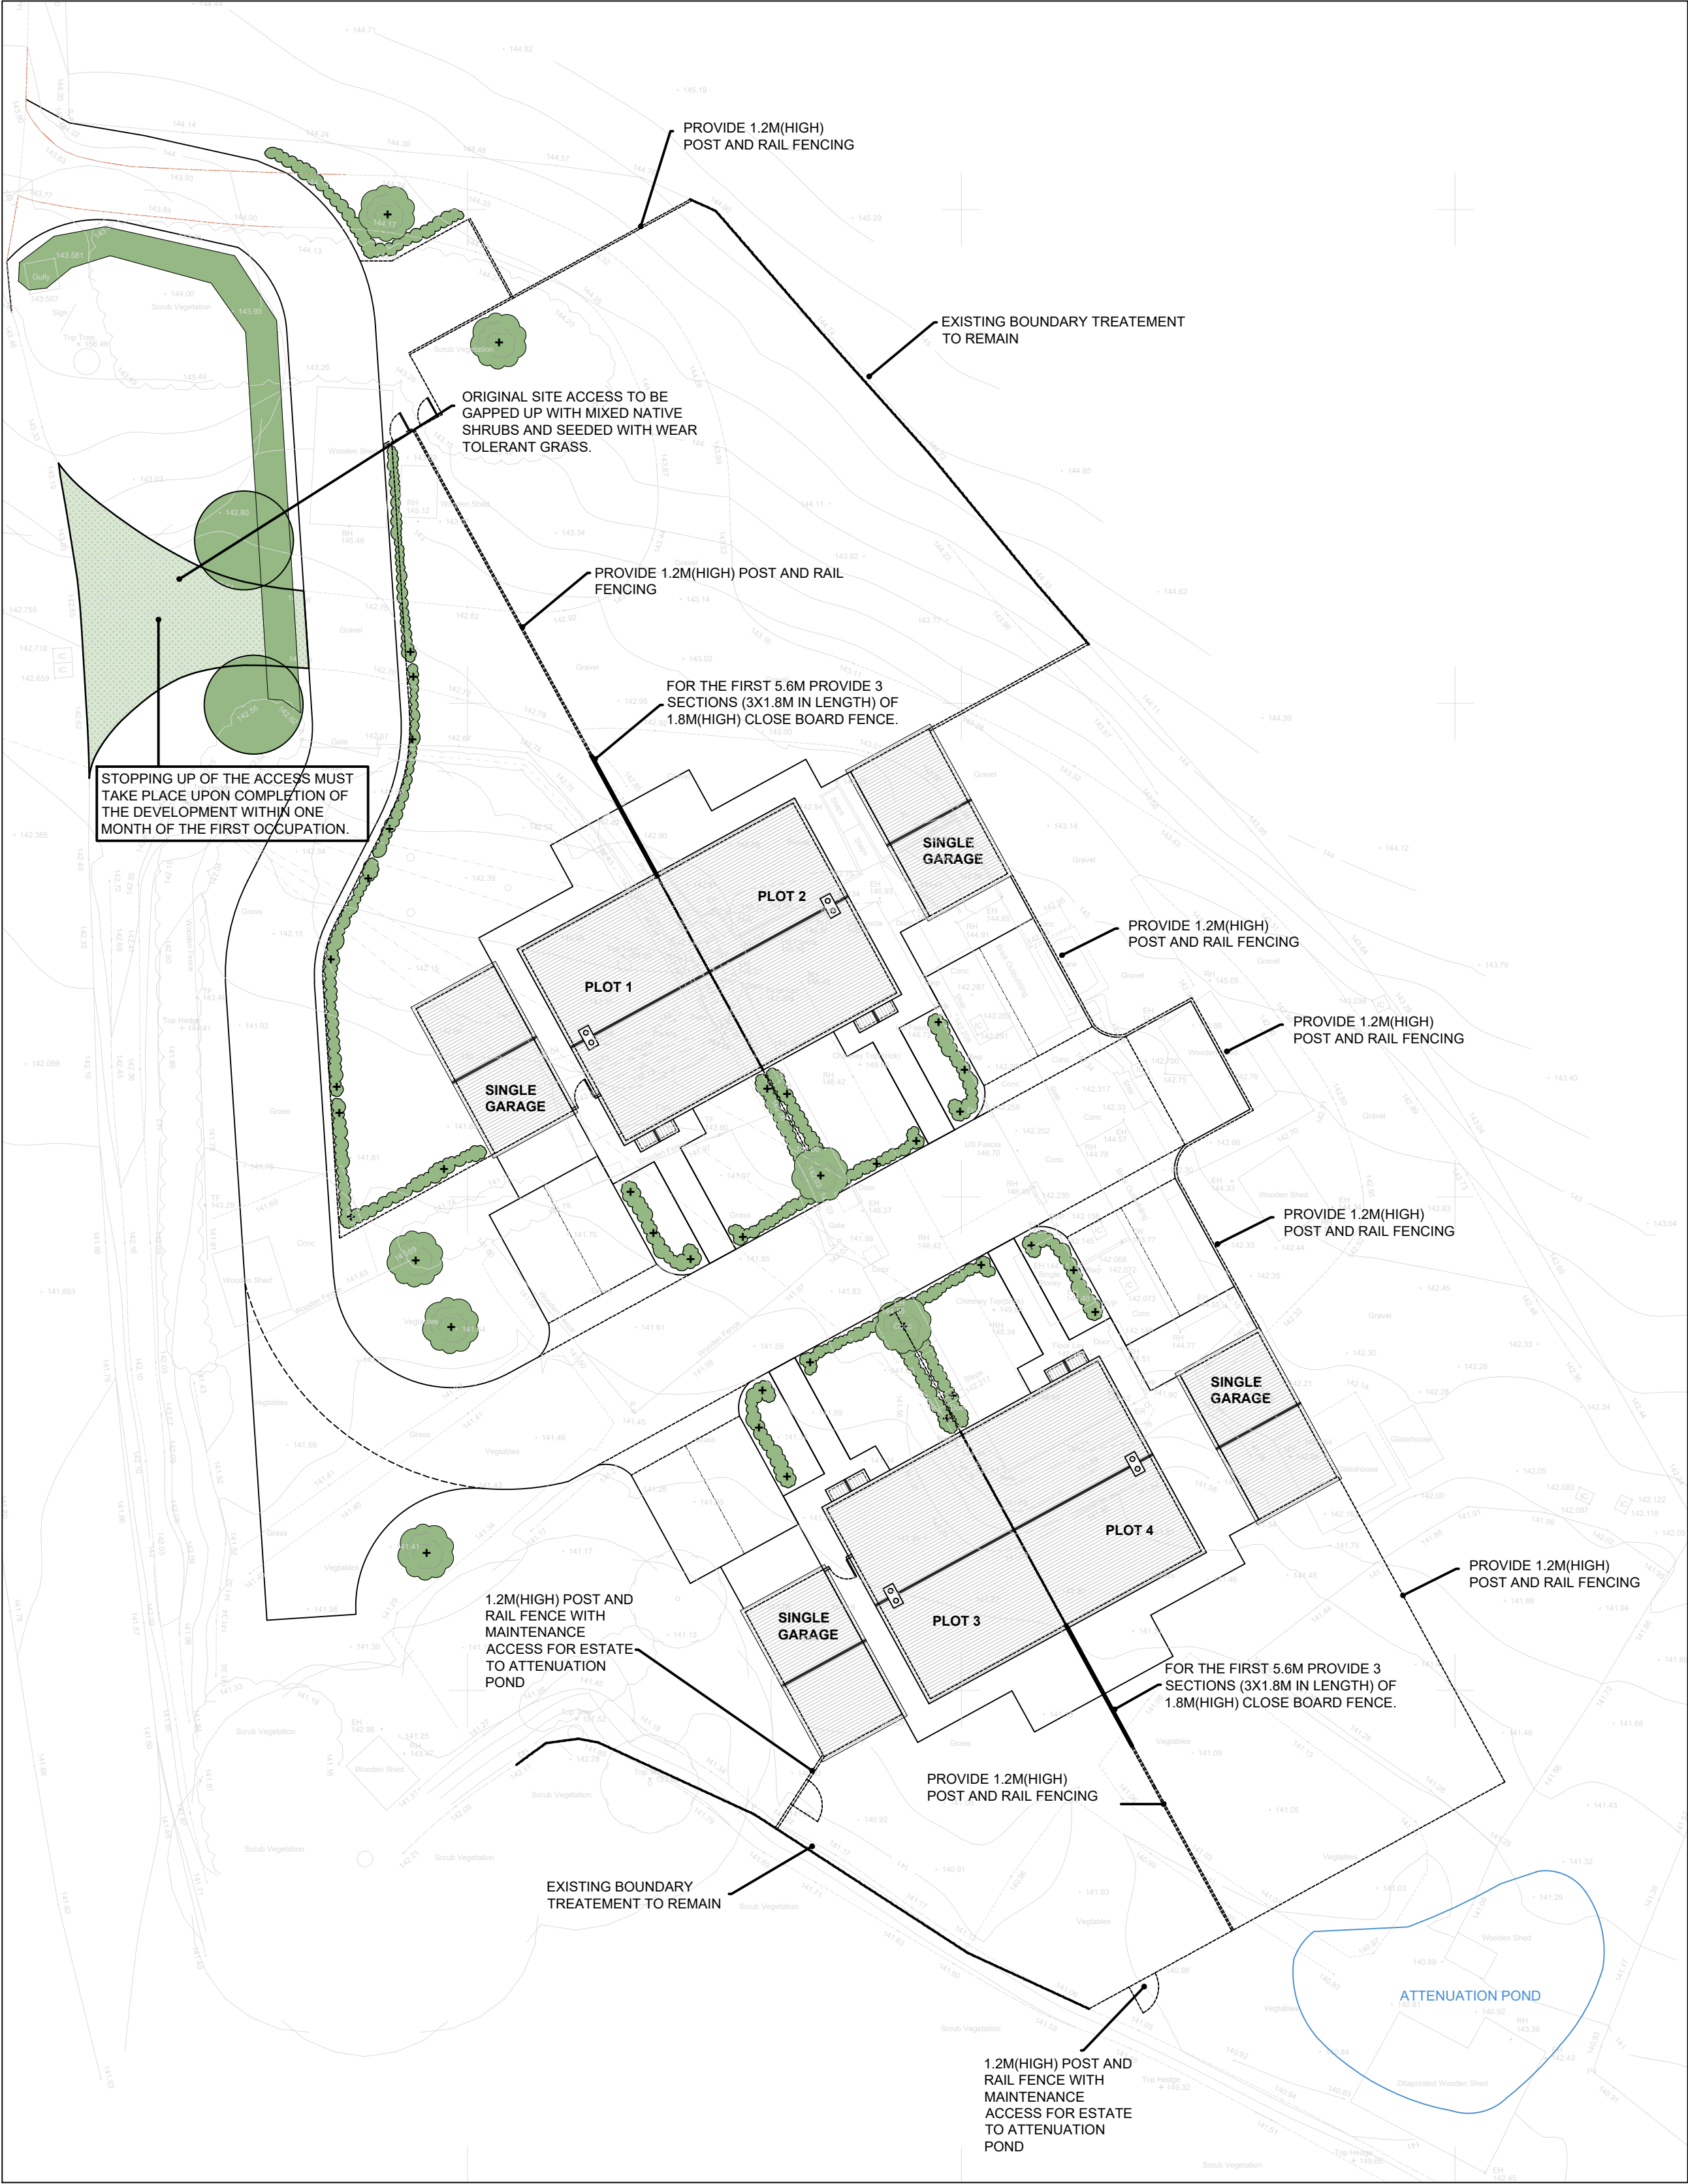

Drawing for planning purposes only.
Not to be used for construction.



Ground Floor
6 Palfreys Court
Marlborough
Wiltshire SN8 2AG

T: 01672 518 278
E: info@tuttlearchserv.co.uk
F: facebook.com/tuttlearchserv
W: tuttlearchserv.co.uk

Job Title
Proposed 4No. Replacement Dwellings @ Eagle Cottages, Rockley, Marlborough, Wiltshire, SN8 1RT

For Mr & Mrs Woodhouse

Drawing Title
Proposed Site Plan - Discharge of Condition 7 & 8

DRAWING NUMBER		REV
Eagle Cottages - 20		A

REVISIONS
Rev A - Amendments following council comments

SCALE	DATE	DRAWN BY	PAPER SIZE	JOB No.
1:200	Jan 26	MCW	A1	1533