




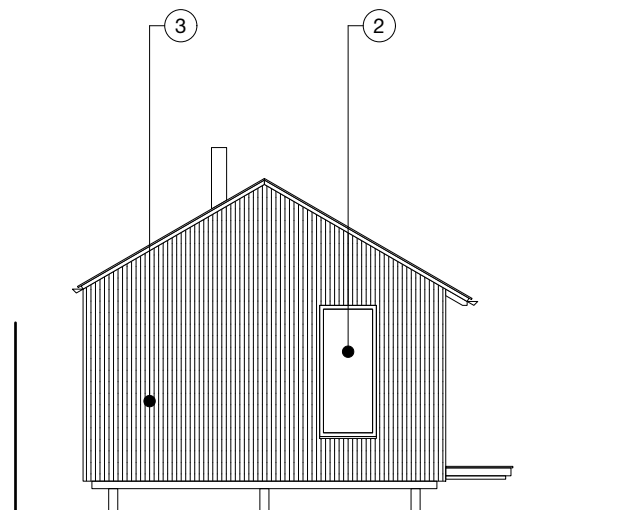

North-west Elevation

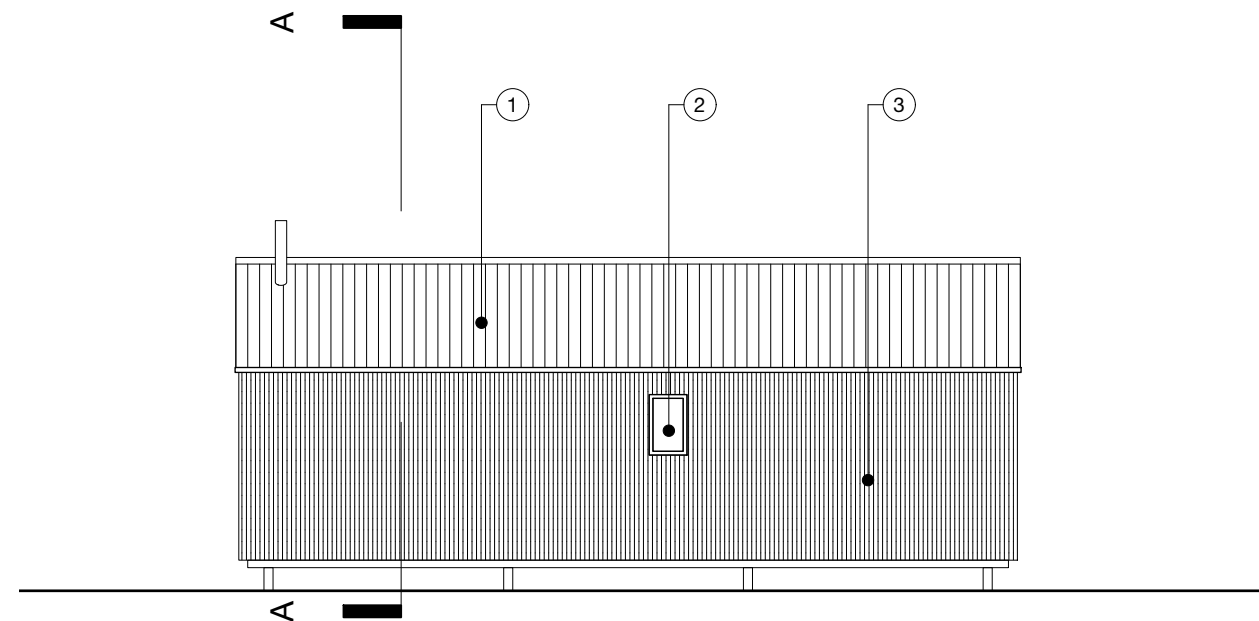

North-east Elevation

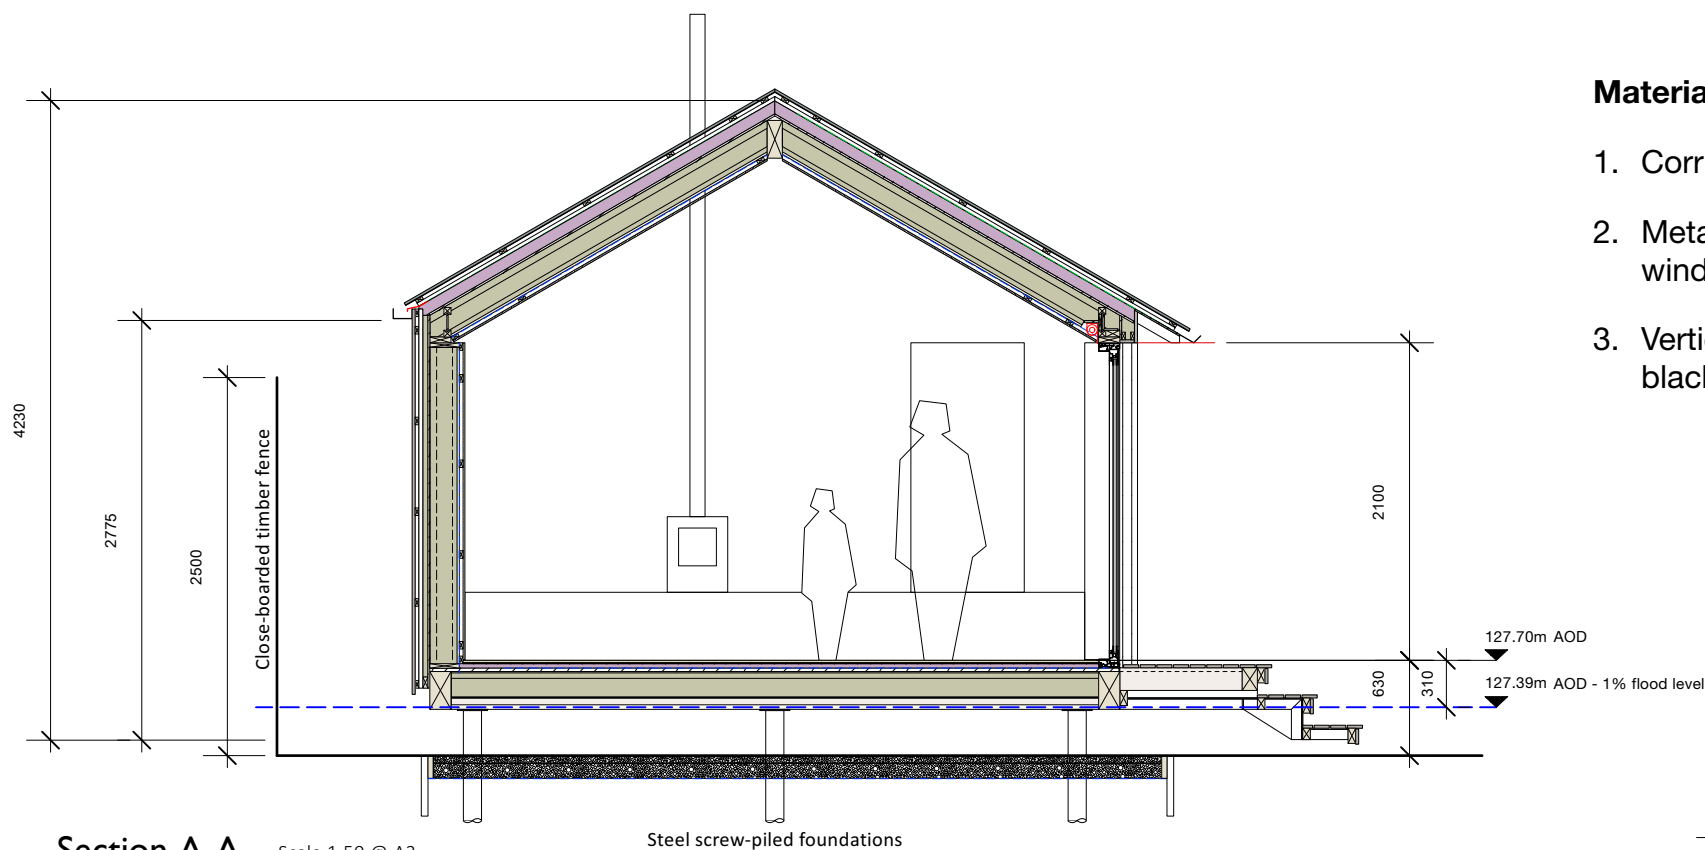


Section A-A

Scale 1:50 @ A3


Steel screw-piled foundations

Materials key:

1. Corrugated steel sheet - black
2. Metal-framed clear glass doors/ windows - black
3. Vertical timber weatherboard - black

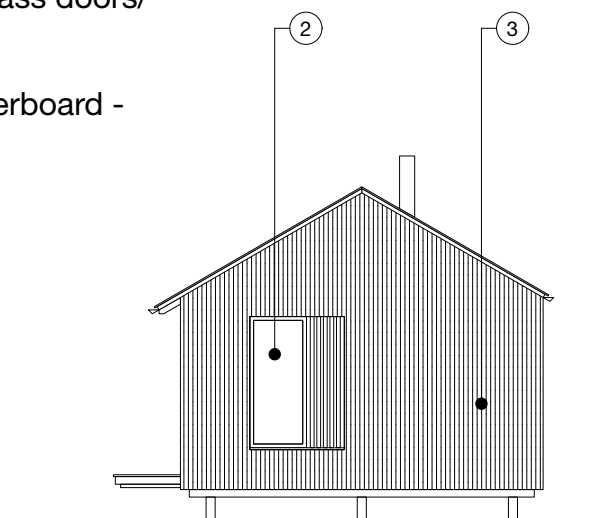

South-east Elevation

 

Milton Architects Ltd
Old Stables Court The Parade
Marlborough Wiltshire SN8 1NE

Telephone 01672 514354
Email mail@miltonarchitects.co.uk

Project : Garden Studio
54 George Lane, Marlborough
Ancilliary Building

Contents: PROPOSED - Elevations and Section

milton architects

Date : May 2026

Scale : 1:100

Size : ISO A3

Drawing : **2600 / 3_401**

P2