



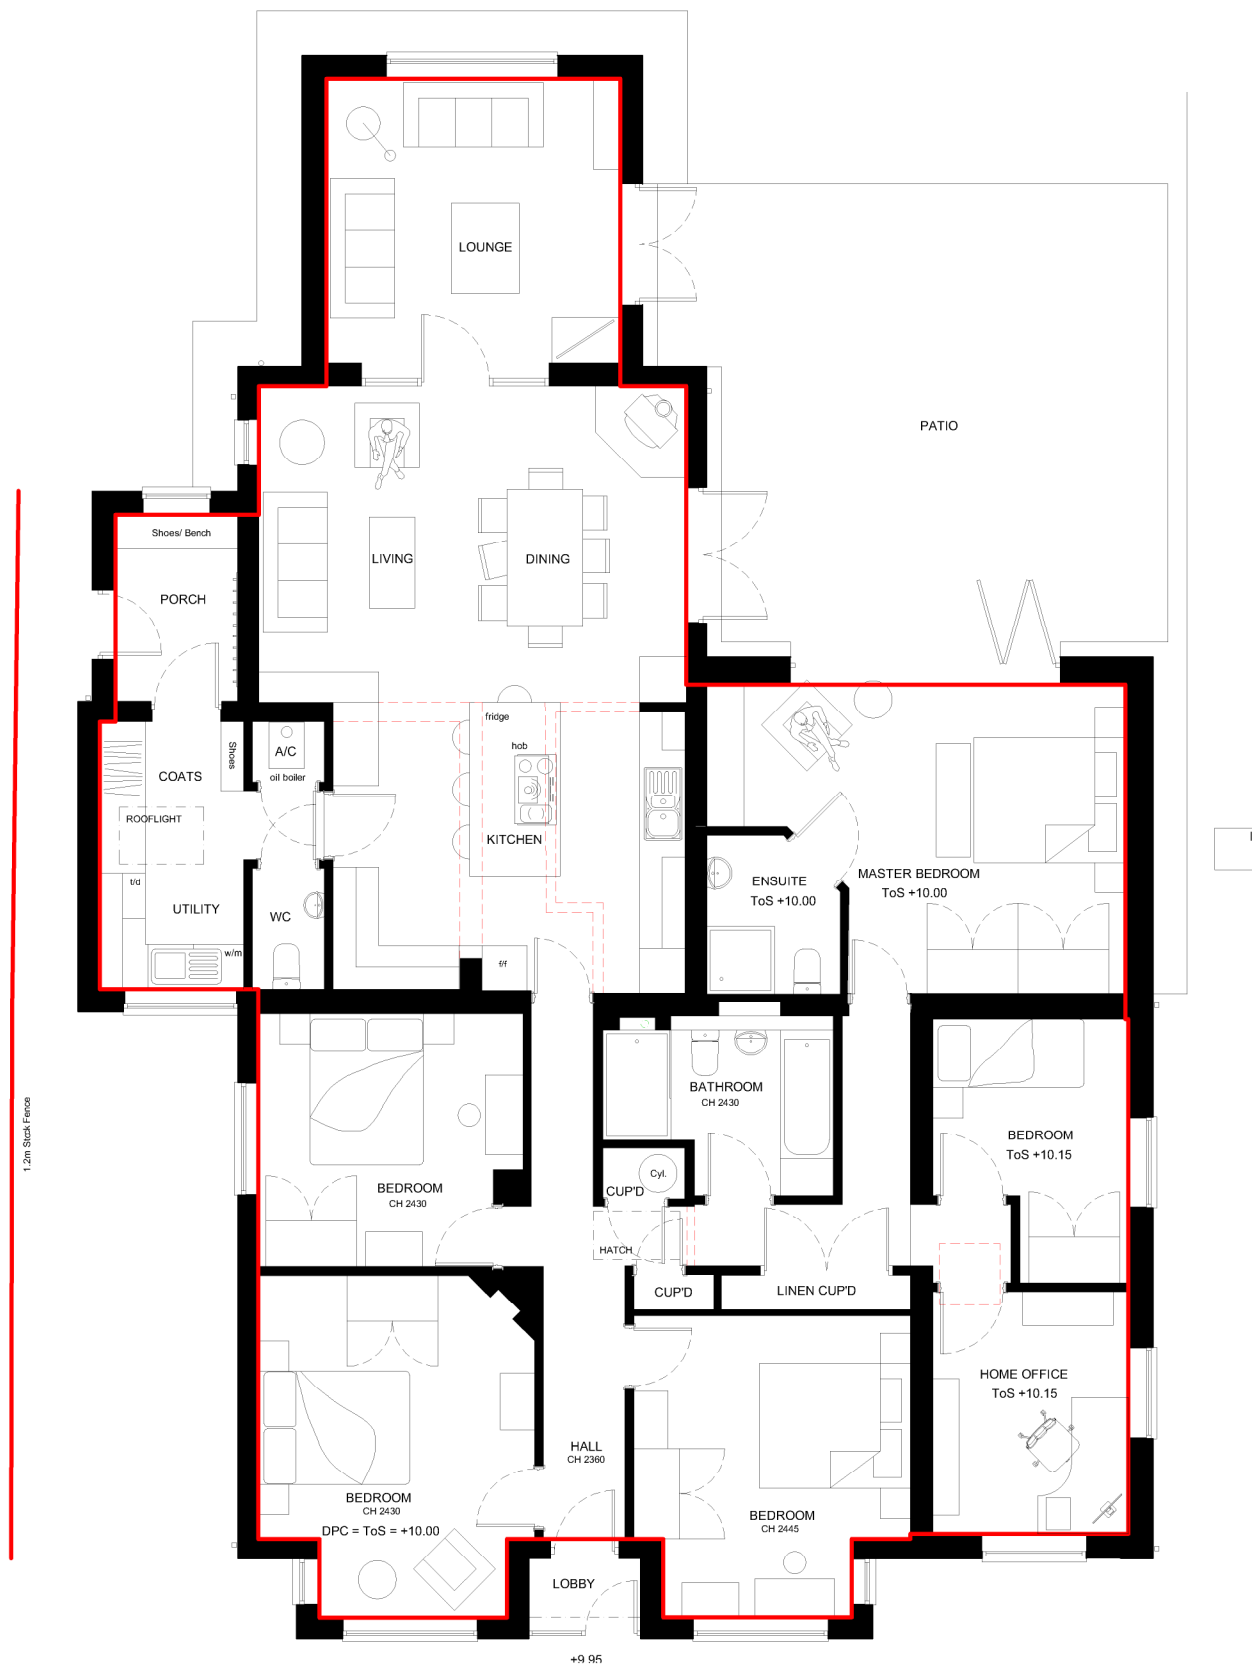

Ground Floor Plan  
(GIA=185sqm)

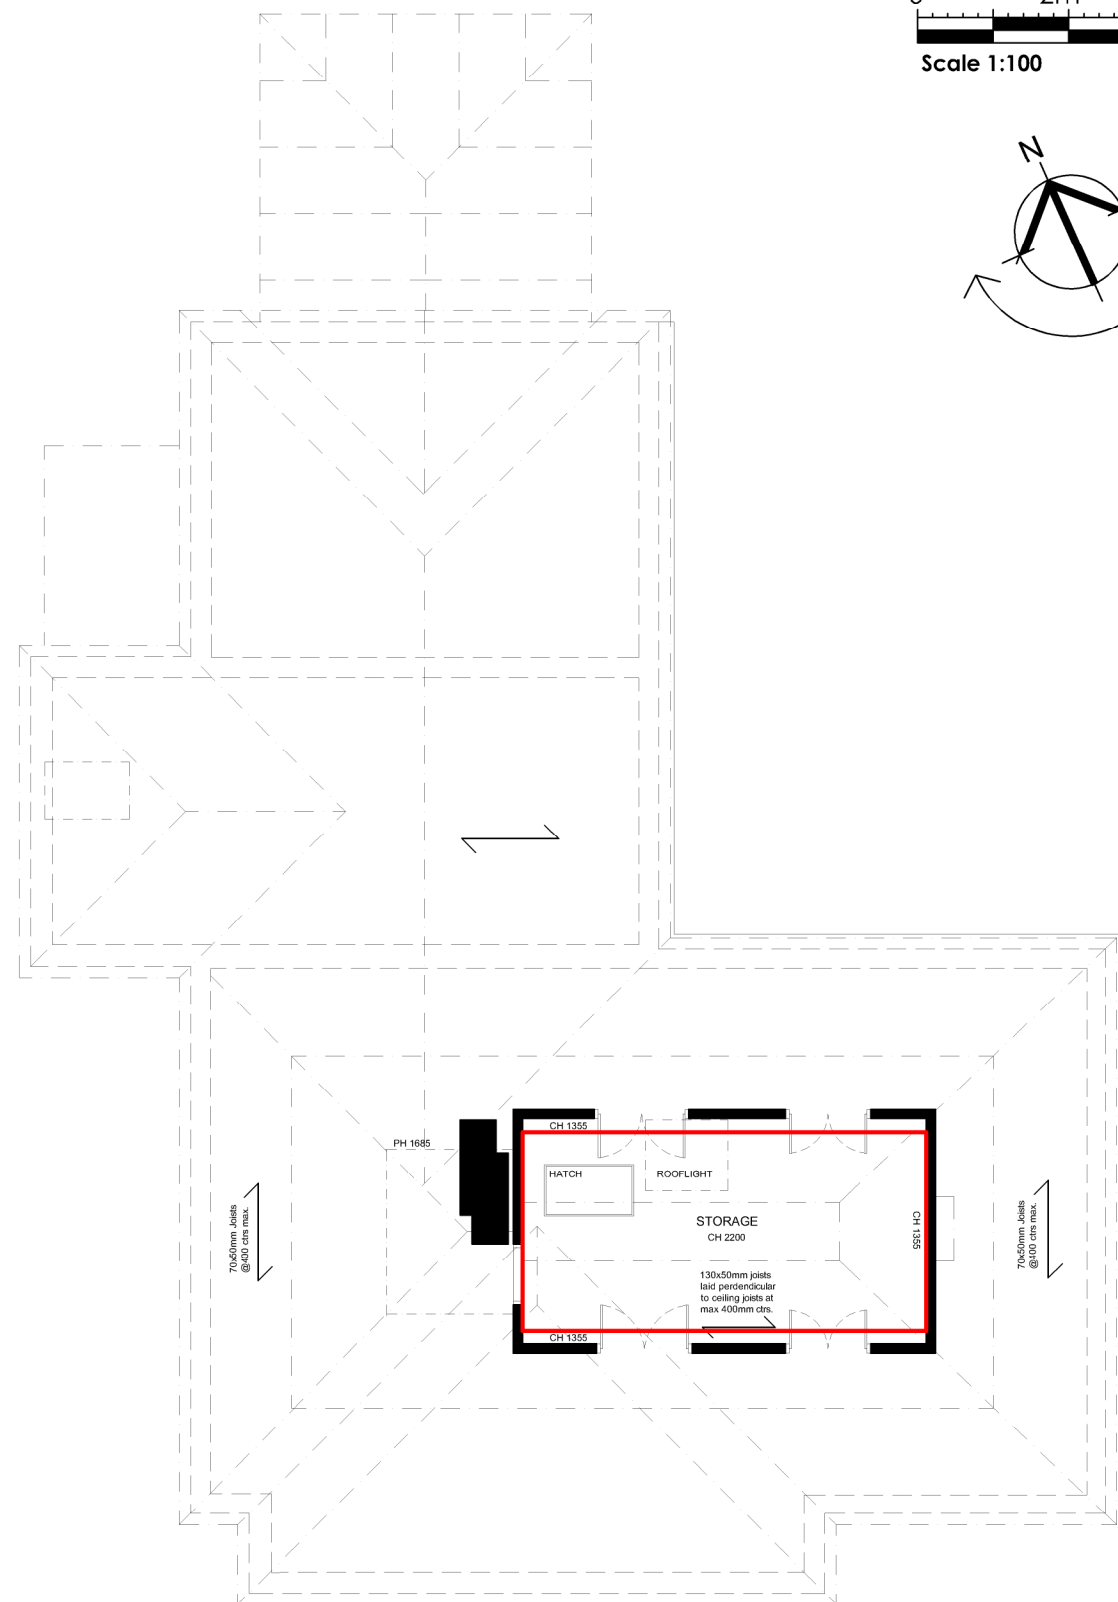

First Floor Plan  
(GIA=14sqm non-habitable)



[www.lsarchitecturaldesign.co.uk](http://www.lsarchitecturaldesign.co.uk)  
 07768 808268  
[lsarchitecturaldesign@outlook.com](mailto:lsarchitecturaldesign@outlook.com)

This drawing is copyright of LS Architectural Design and may not be copied or reproduced without permission.  
 Figured dimensions are to be taken in preference to scaled dimensions.  
 Large scale drawings to have preference to small scale drawings.

Client  
 Sarah Ambler

Project Address  
 The Orchard, East Tytherton, Chippenham, Wiltshire, SN15 4LT

Title  
 Proposed Floor Plans  
 Project Name  
 Extension and General Alterations

| Scale    | PG Size    | Drawn      | Date     |
|----------|------------|------------|----------|
| 1:100    | A3         | LRS        | 29/05/26 |
| Status   | Project No | Drawing No | Rev      |
| Planning | 2078       | P105       |          |