



ECOLOGY ENHANCEMENT SUPPLIERS:

Insect block - [www.wildcare.co.uk/insect-block.html](http://www.wildcare.co.uk/insect-block.html)  
Bat box - <https://www.birdfood.co.uk/beaumaris-bat-box-small>  
Swift box - <https://www.wildcare.co.uk/swift-nest-box-plywood.html>  
Hedgehog house - <https://www.wildcare.co.uk/hedgehog-house-10510.html>  
Tree bat box - <https://www.wildcare.co.uk/wildlife-nest-boxes/bat-boxes/tree-mounted/harlech-woodstone-bat-box-11266.html>

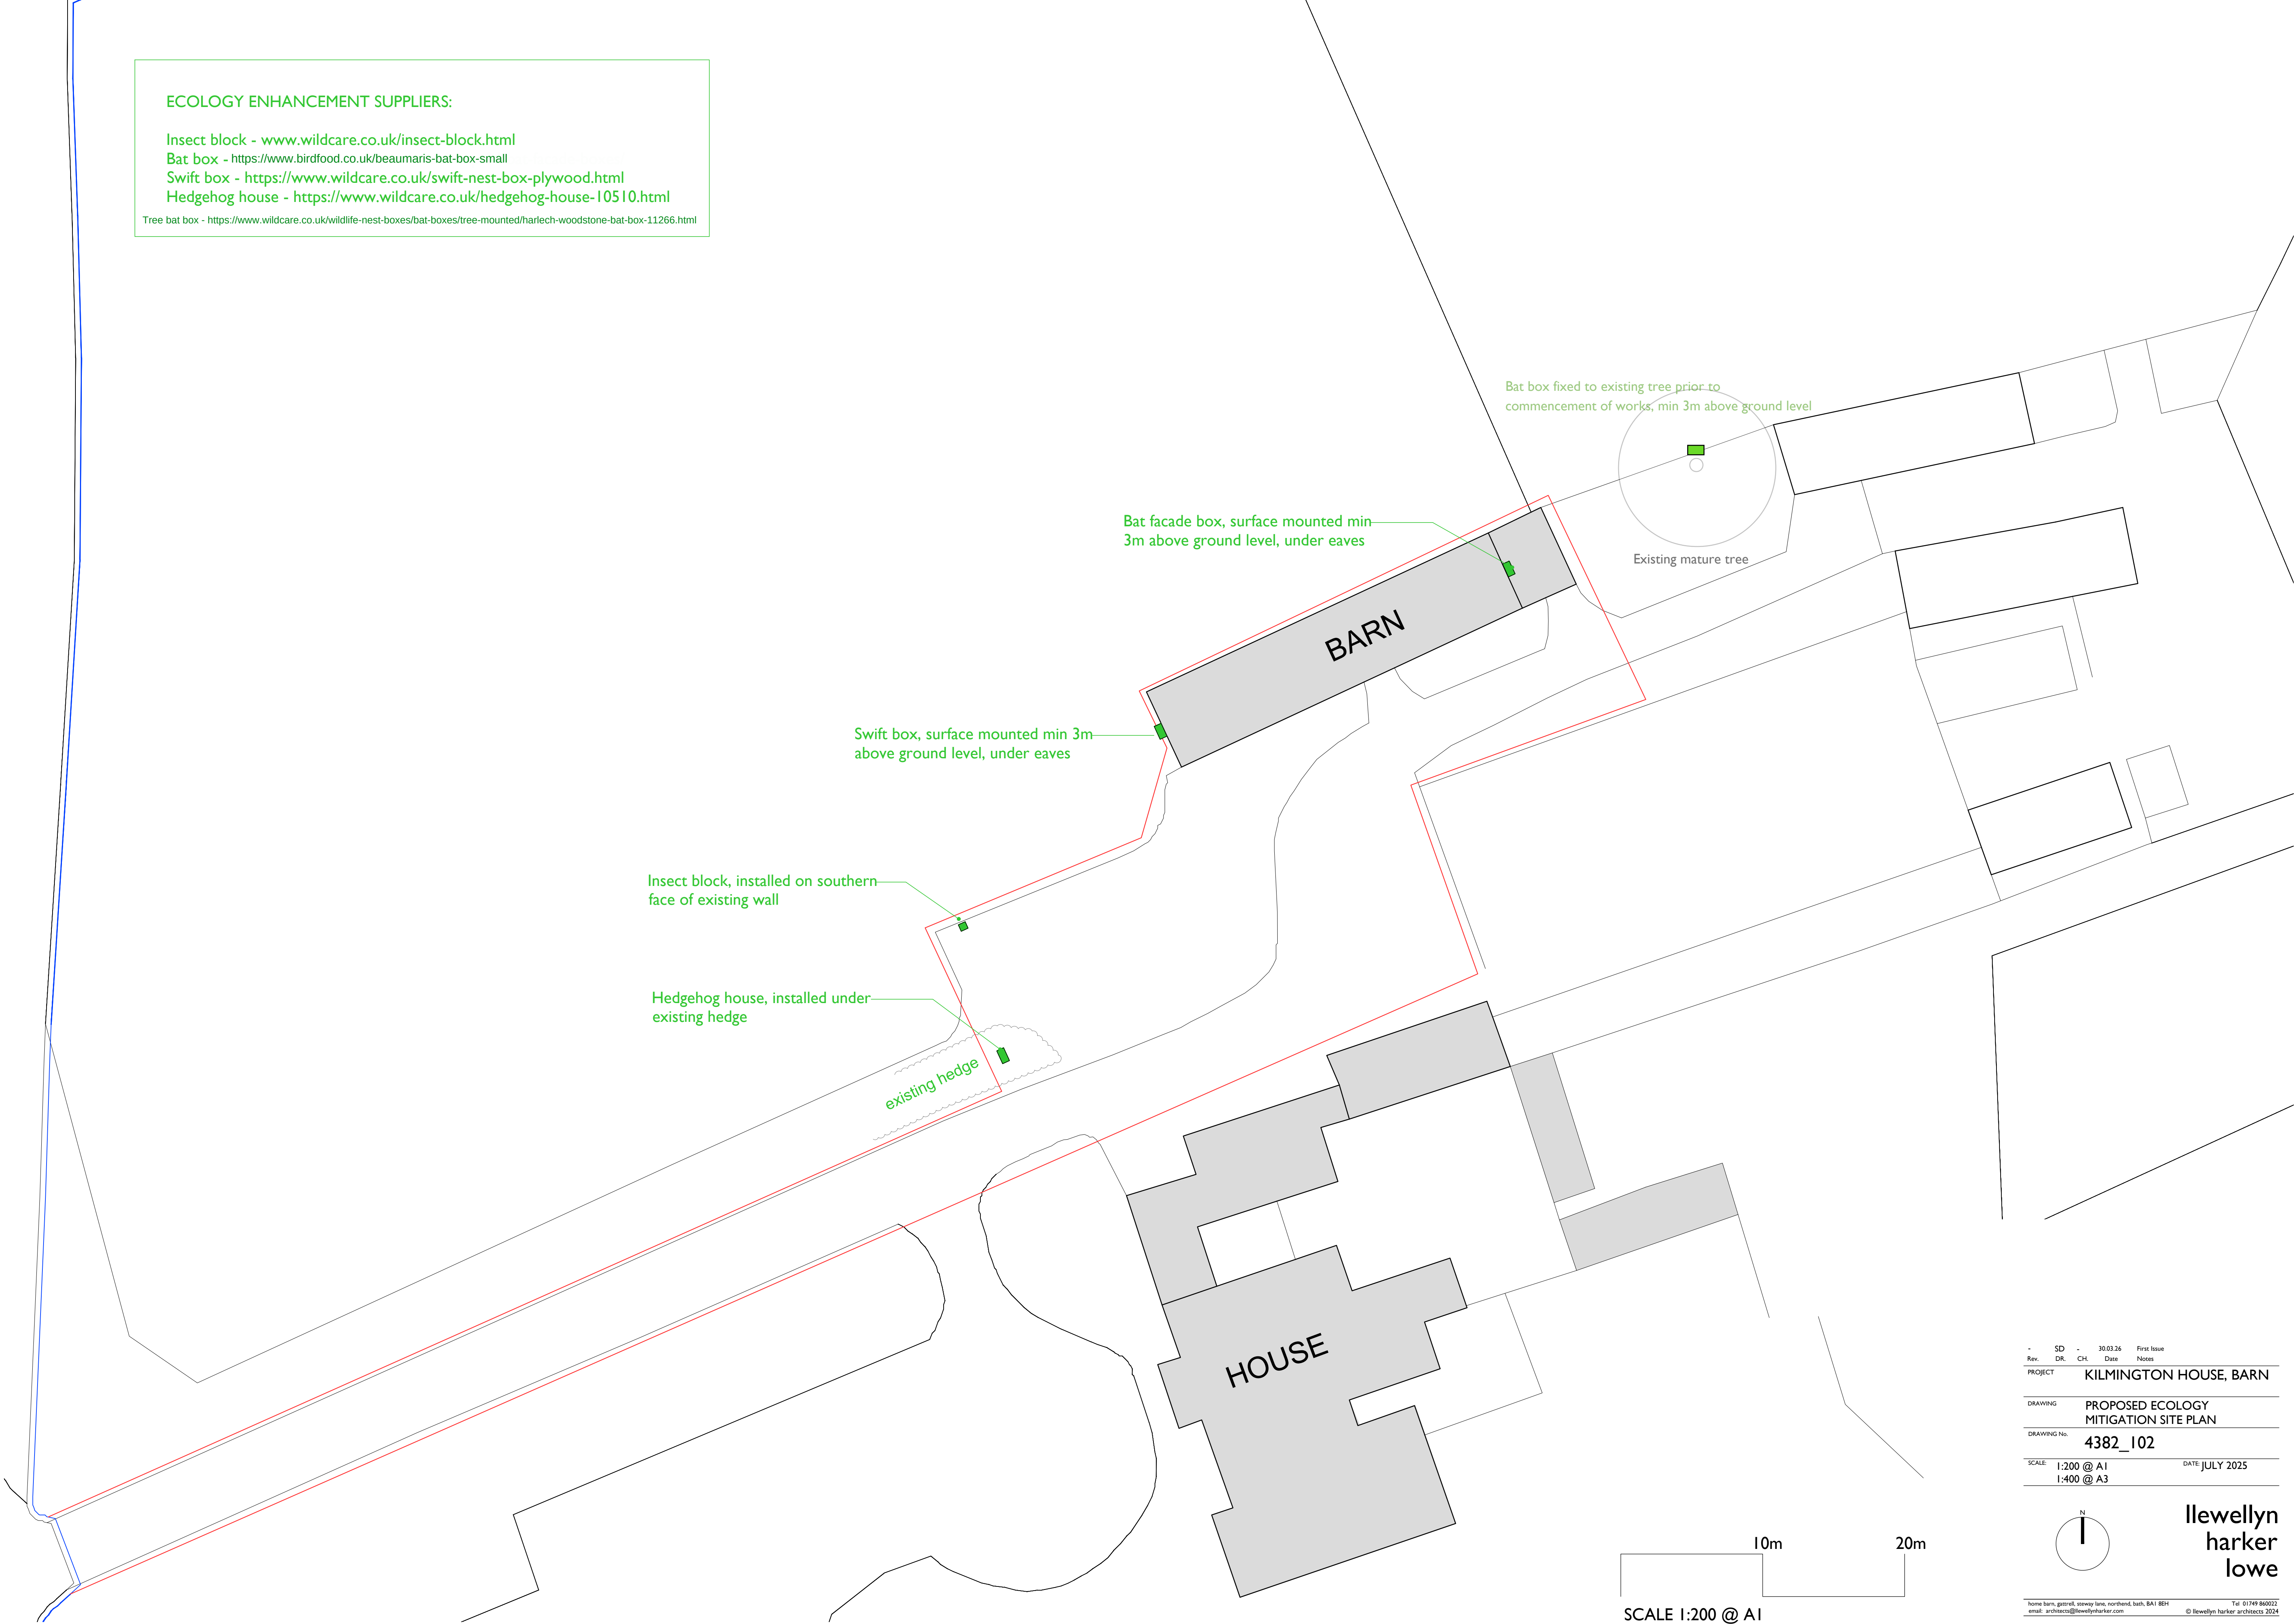

|                                               |    |     |     |                 |             |
|-----------------------------------------------|----|-----|-----|-----------------|-------------|
| Rev.                                          | SD | DR. | CH. | Date            | Notes       |
|                                               |    |     |     | 30.03.26        | First Issue |
| PROJECT KILMINGTON HOUSE, BARN                |    |     |     |                 |             |
| DRAWING PROPOSED ECOLOGY MITIGATION SITE PLAN |    |     |     |                 |             |
| DRAWING No. 4382_I02                          |    |     |     |                 |             |
| SCALE: 1:200 @ A1<br>1:400 @ A3               |    |     |     | DATE: JULY 2025 |             |

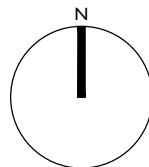

Ilewellyn  
harker  
lowe