
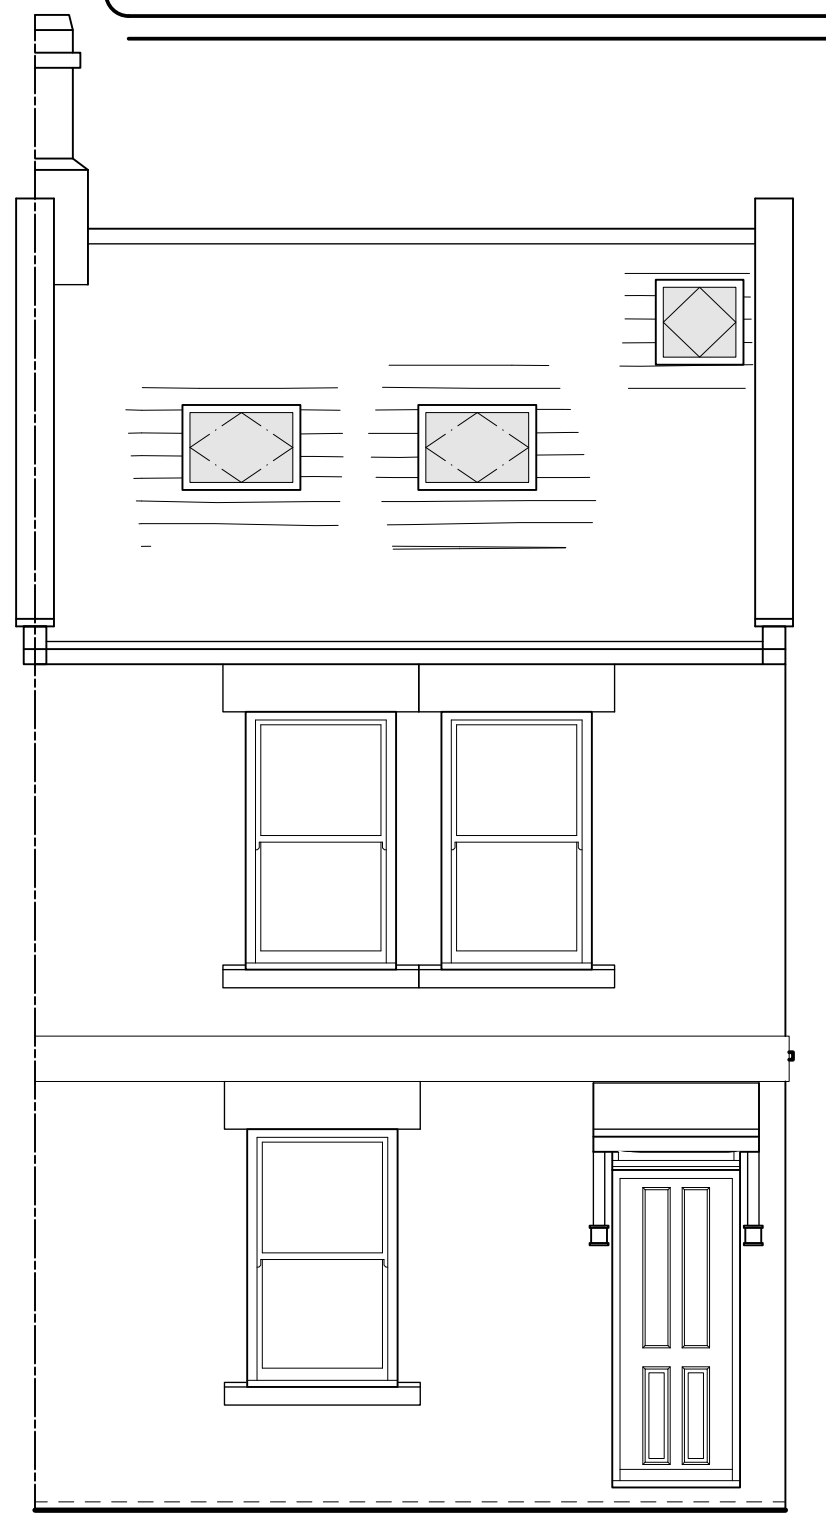
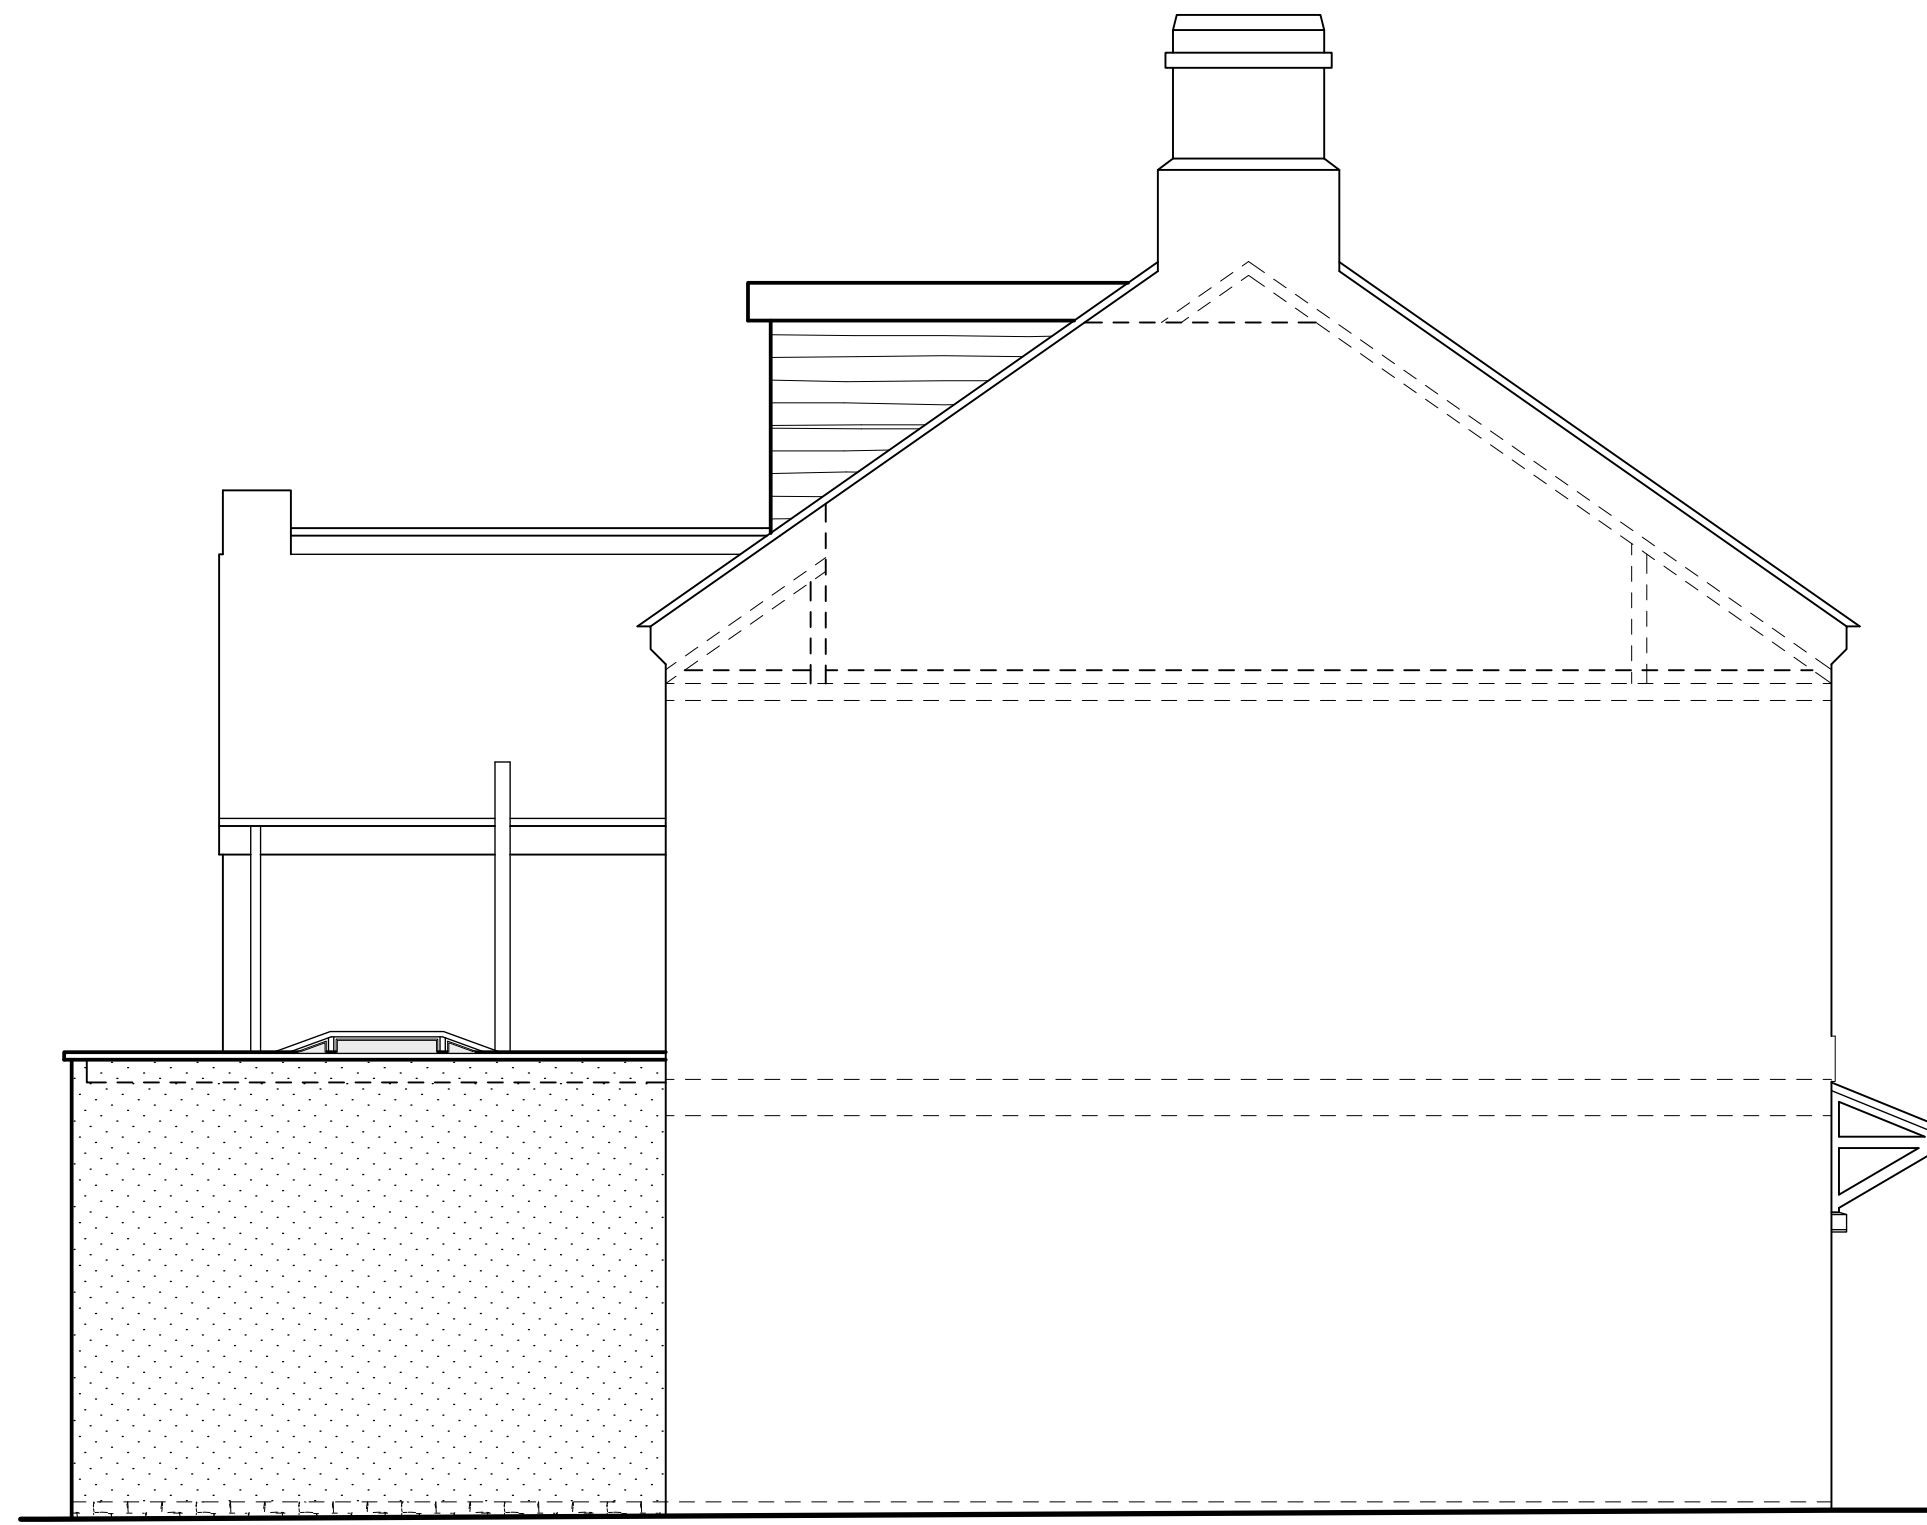
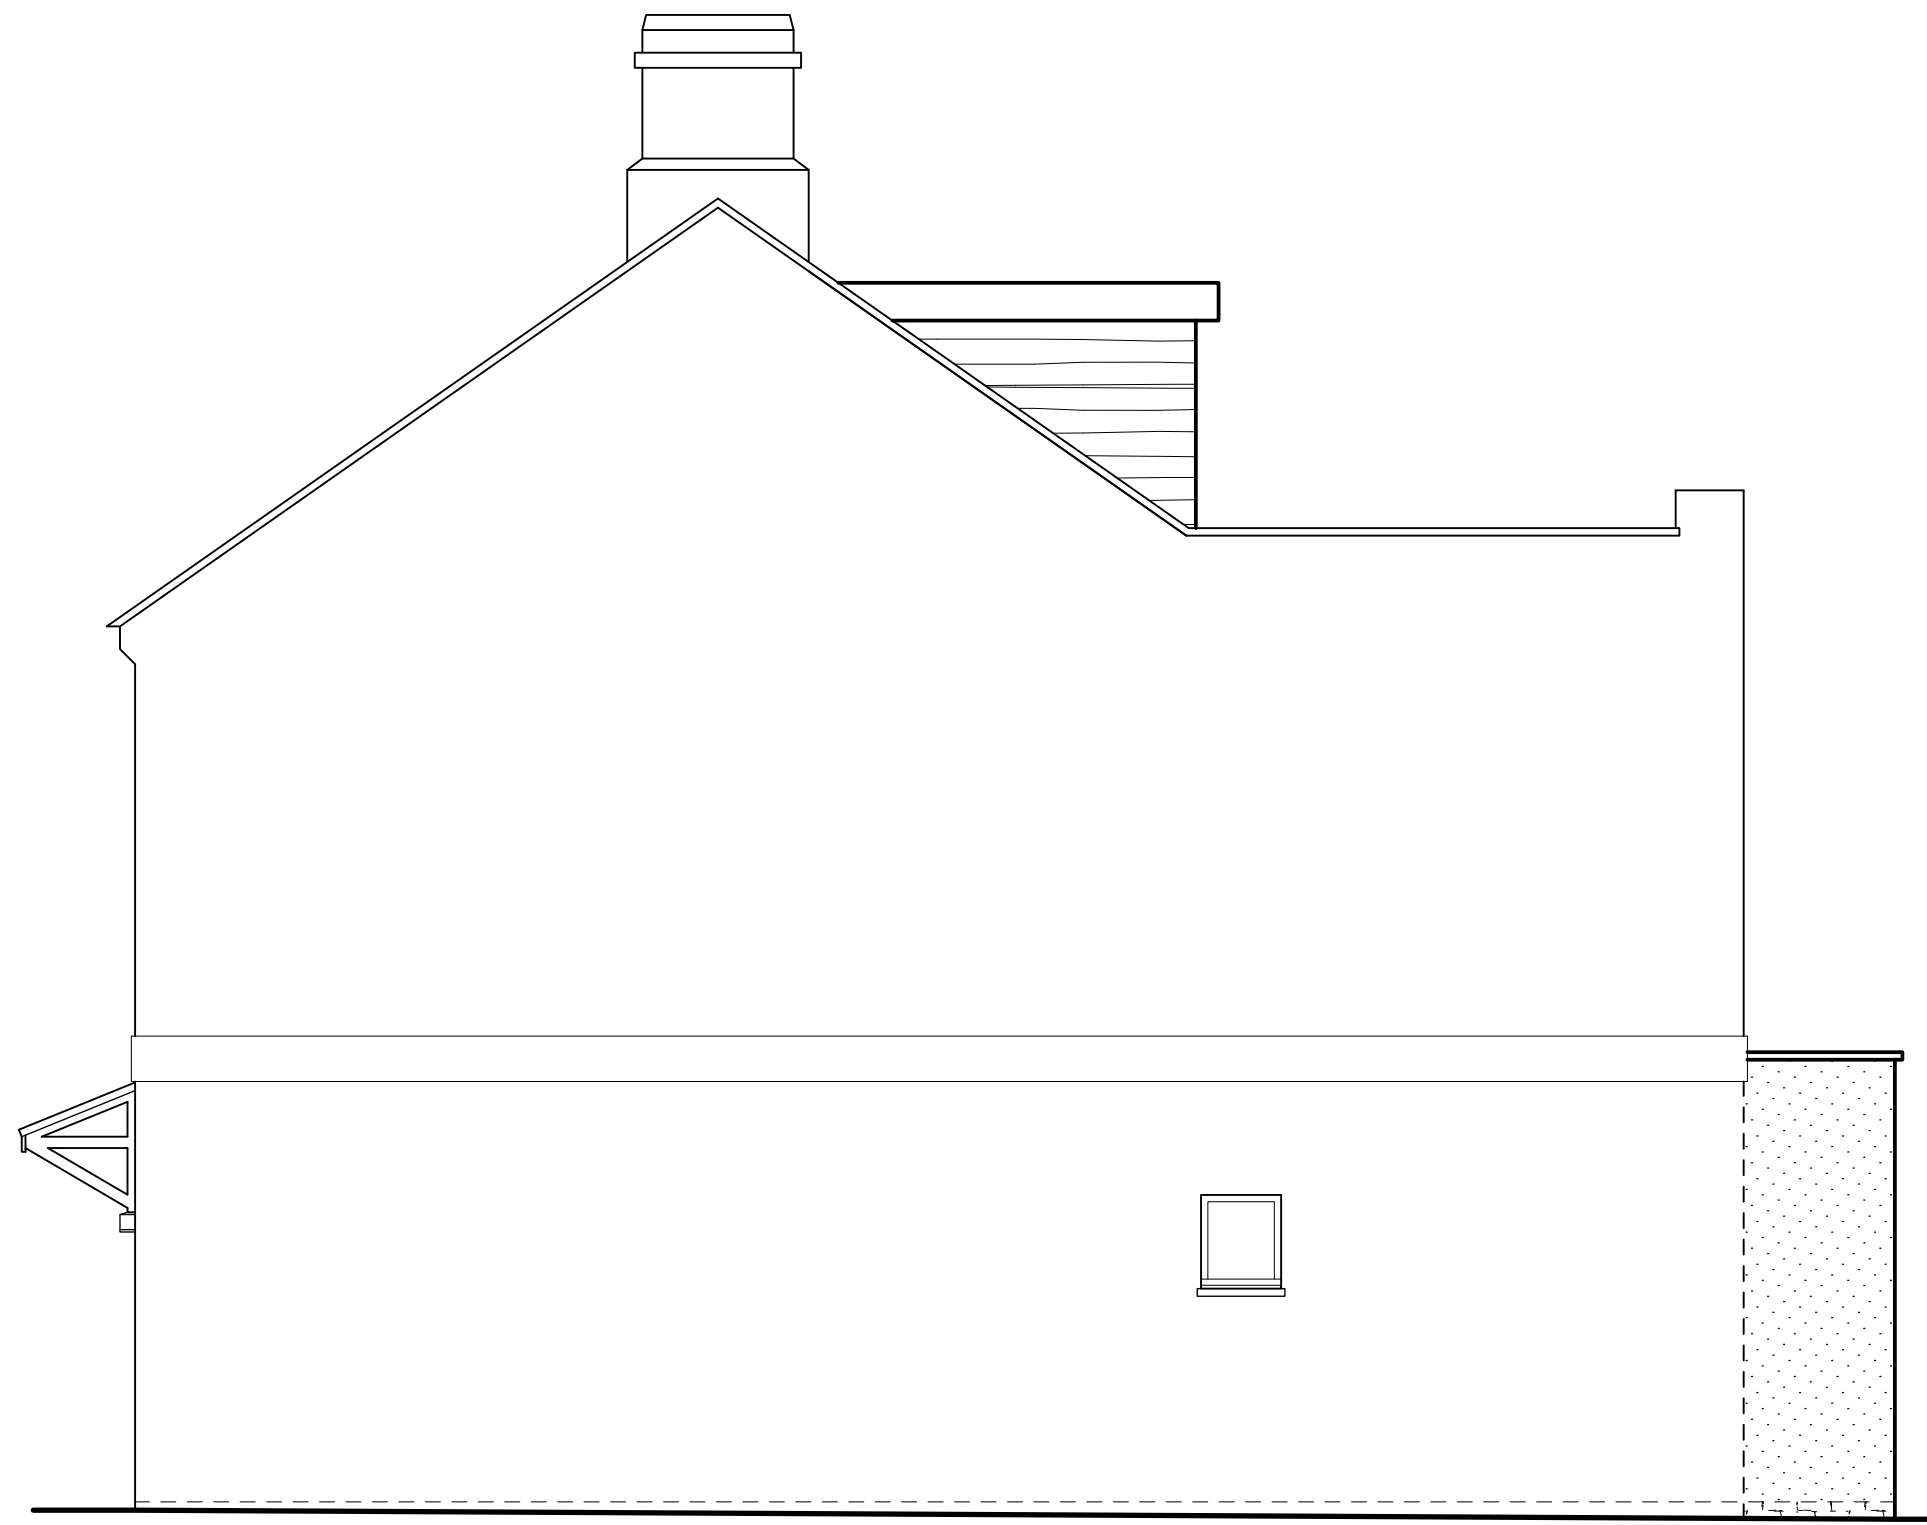


NOTES




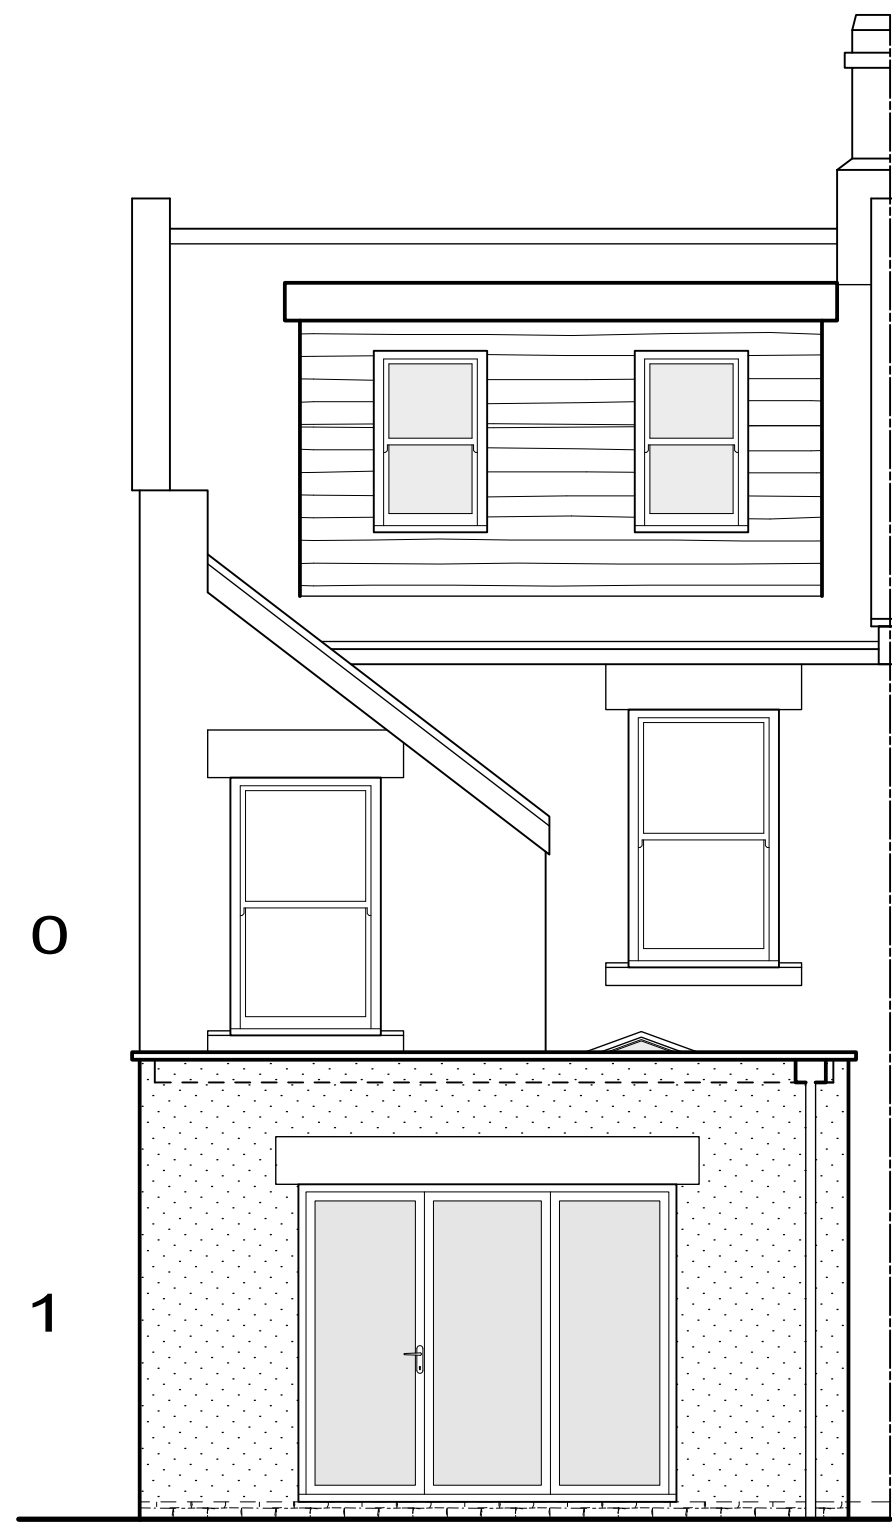


PROPOSED REAR ELEVATION

PROPOSED SIDE ELEVATION

PROPOSED SIDE ELEVATION

PROPOSED FRONT ELEVATION

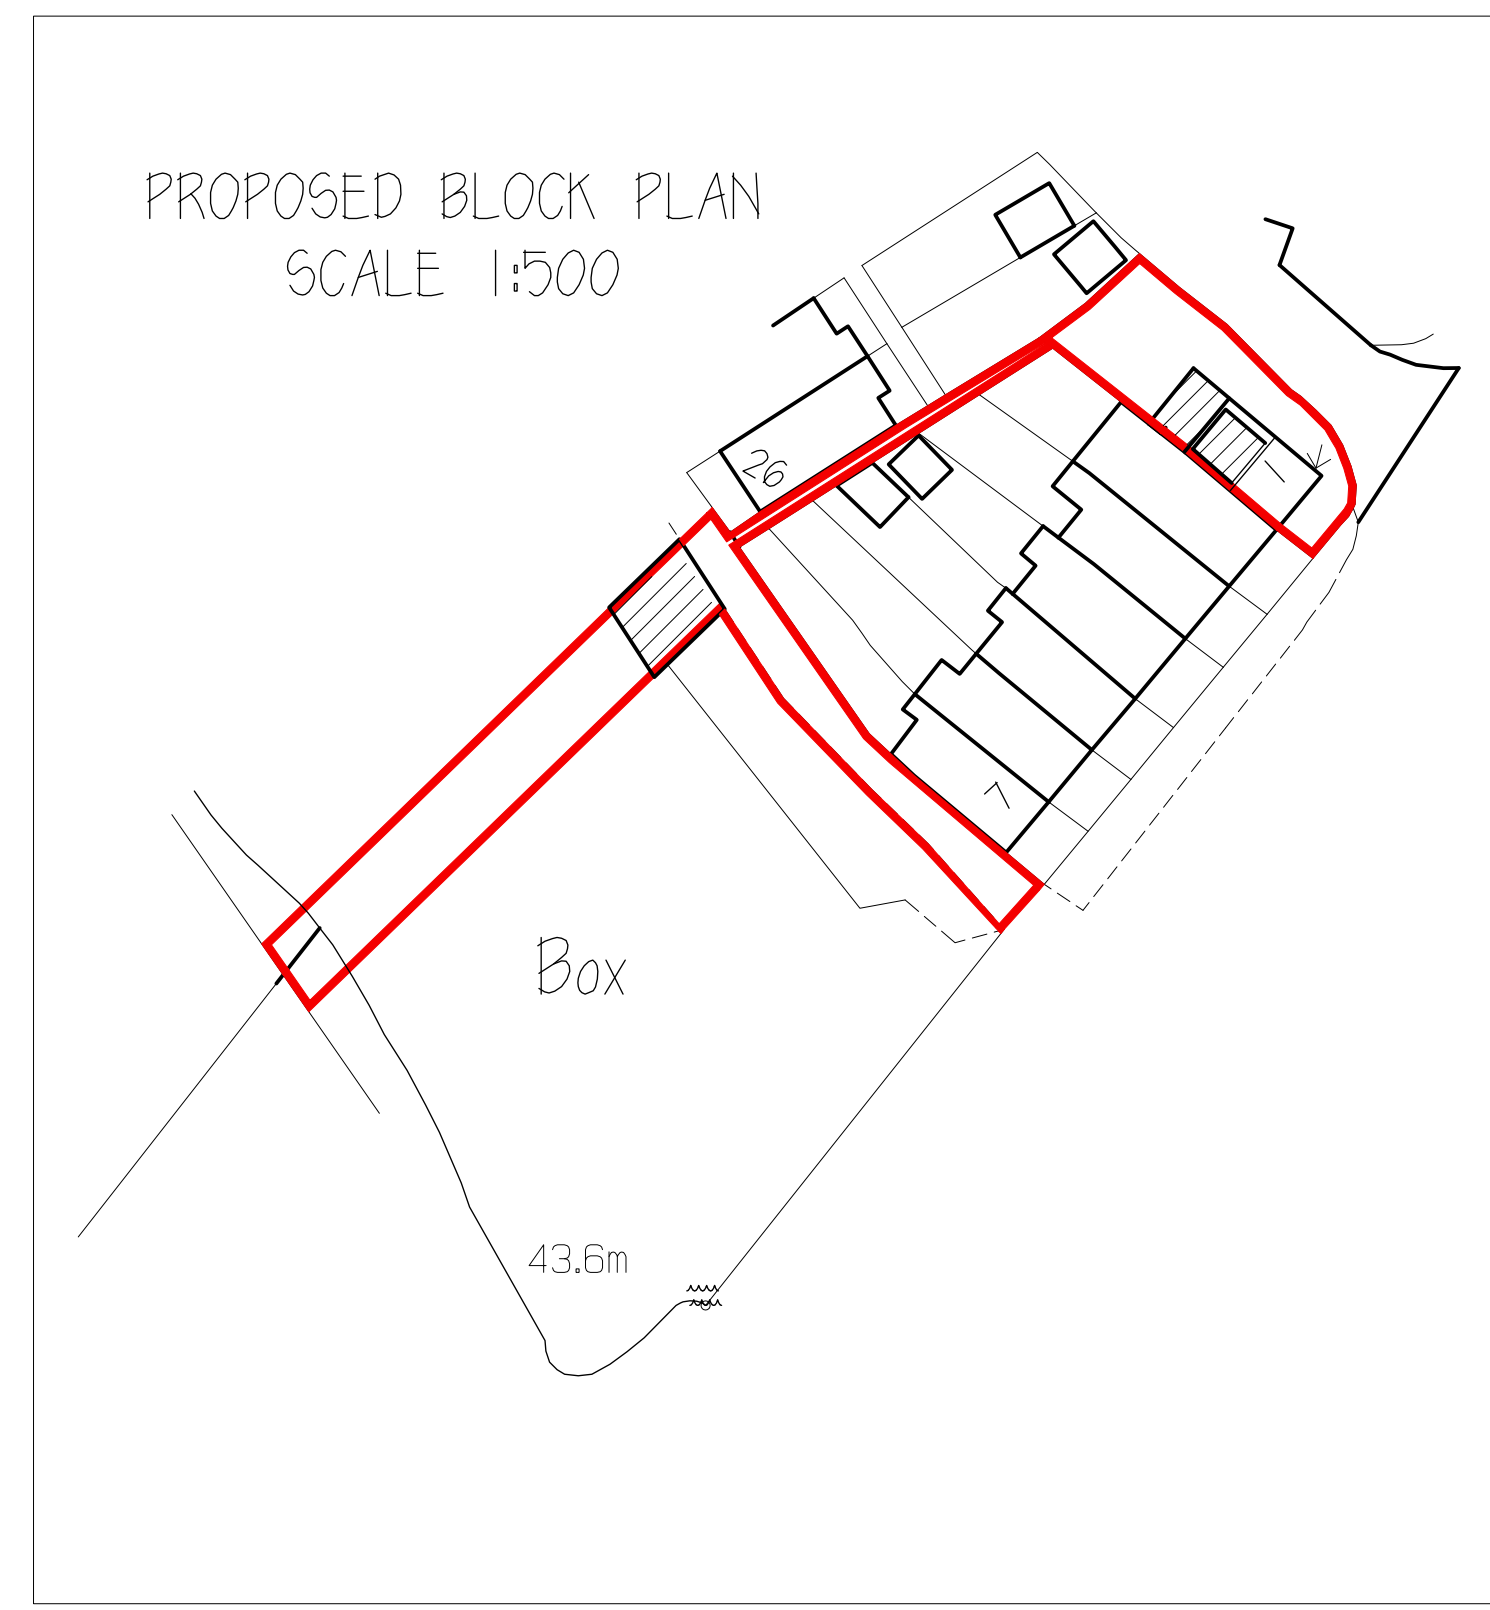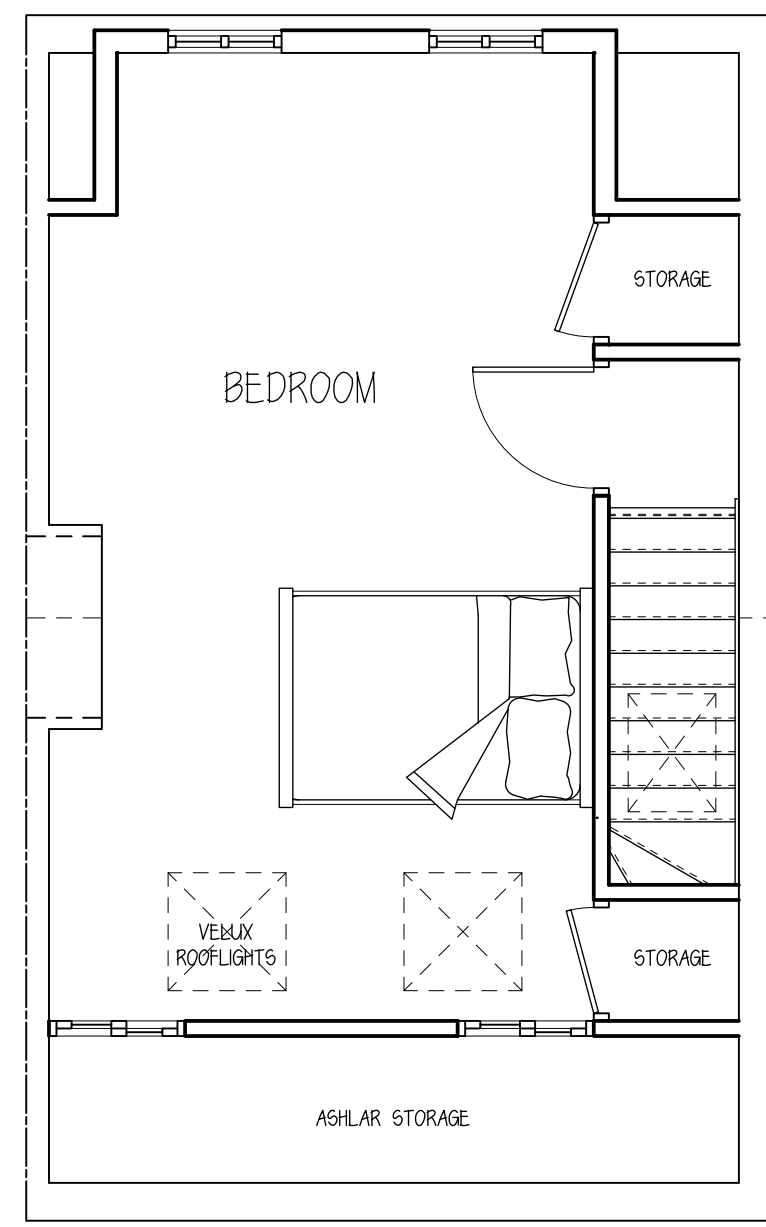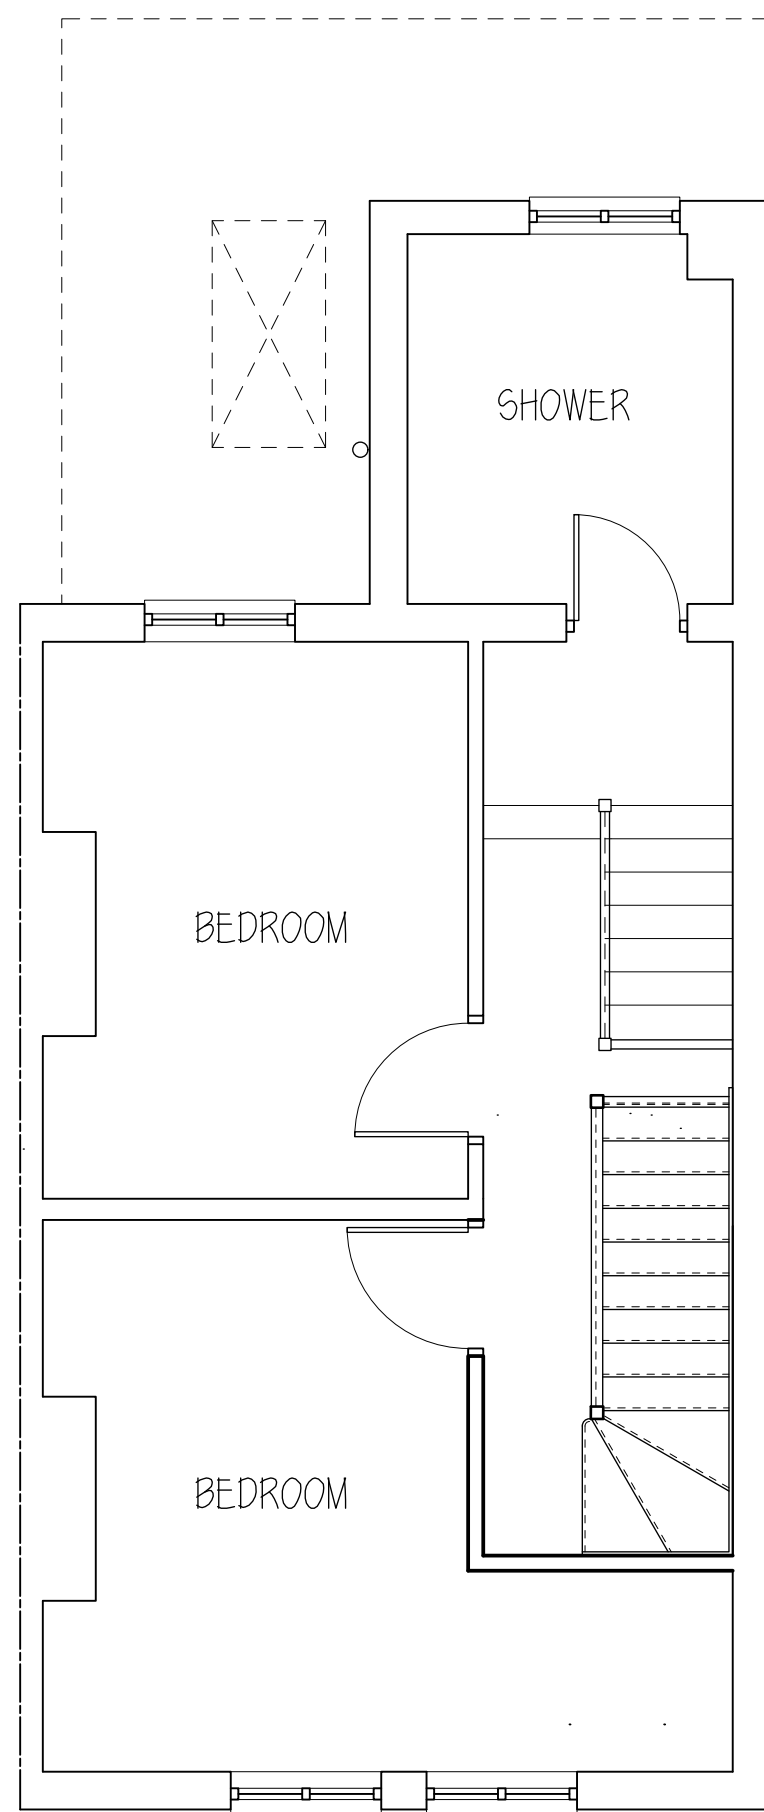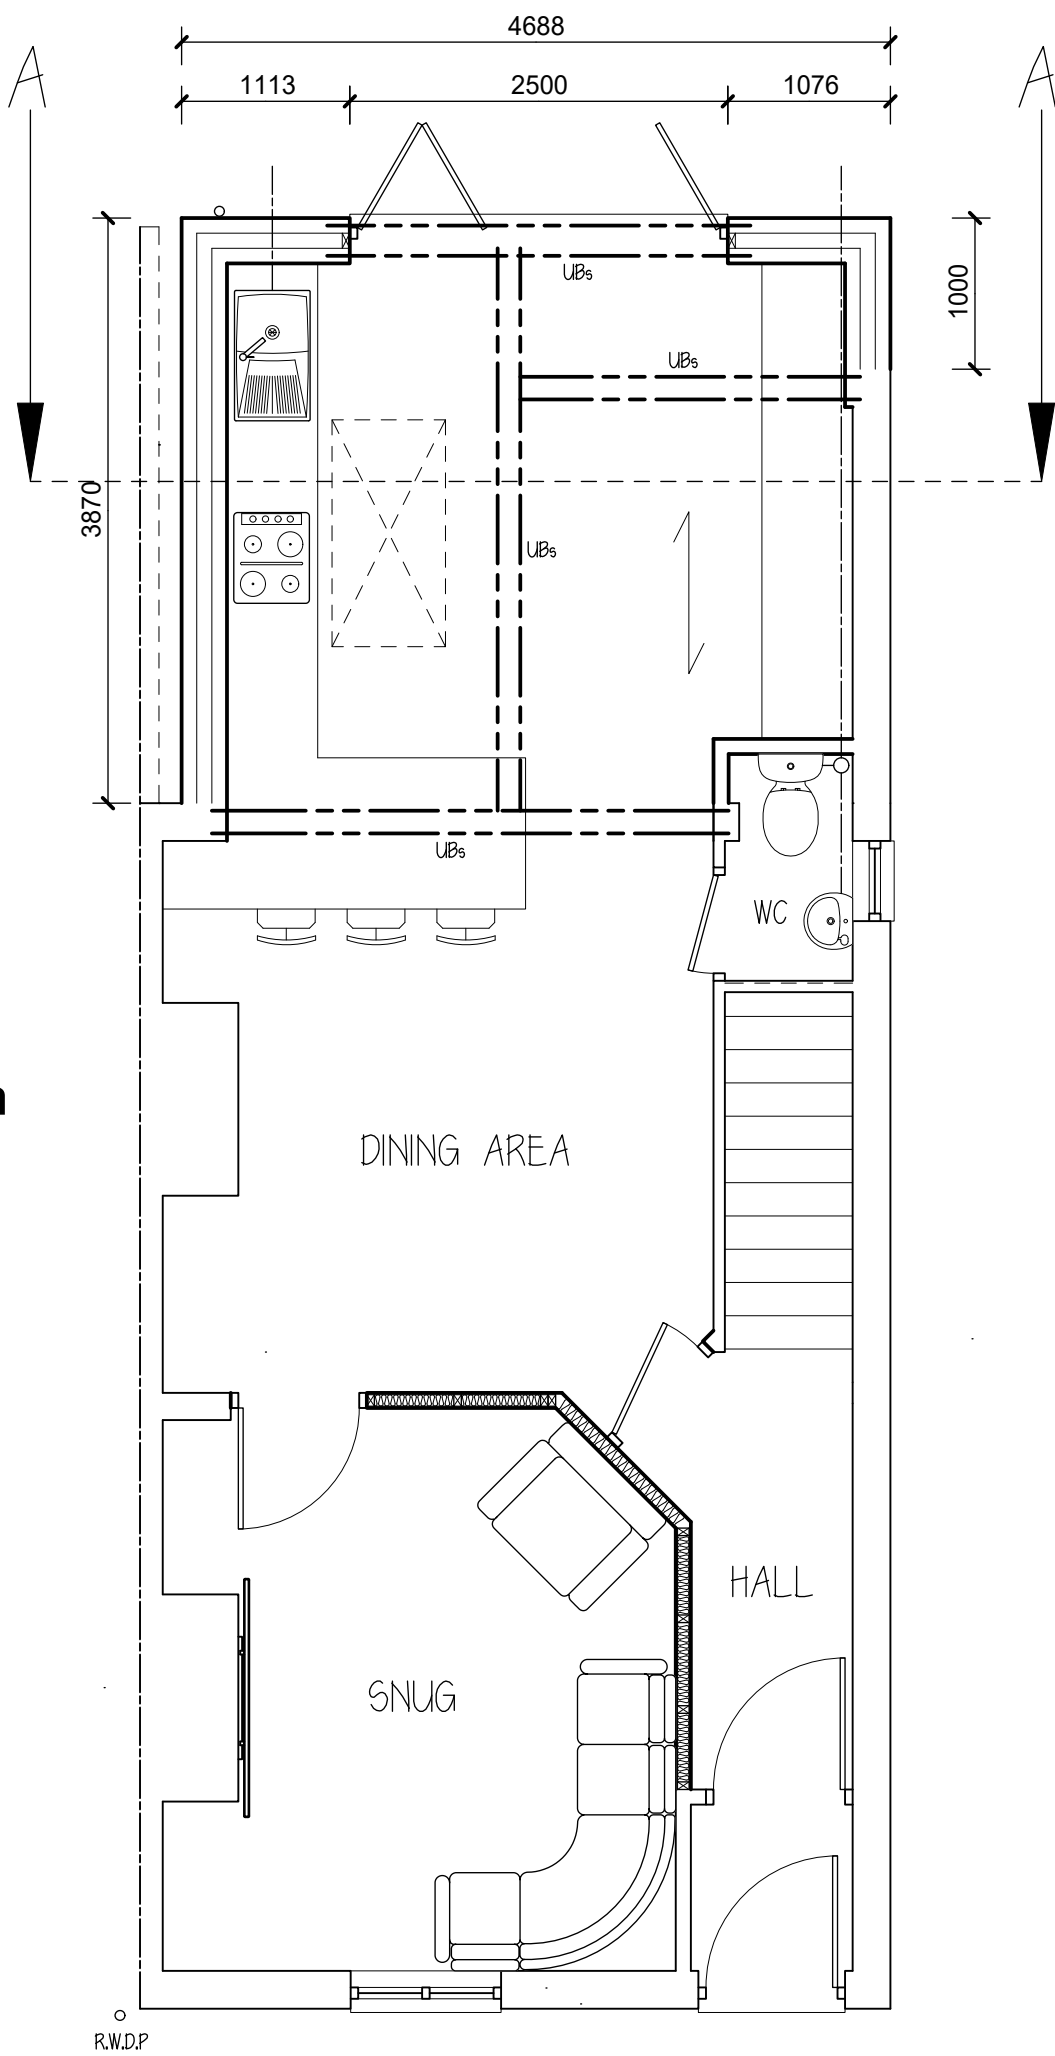

PROPOSED G.FLOOR LAYOUT

PROPOSED F.FLOOR LAYOUT

PROPOSED ROOM IN THE ROOF

Rev.	Date	Description	By	Chk	App
------	------	-------------	----	-----	-----

Client/Project
MR J FLINT

Drawing Title
PROPOSAL AT 1 HIGH STREET,
BOX, WILTSHIRE, SN13 8NB

Designed SK	Drawn KK	Date 9 APR 26	Scale 1:50, 1:500
CAD Reference			Size A1

Stephen Kingshott MCABE
Katie Kingshott ACABE

Stephen Kingshott Building Consultancy Ltd
54 Springdale Ave
Broadstone, Poole
Dorset BH18 9EX
Tel. 07973638931

Drawing Number
0222/26 C

SCALE BAR 1:100

SCALE BAR 1:50

SCALE BAR 1:500

SCALE BAR 1:20