
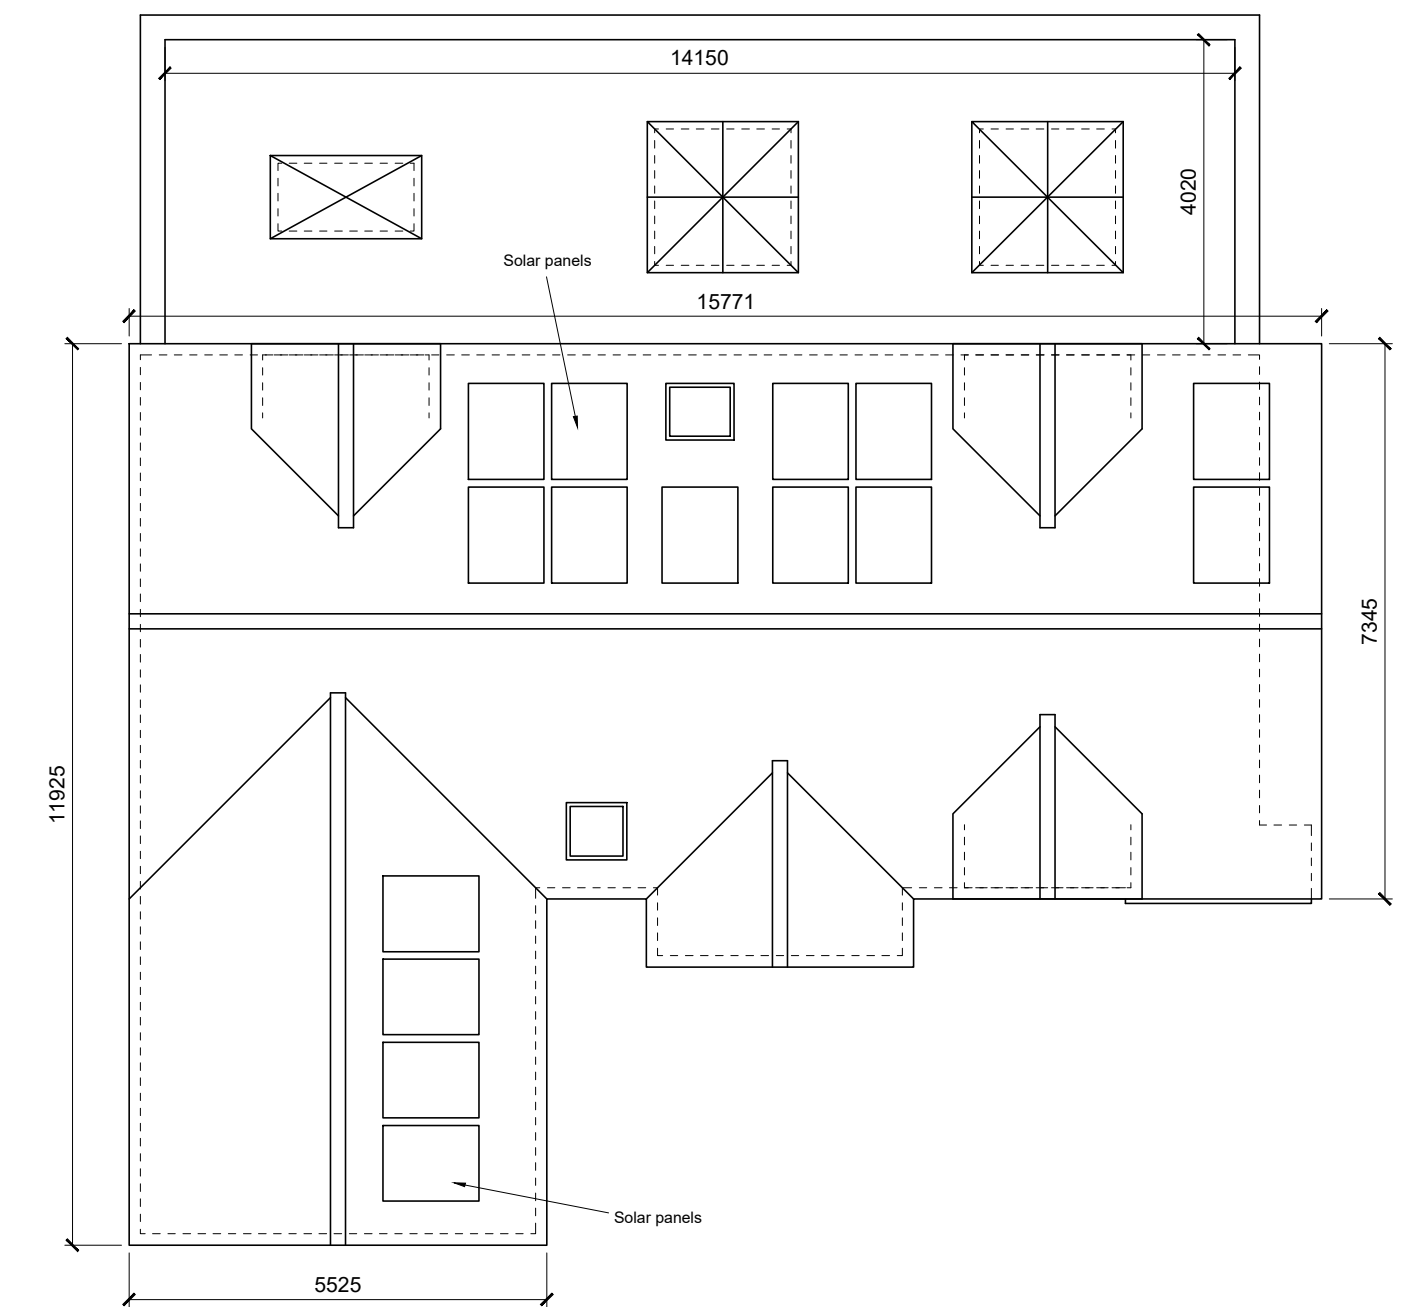
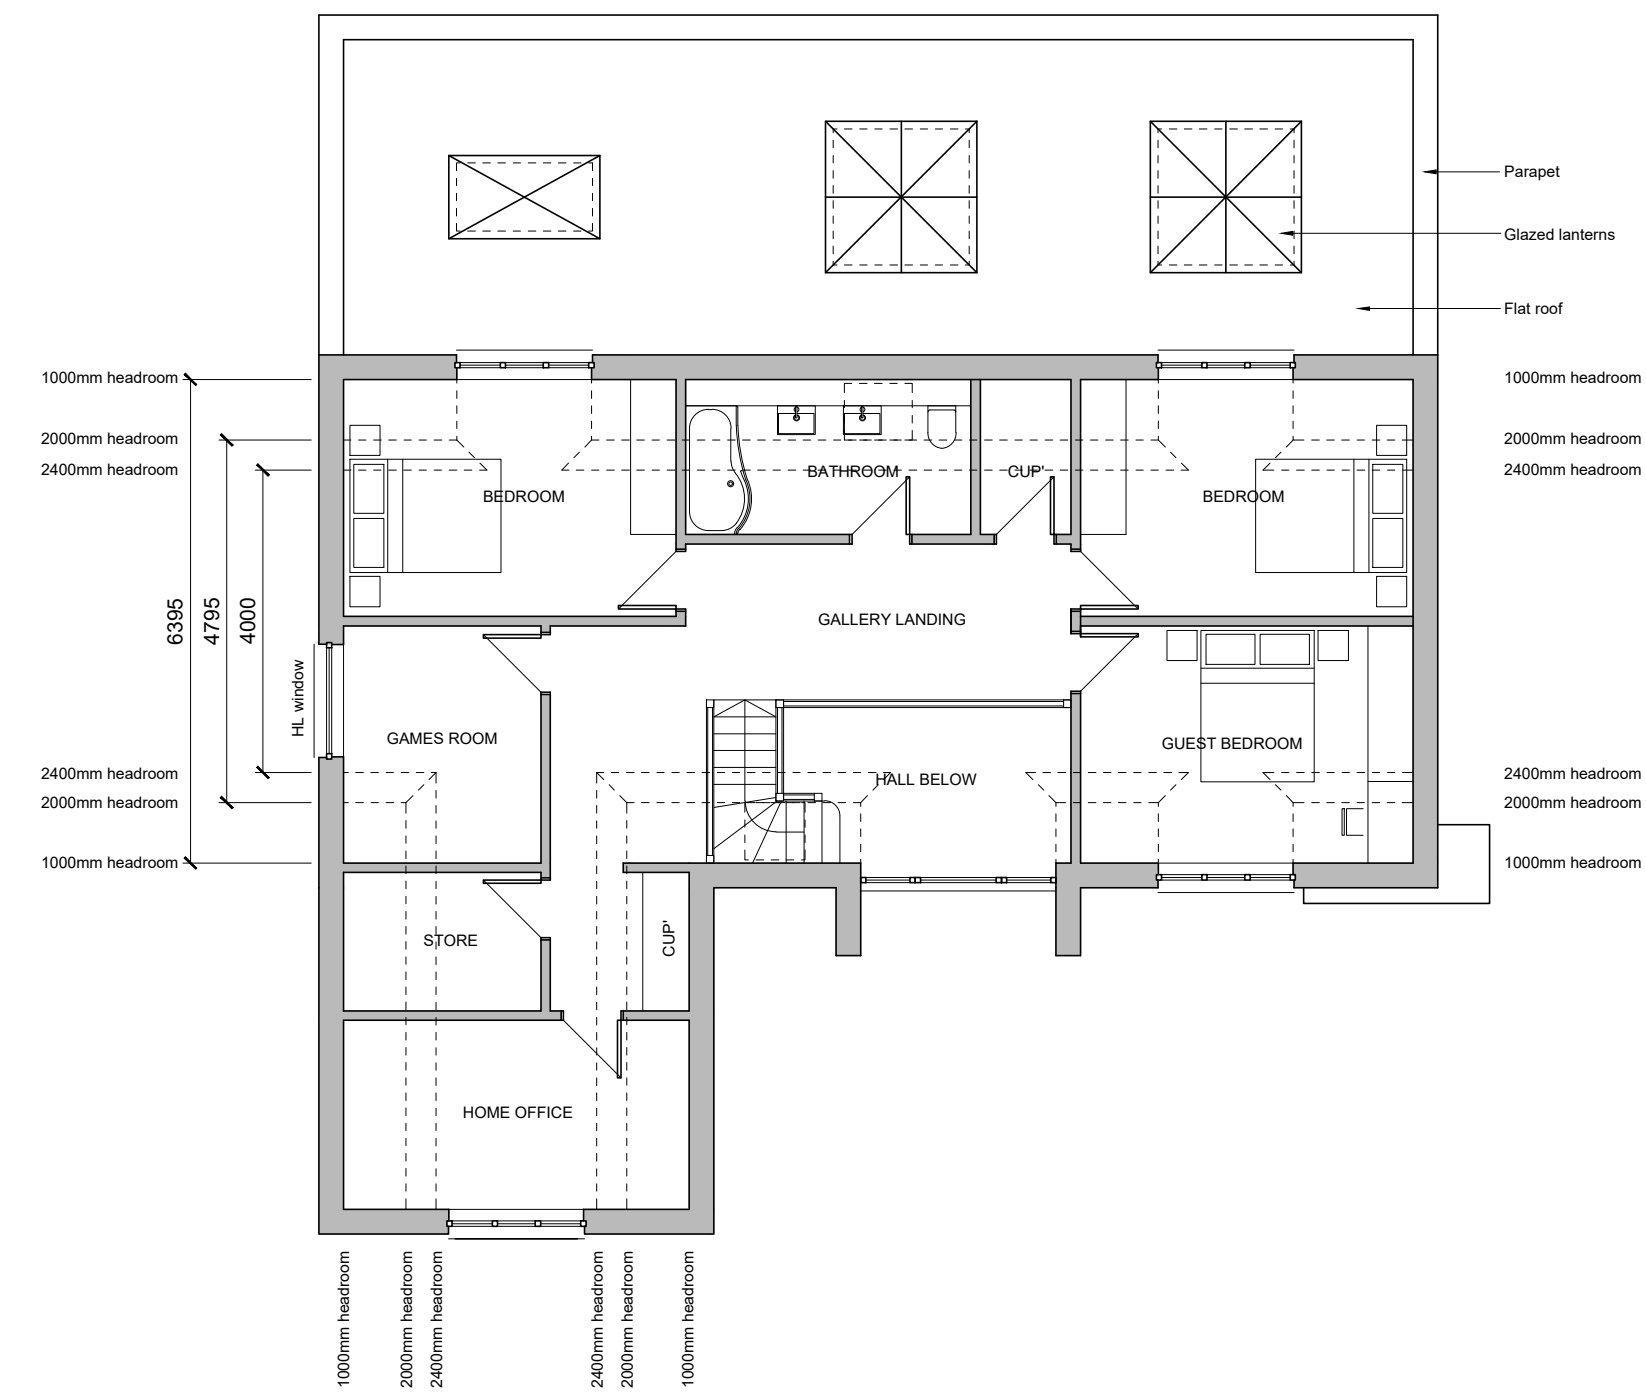
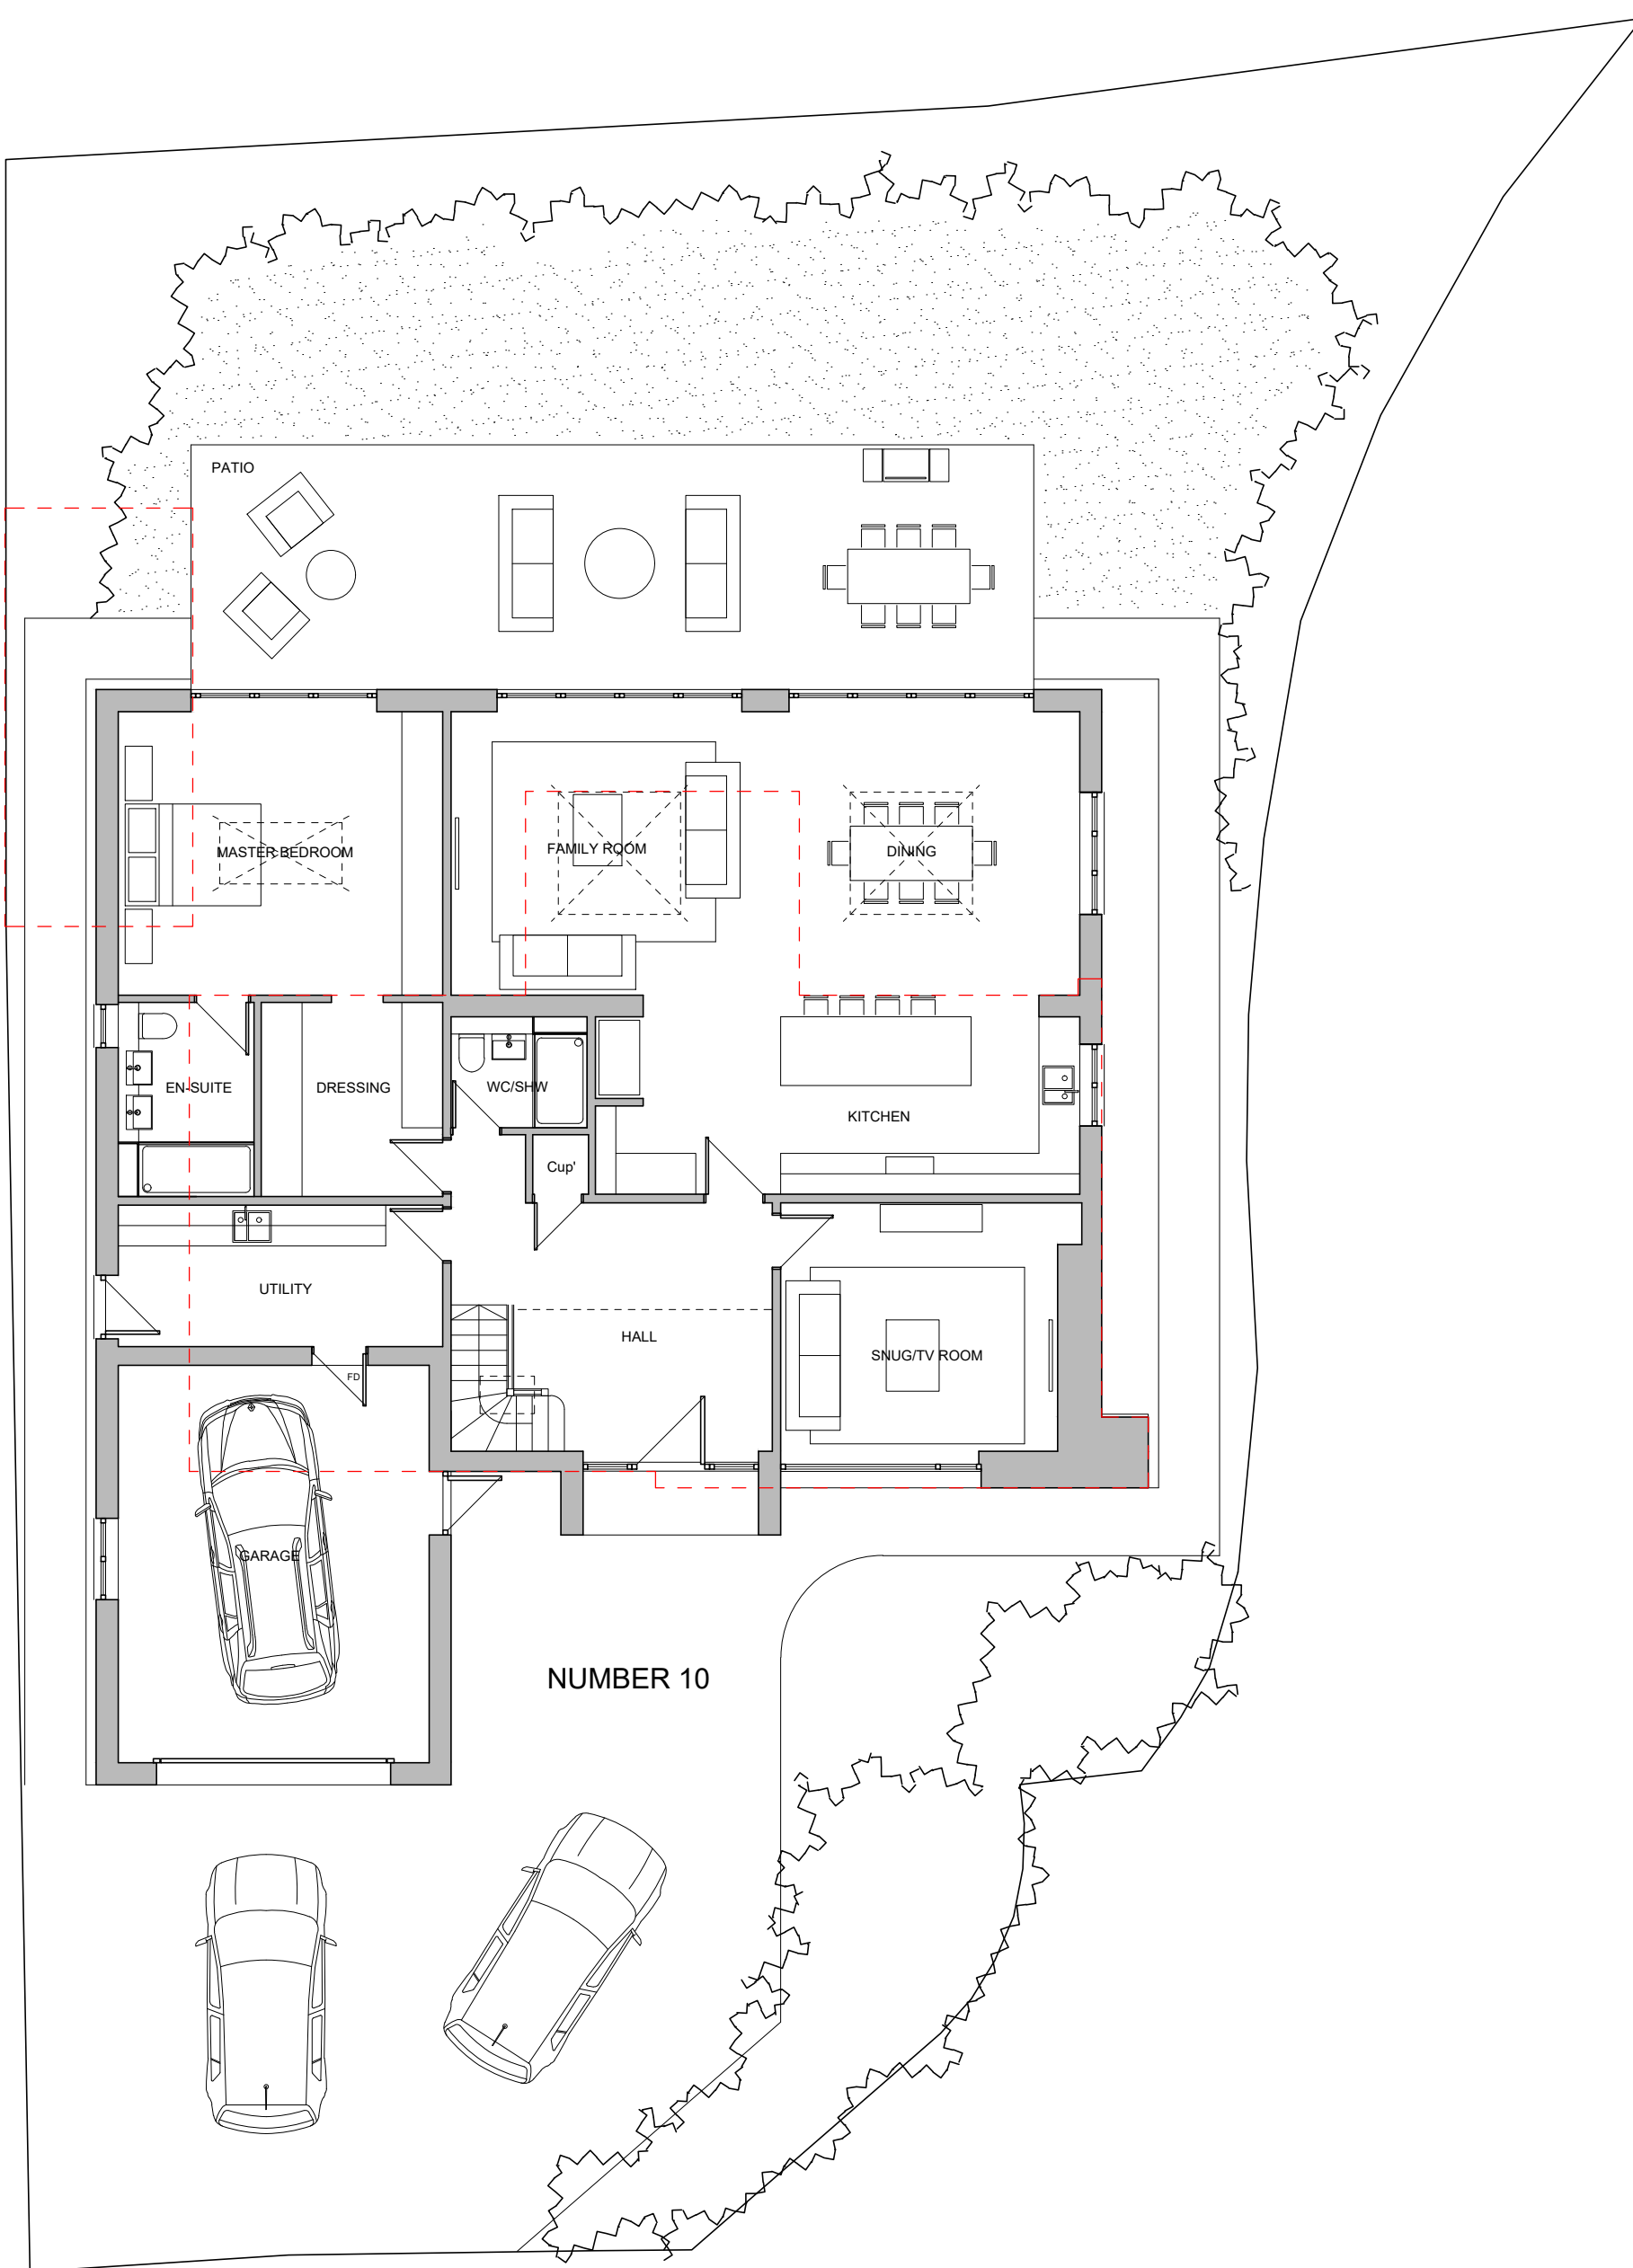
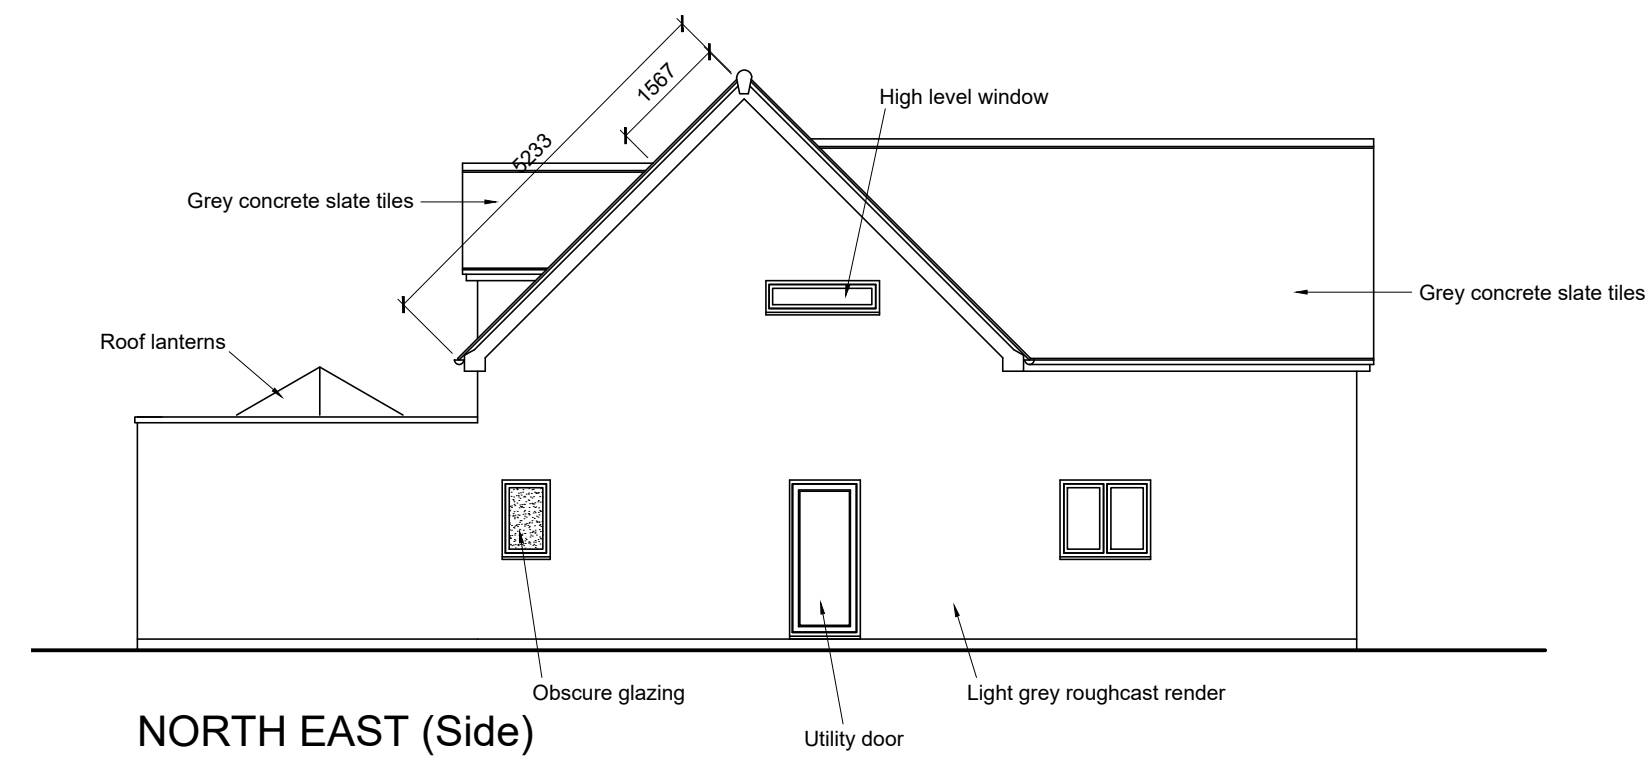
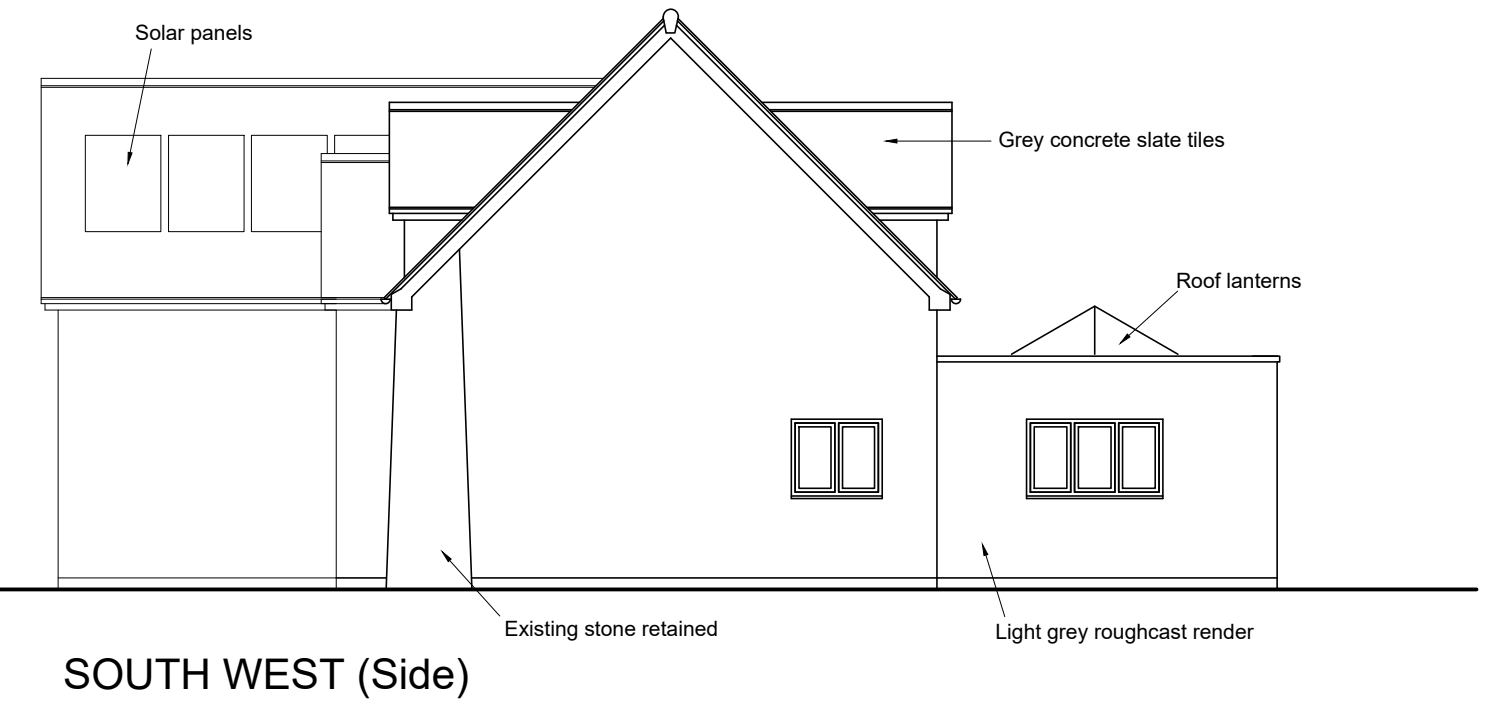


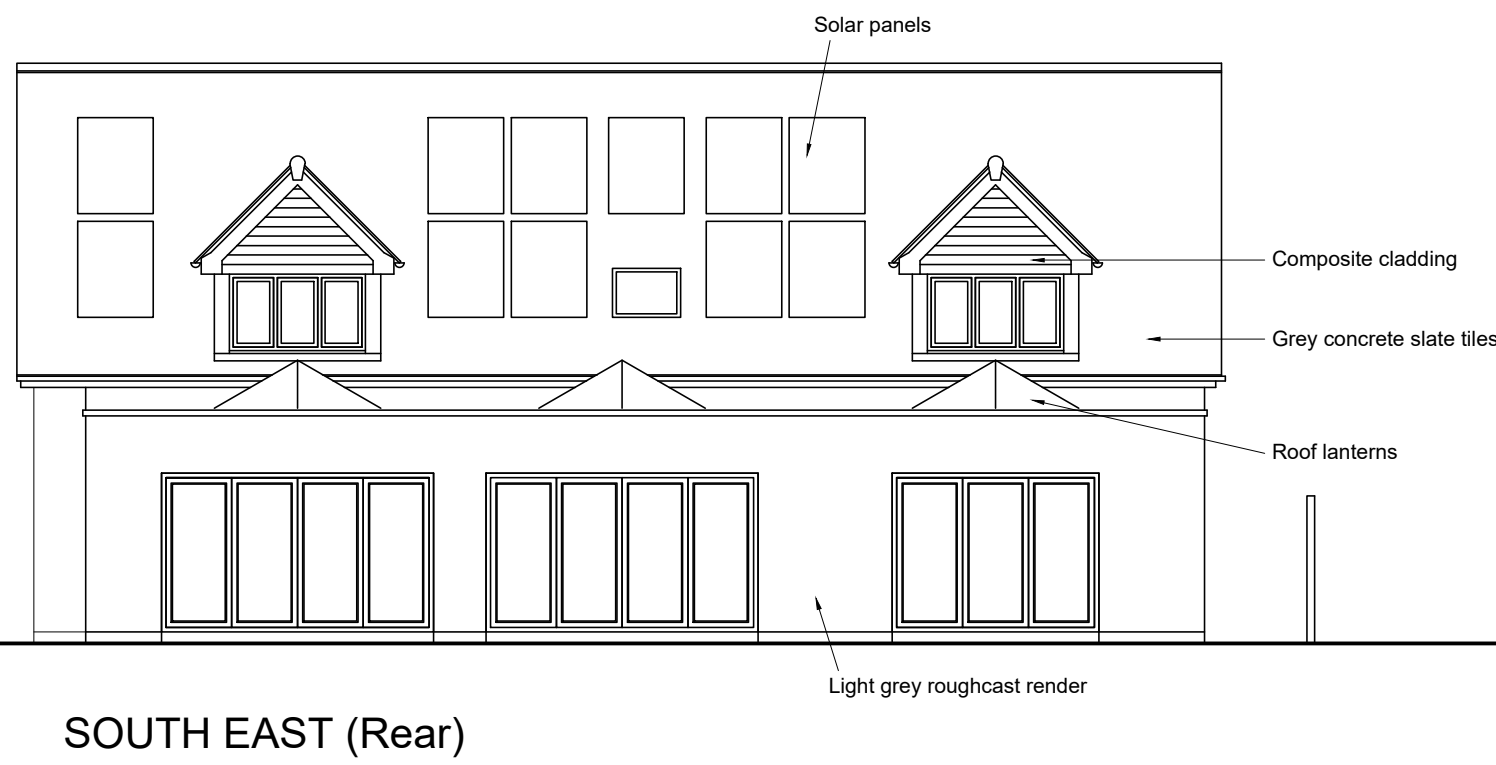

GROUND FLOOR PLAN scale 1:100
- - - - - Red dashed line denotes existing footprint

FIRST FLOOR scale 1:100

ROOF PLAN scale 1:100