



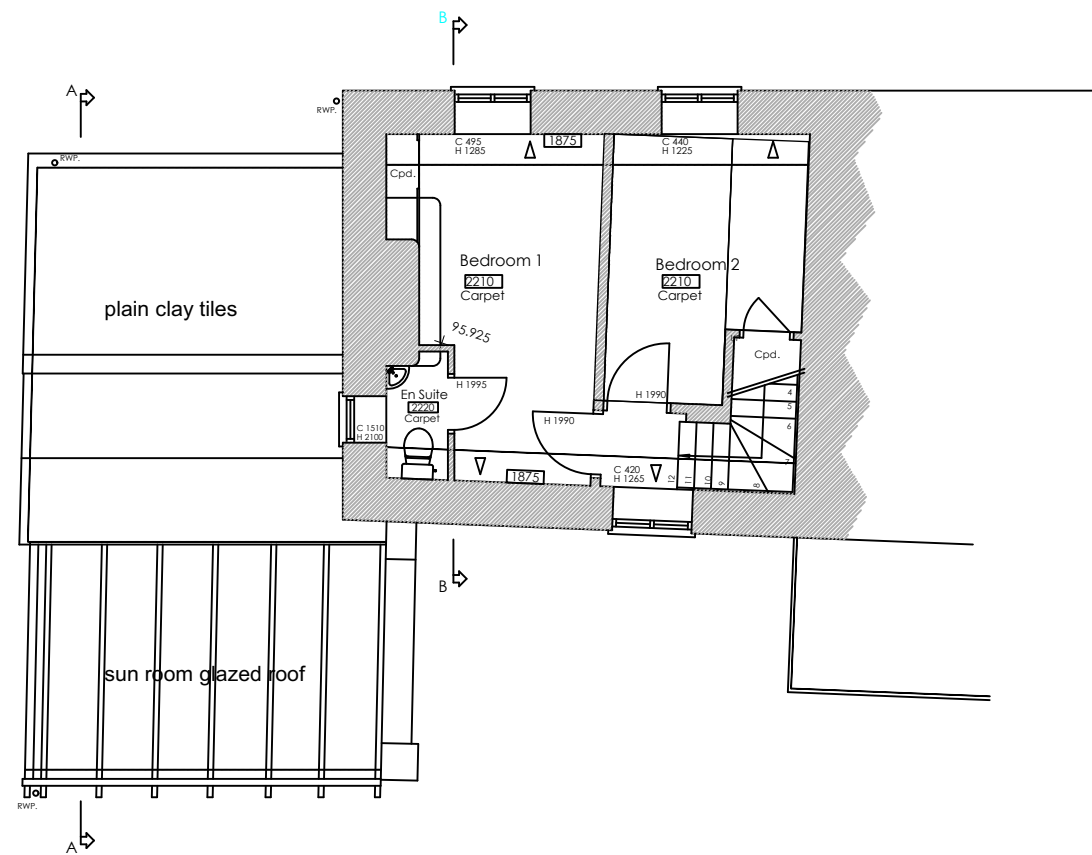

Existing 1st FL Plan

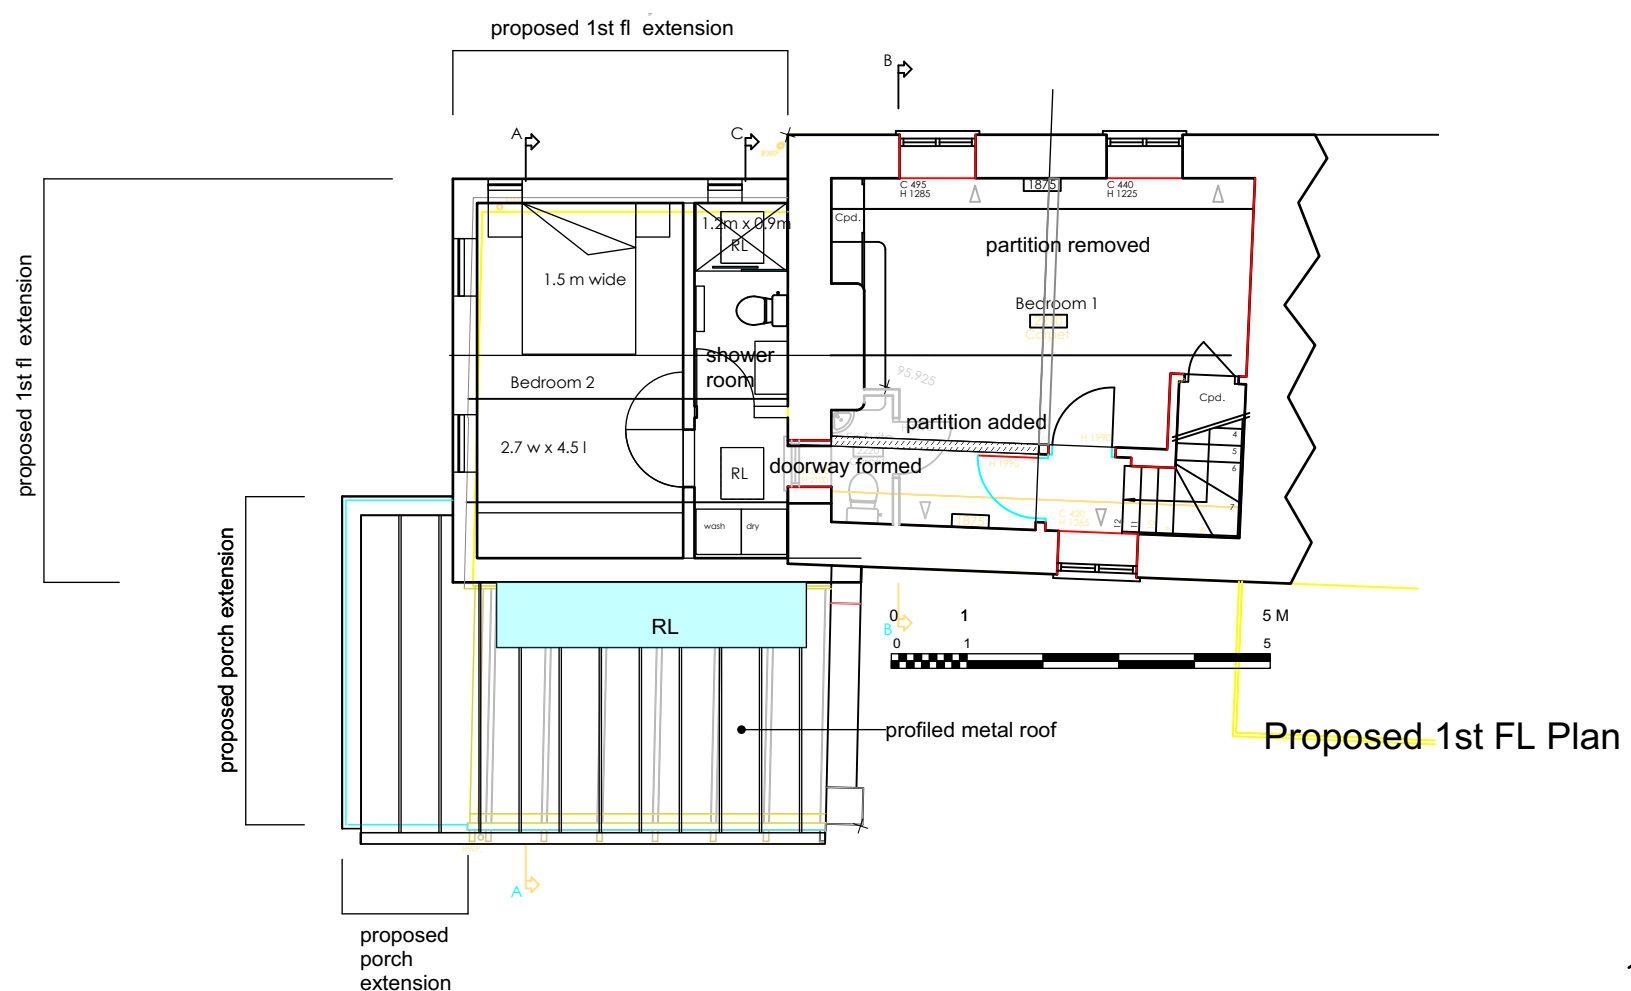

Proposed 1st FL Plan

rev A 30.05.2026 Existing first floor plan corrected to show 2 no. (two) bedrooms

COMPARELLI

ARCHITECT

comparelli@btinternet.com

www.comparelli.com

07932 025 040

1st FL Plans

May Cottage, Tisbury

1:100 scale @ A3

12.05.2026 dwg no. GA 03