




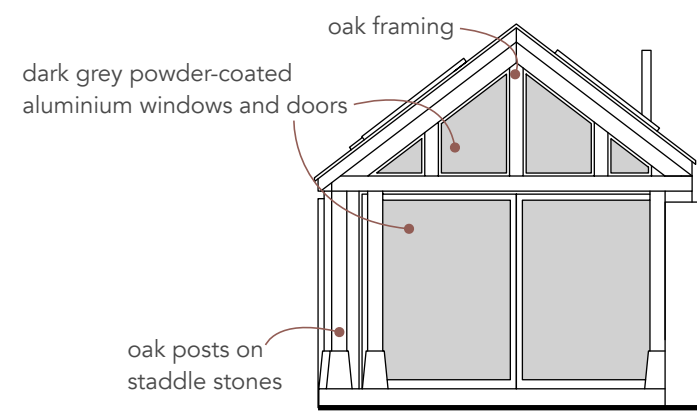


SOUTH ELEVATION

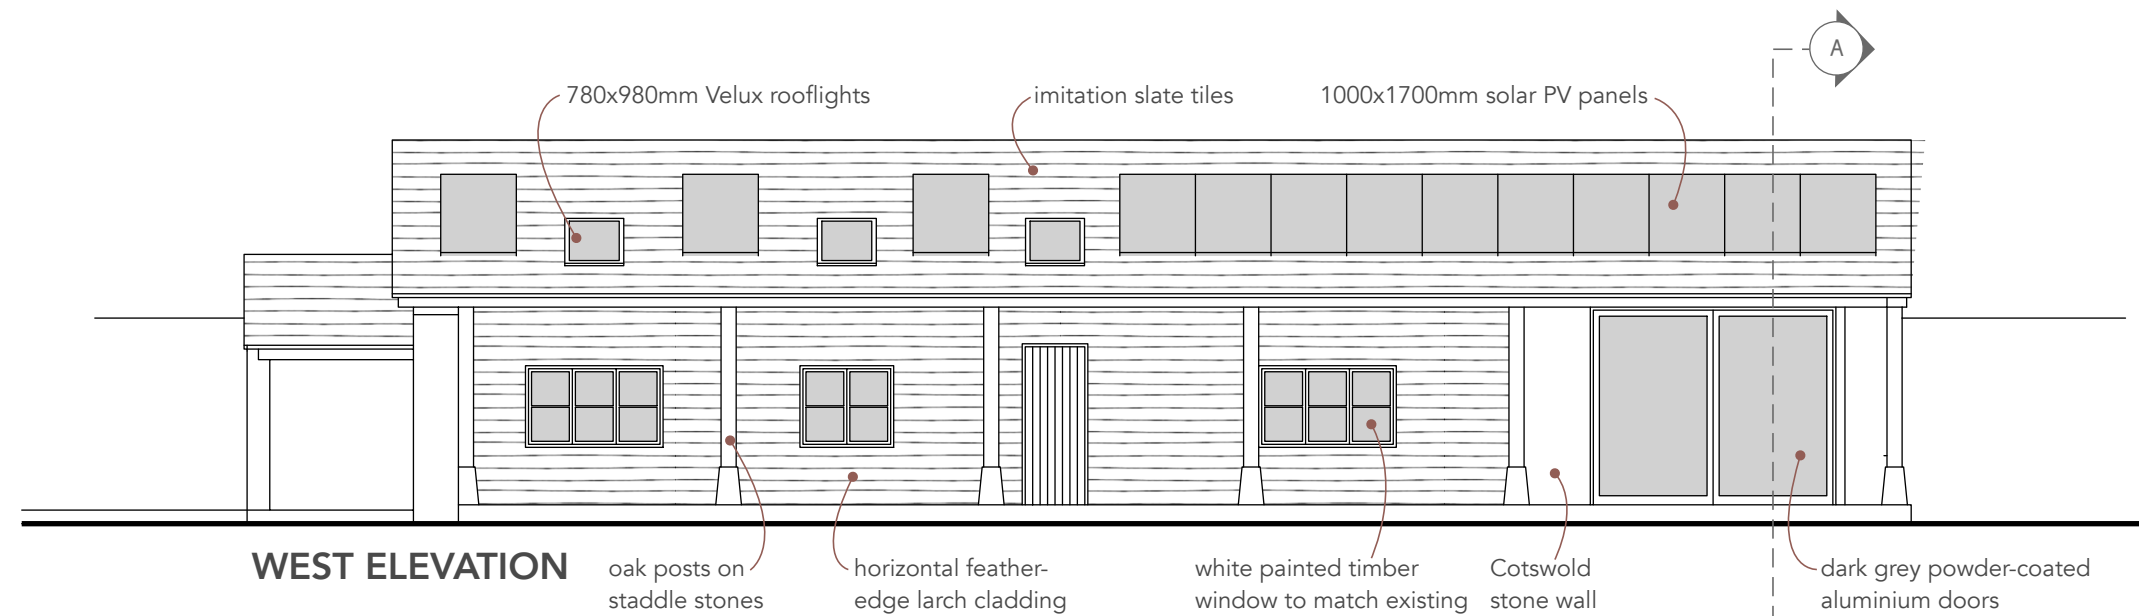


WEST ELEVATION

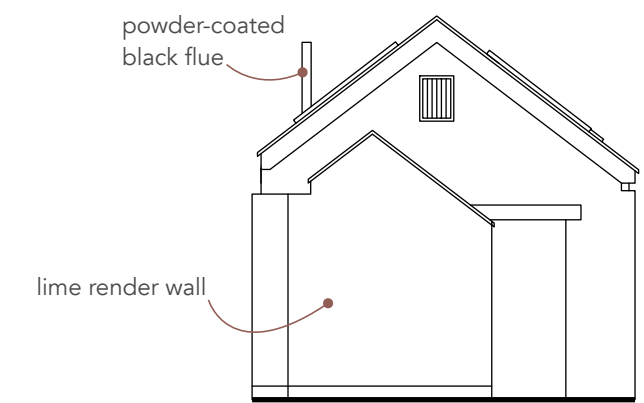


NORTH ELEVATION

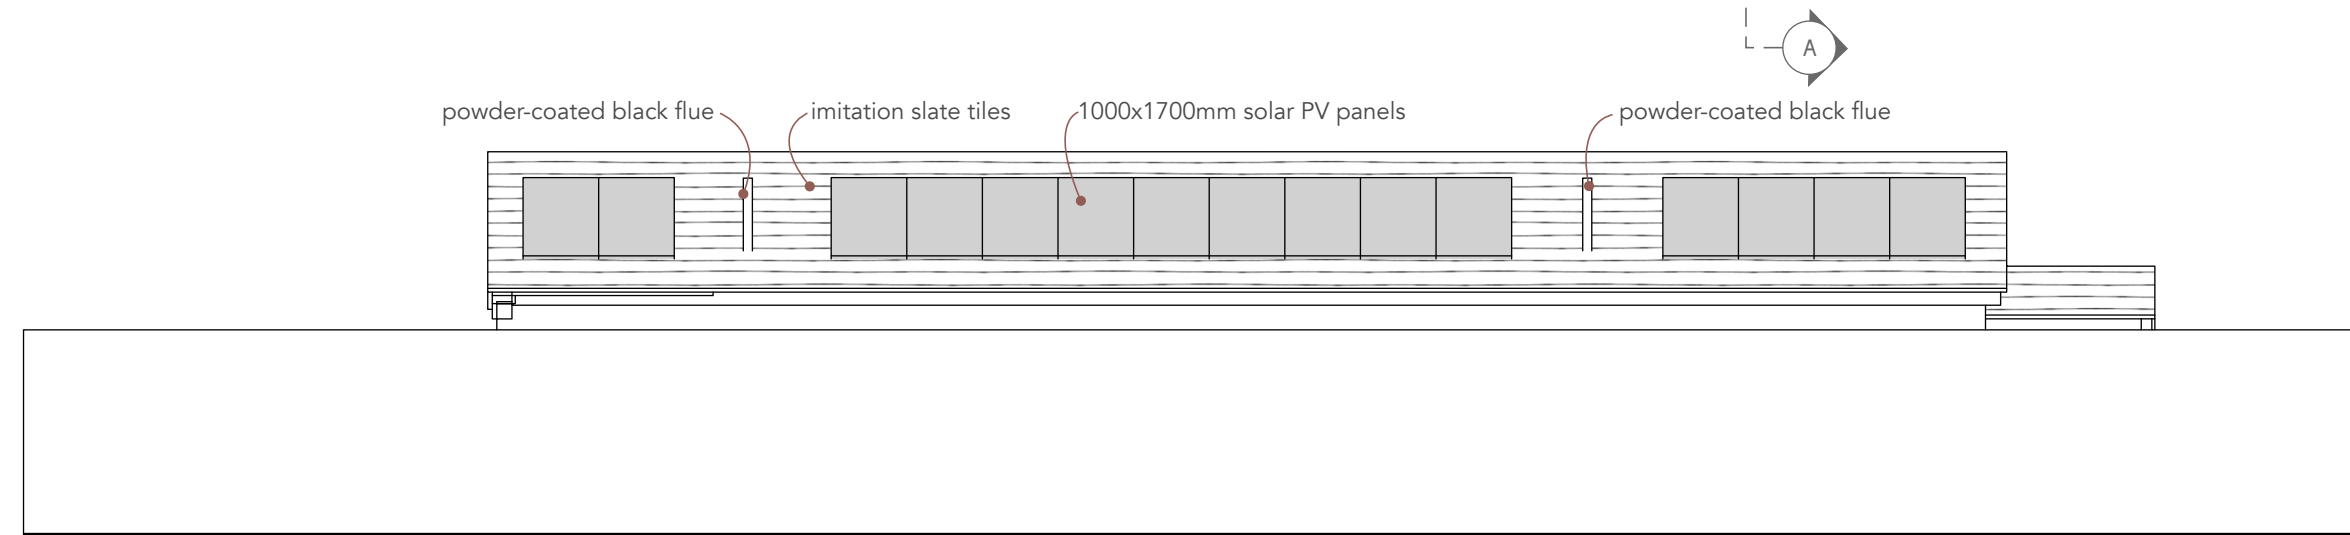


EAST ELEVATION

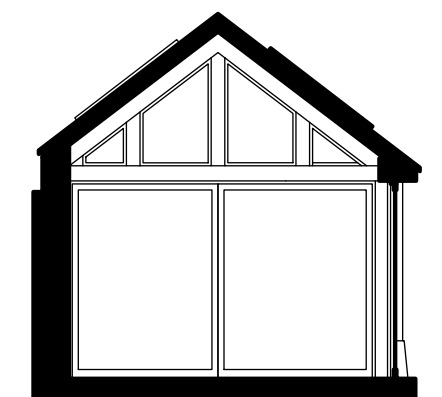

SECTION A - A

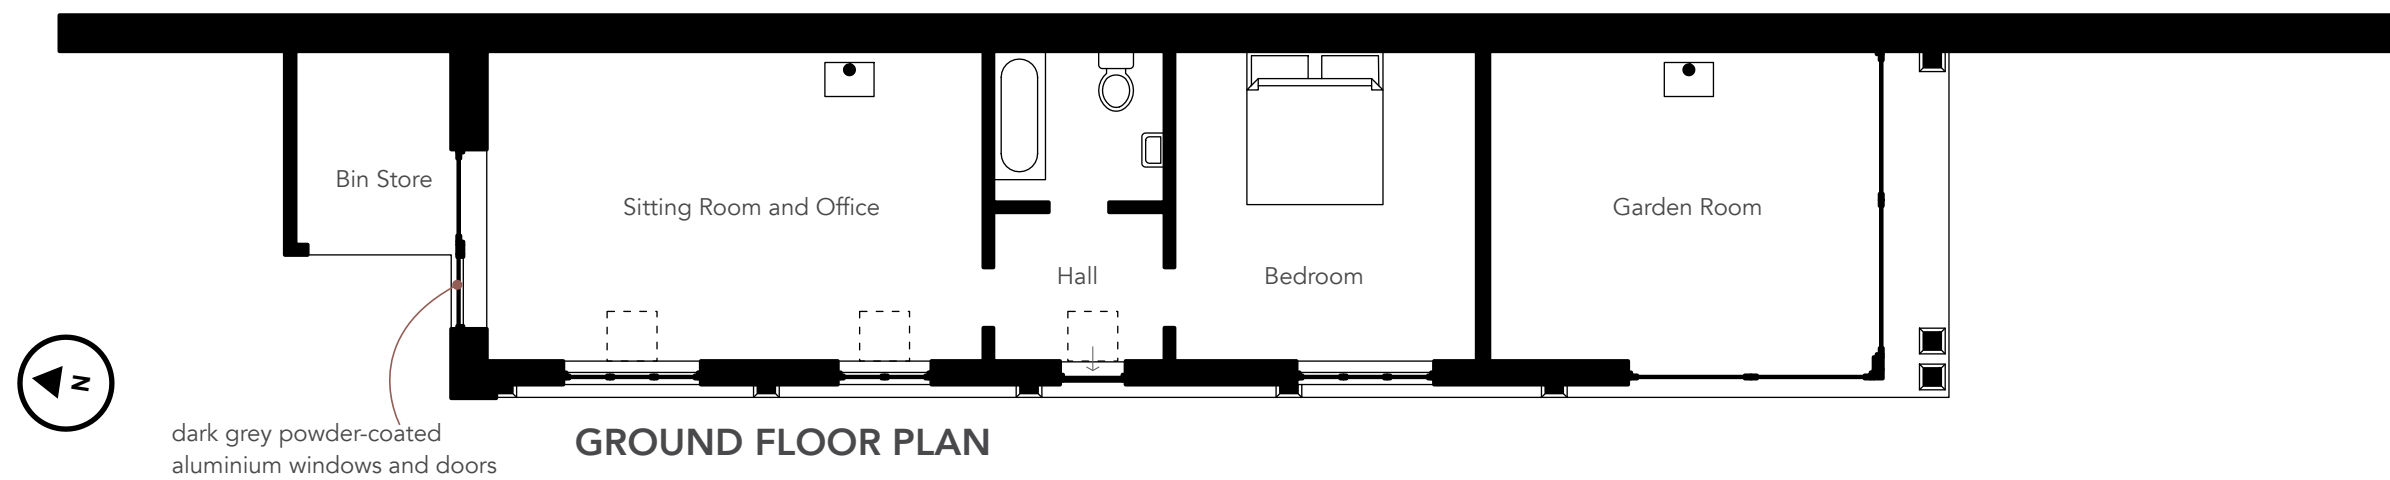

GROUND FLOOR PLAN

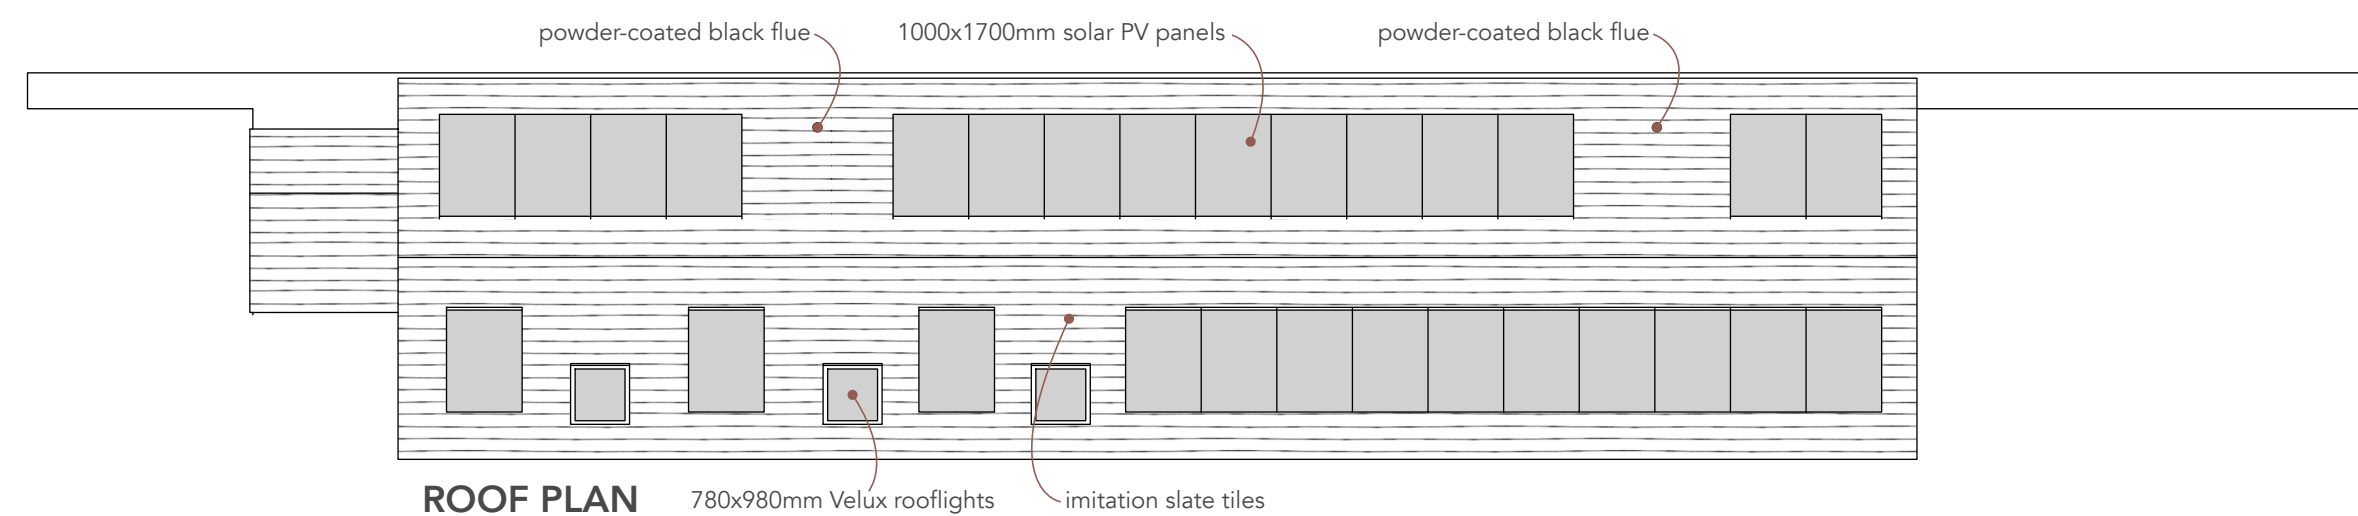

ROOF PLAN

0 scale 1 : 100 10m

all dimensions to be confirmed on site
all works to be carried out in accordance with current Building Regulations
drawings and design copyright of SE Architecture and may not be copied, altered or reproduced without authority

project:

Pyke Farm, Sherston.
SN16 0LL

drawing:

3 Proposed Plans and Elevations
1 : 100 on A2

May 2026

SE Architecture
07814 685519
www.se-architecture.co.uk