




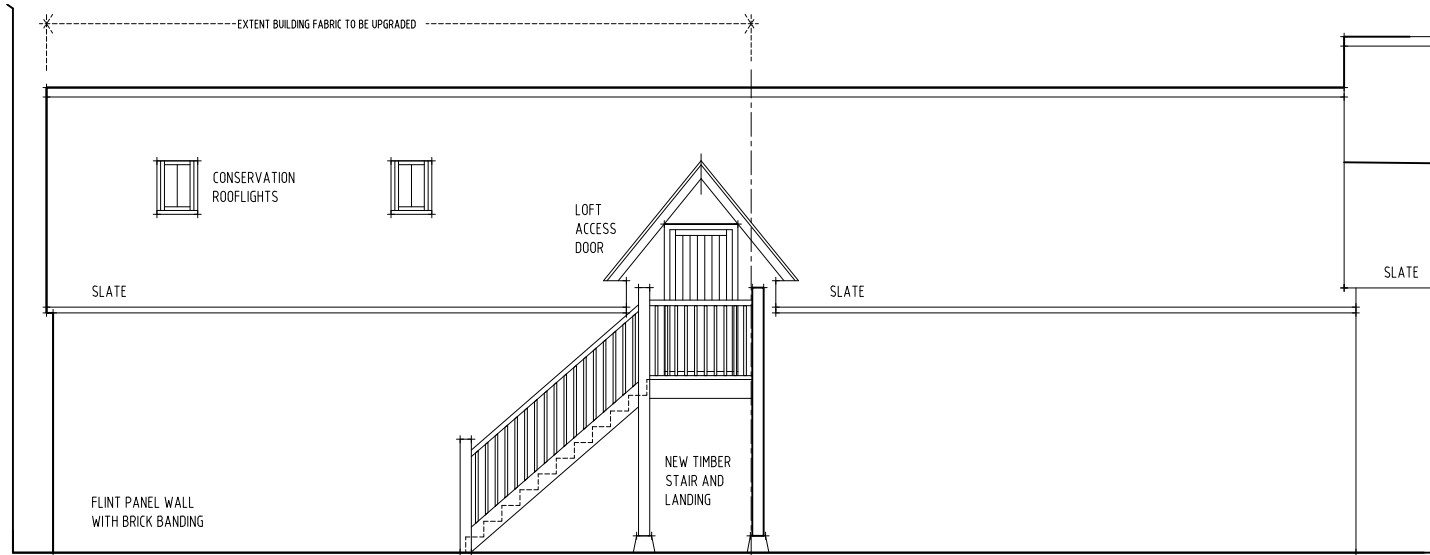


South Elevation 1:100

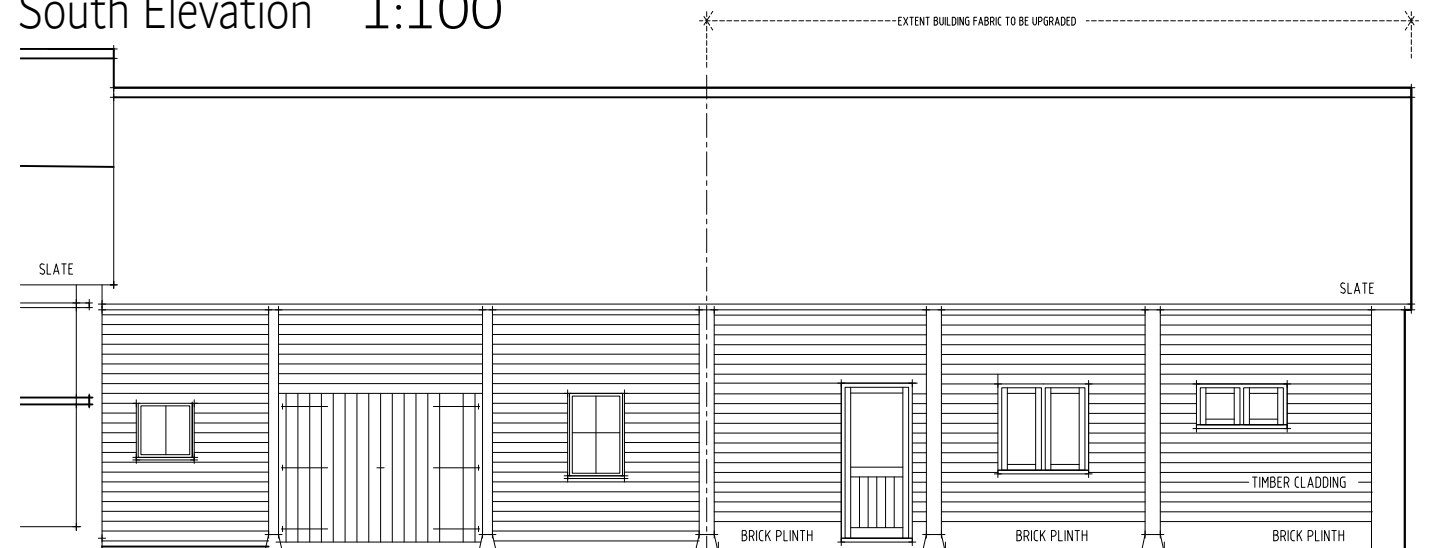

North Elevation 1:100

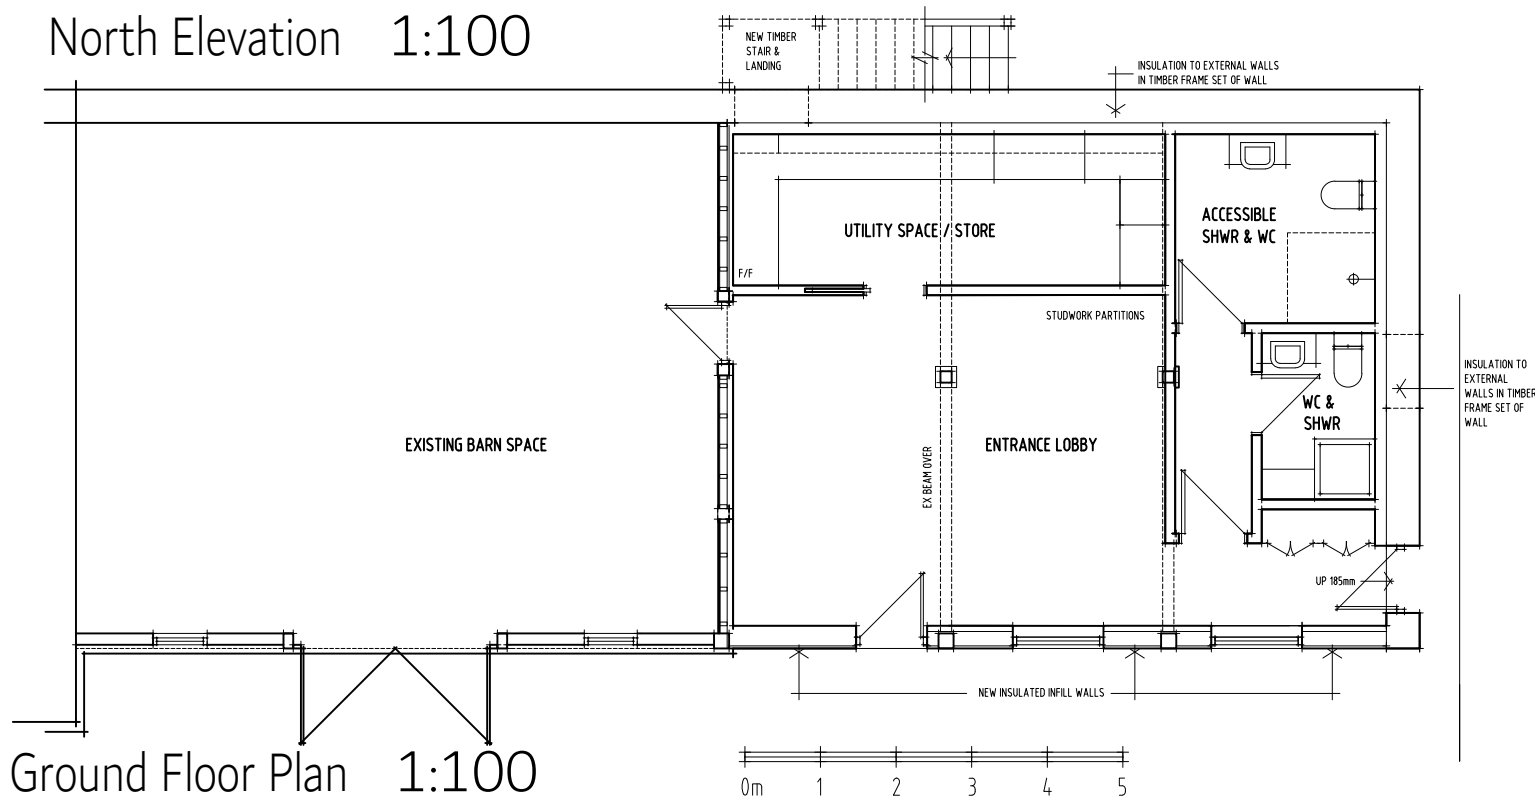

Ground Floor Plan 1:100

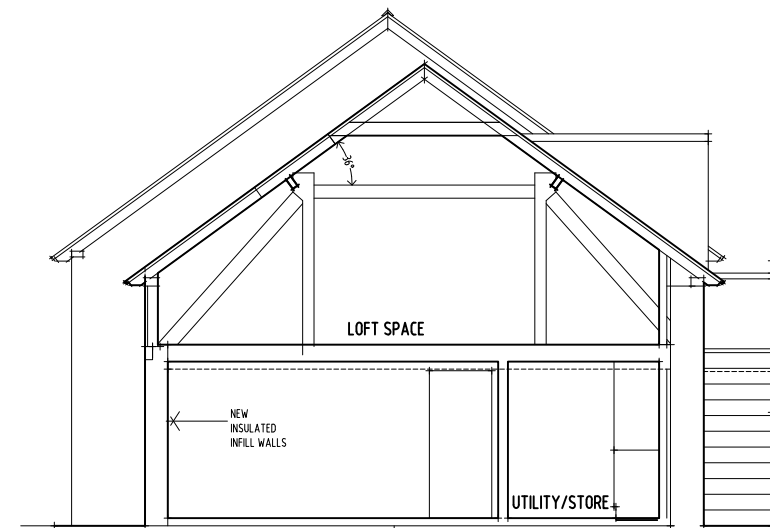

Cart Shed Section 1:100



SPACE design solutions ltd.

Ivon House - High Road - Broad Chalke
Salisbury - SP5 5EH
Tel. 01722 780915 Mob. [REDACTED]
Email. spacedsl@btinternet.com

Client: **MR & MRS FLOYD**

Job Title: **MANOR FARM HOUSE
CARTSHED CONVERSION**

Drawing Title:
PROPOSED PLANS & ELEVATIONS

Scale: **1:100 @ A3**

Date: **APR 26**

Drawn by: **DAJ**

Dwg. No.

559-21

Rev.