




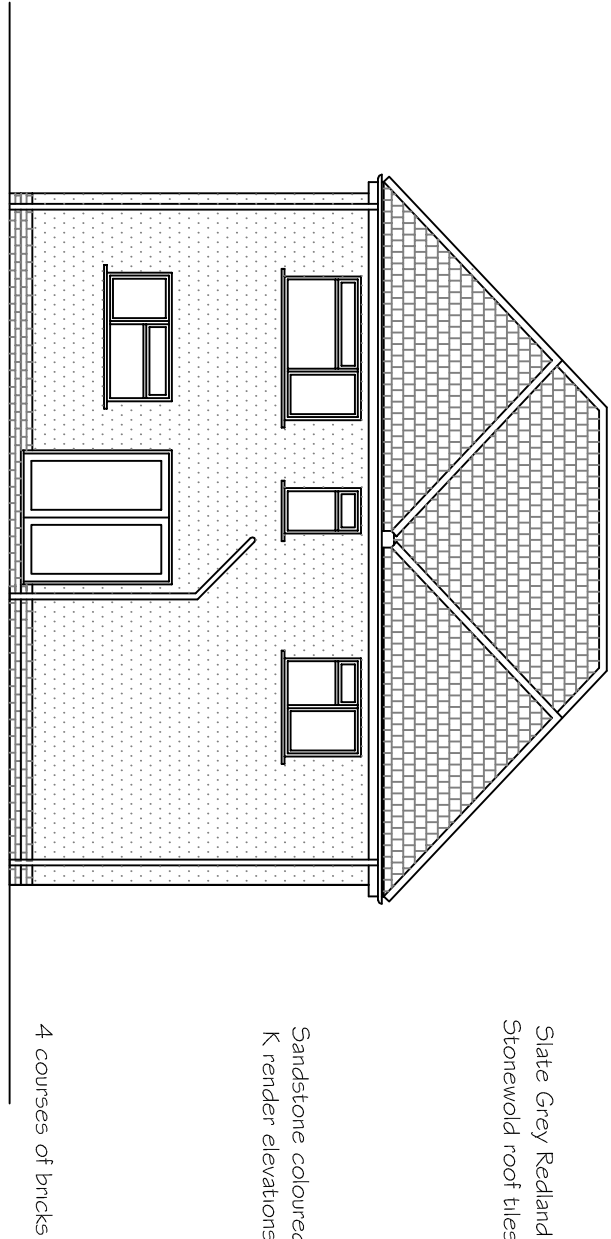


PROPOSED REAR (SOUTH) ELEVATION 1 : 1 00

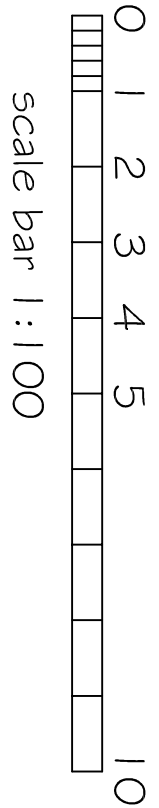


scale bar 1 : 1 00

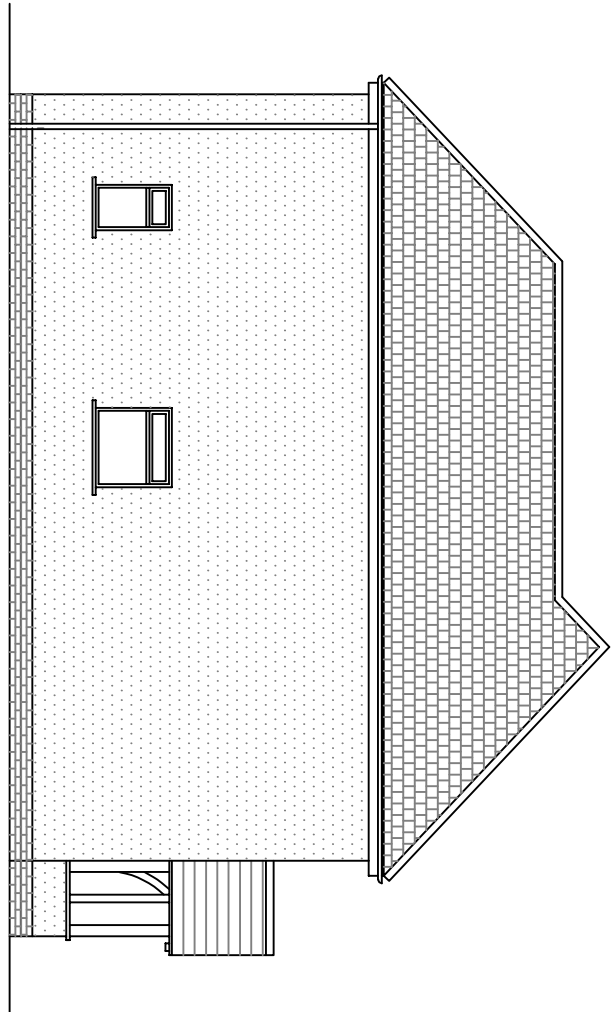


PROPOSED SIDE (EAST) ELEVATION 1 : 1 00

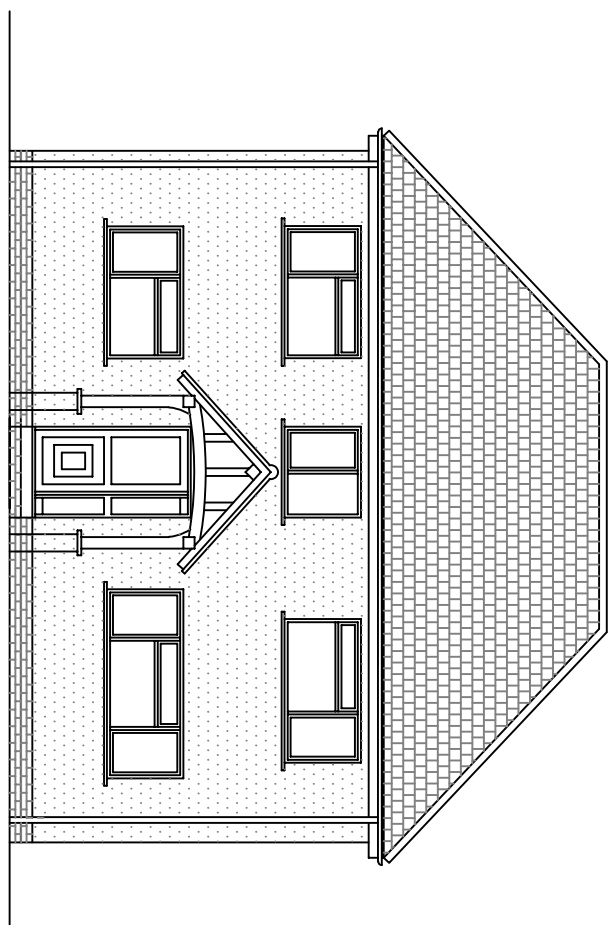


PROPOSED FRONT (NORTH) ELEVATION 1 : 1 00

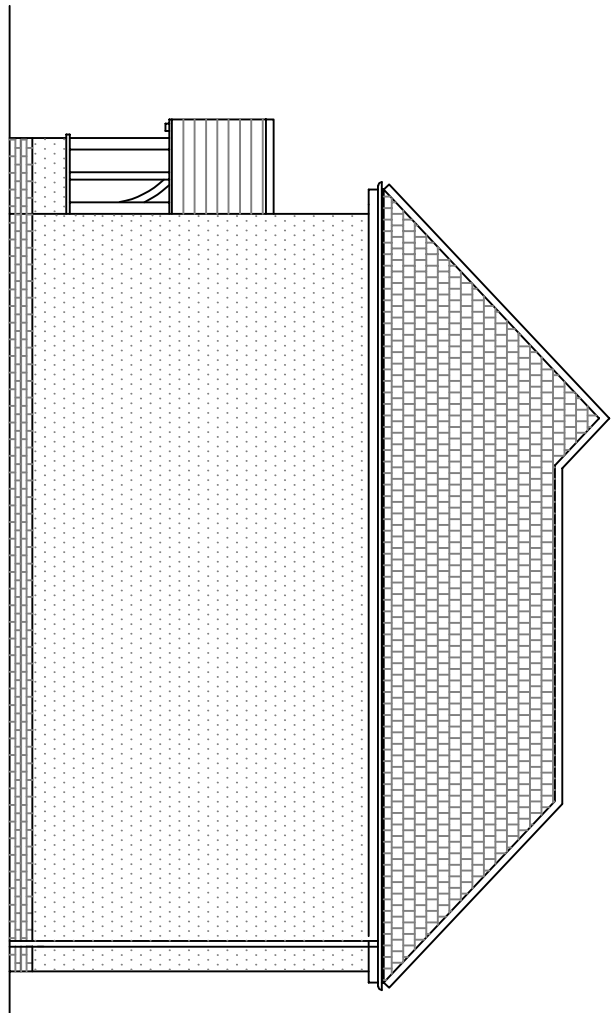


PROPOSED END (WEST) ELEVATION 1 : 1 00

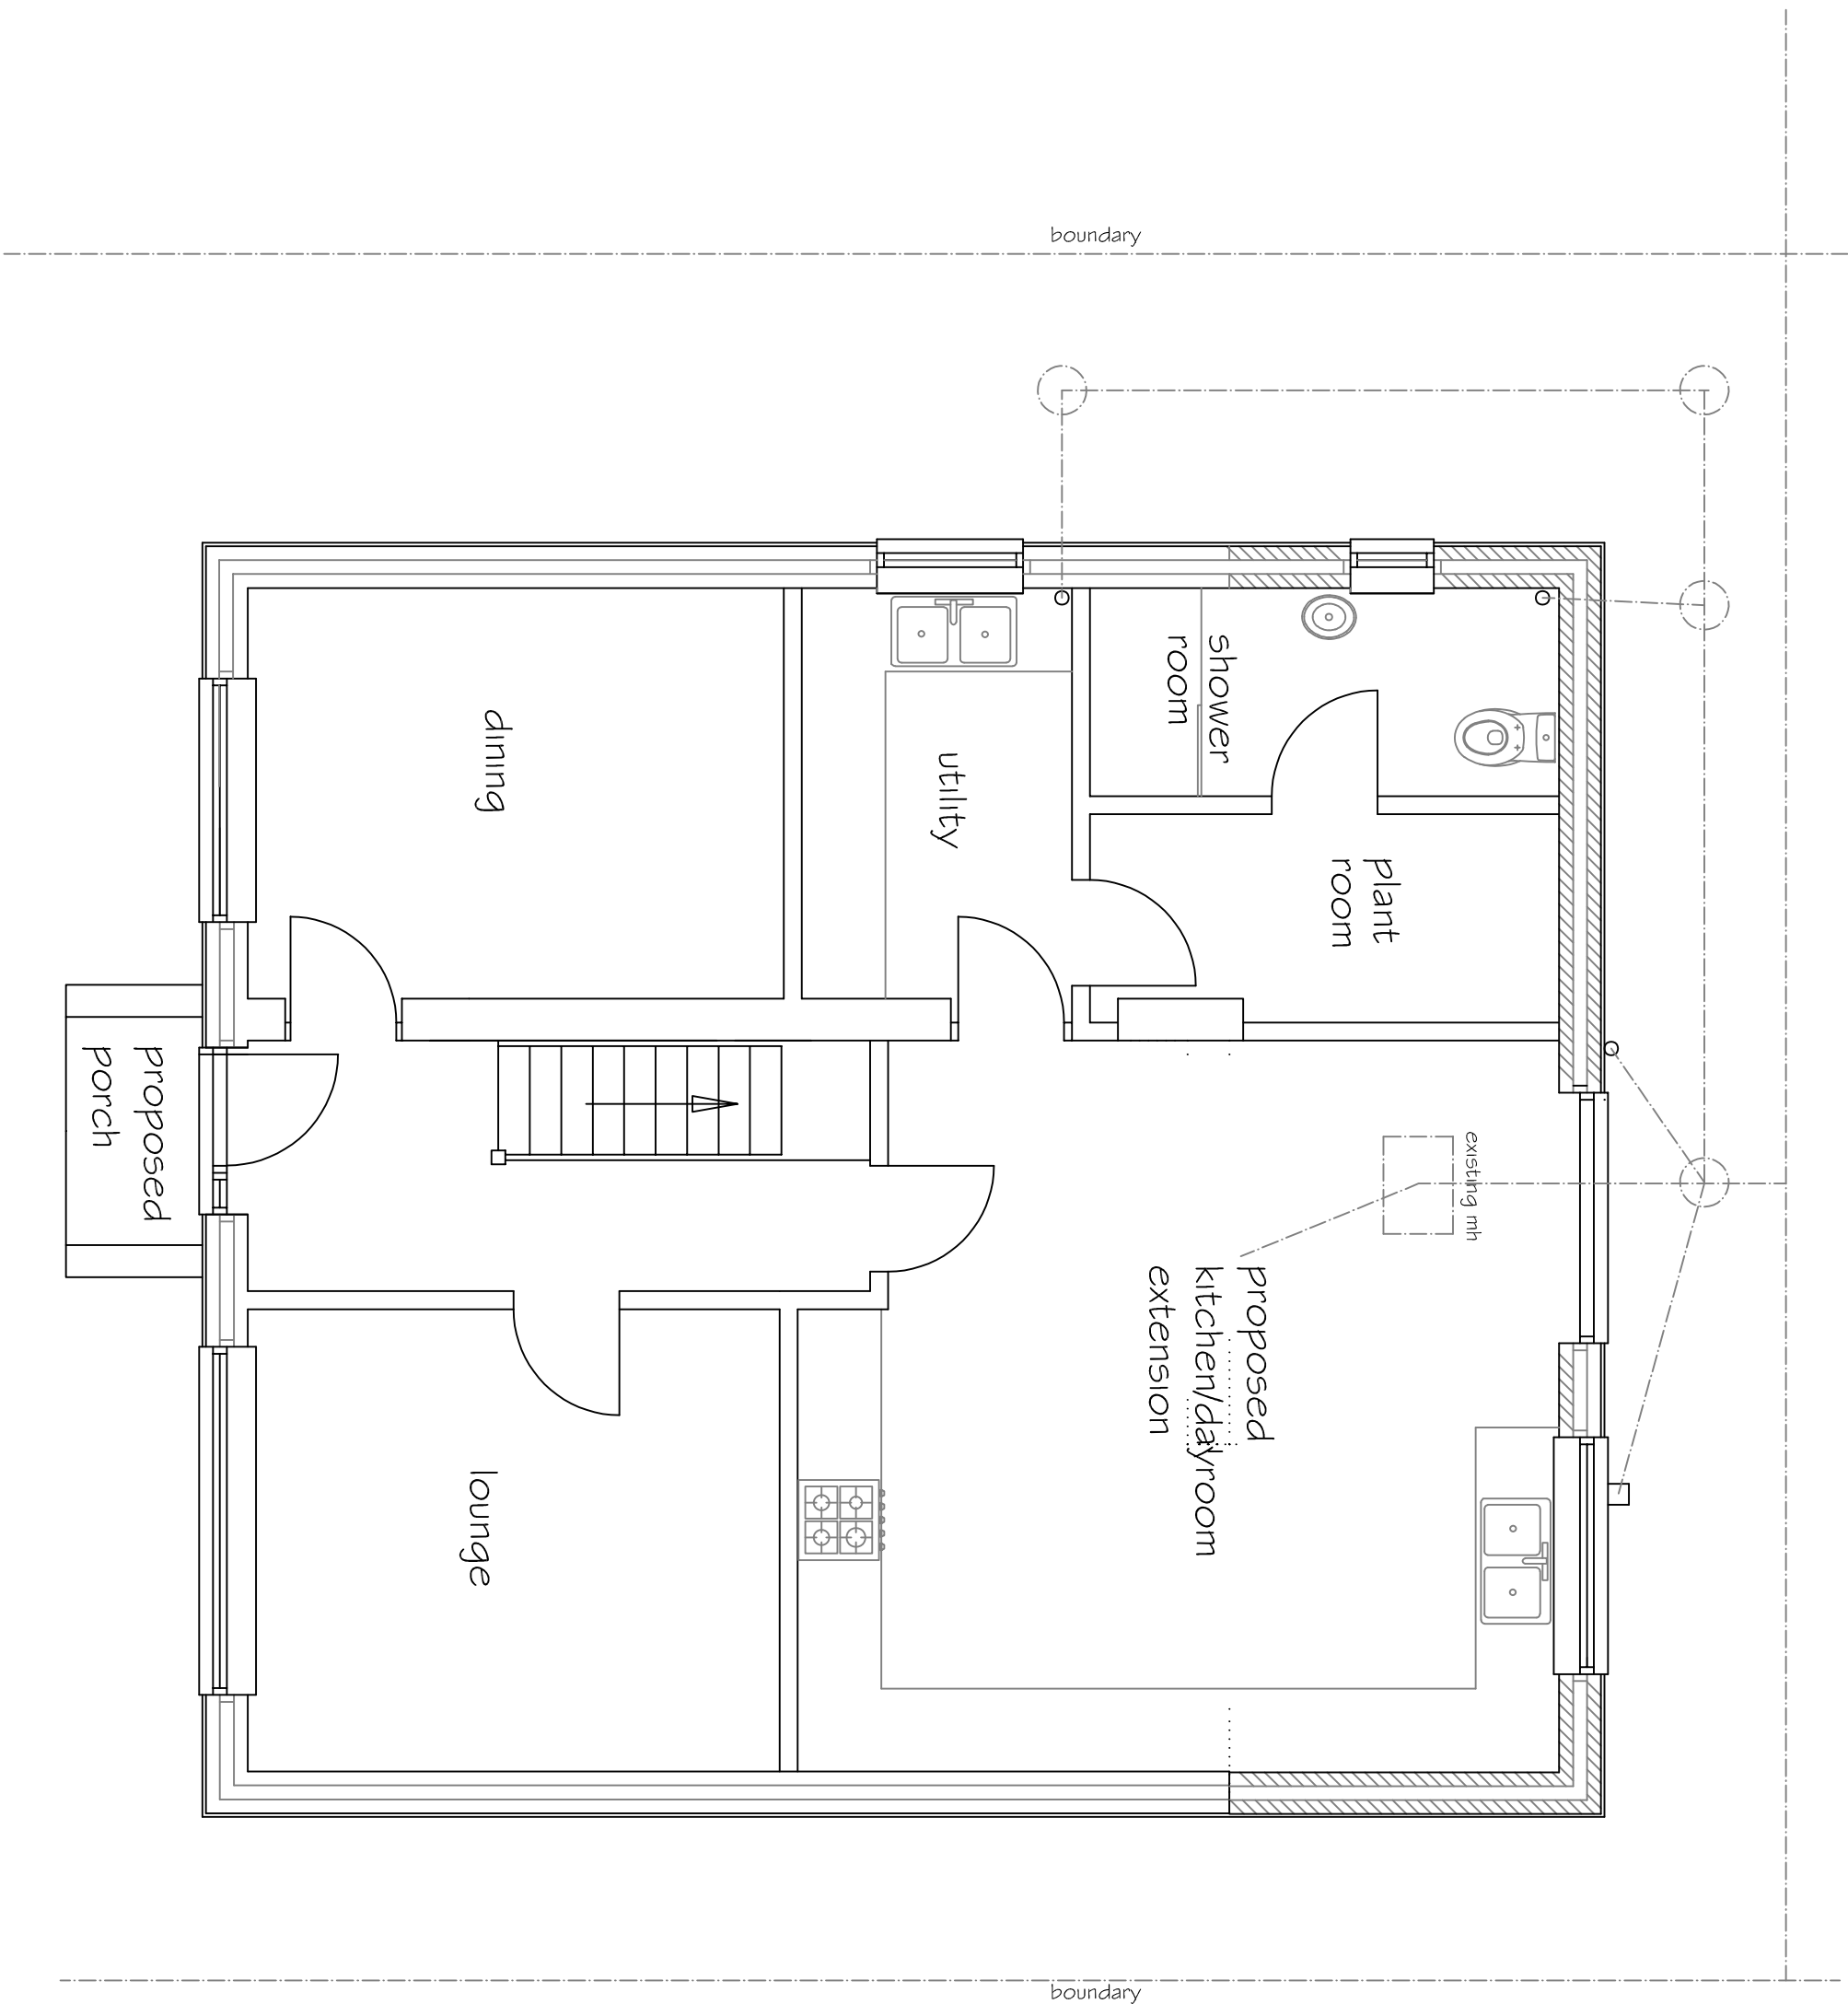


PROPOSED GROUND FLOOR PLAN 1 : 50

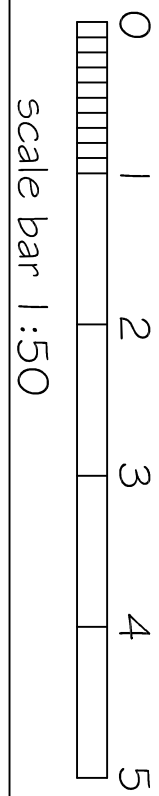

scale bar 1 : 50

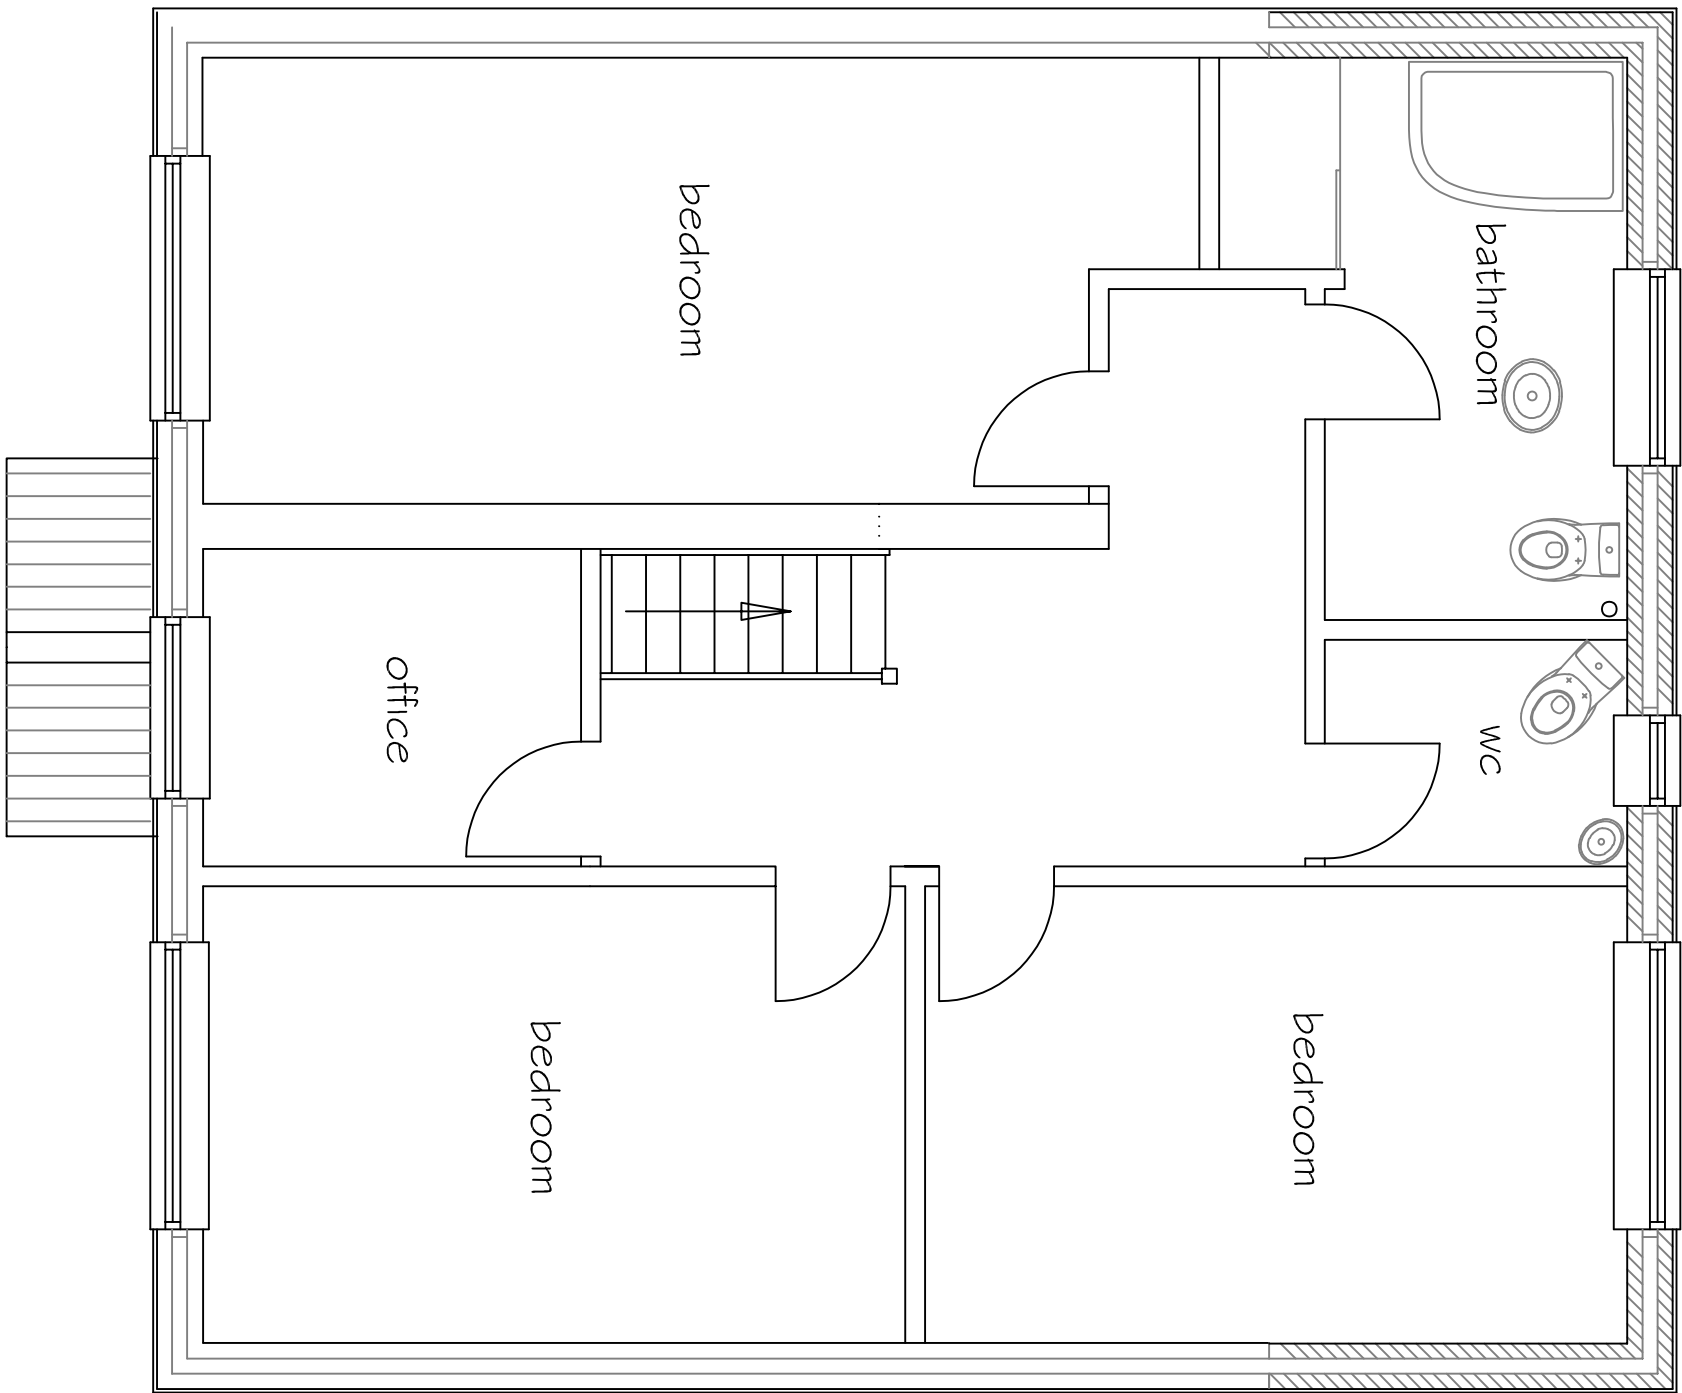

PROPOSED FIRST FLOOR PLAN 1 : 50

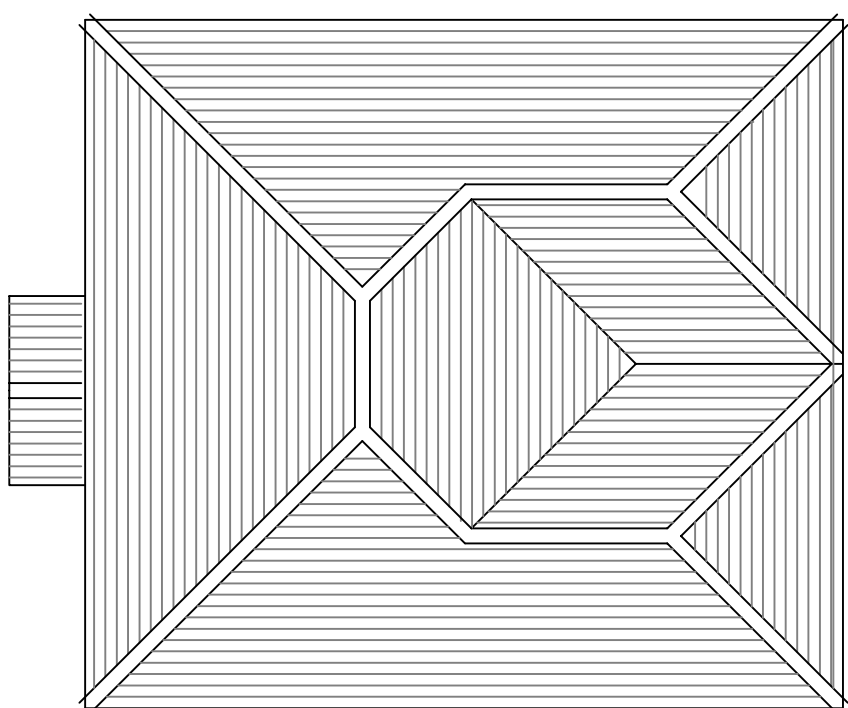

PROPOSED ROOF PLAN 1 : 1 00

Issue 3 Roof redesigned
Issue 2 Redesigned

SJF PLANNING & DESIGN SERVICE 01225 782078 simon@thebelldesign.com			
PROPOSED TWO STOREY REAR EXTENSION PORCH EXTENSION, NEW ROOF CONCRETE RENDERING OF EXISTING ELEVATIONS			
CLIENT	MR & MRS J CAMERON		
LOCATION	8 LOWMEAD TROWBRIDGE BA1 4 8SX		
TITLE	PROPOSED PLANS		
DRG NO	ISSUE	DATE	
2533-1	3	APRIL 2026	