

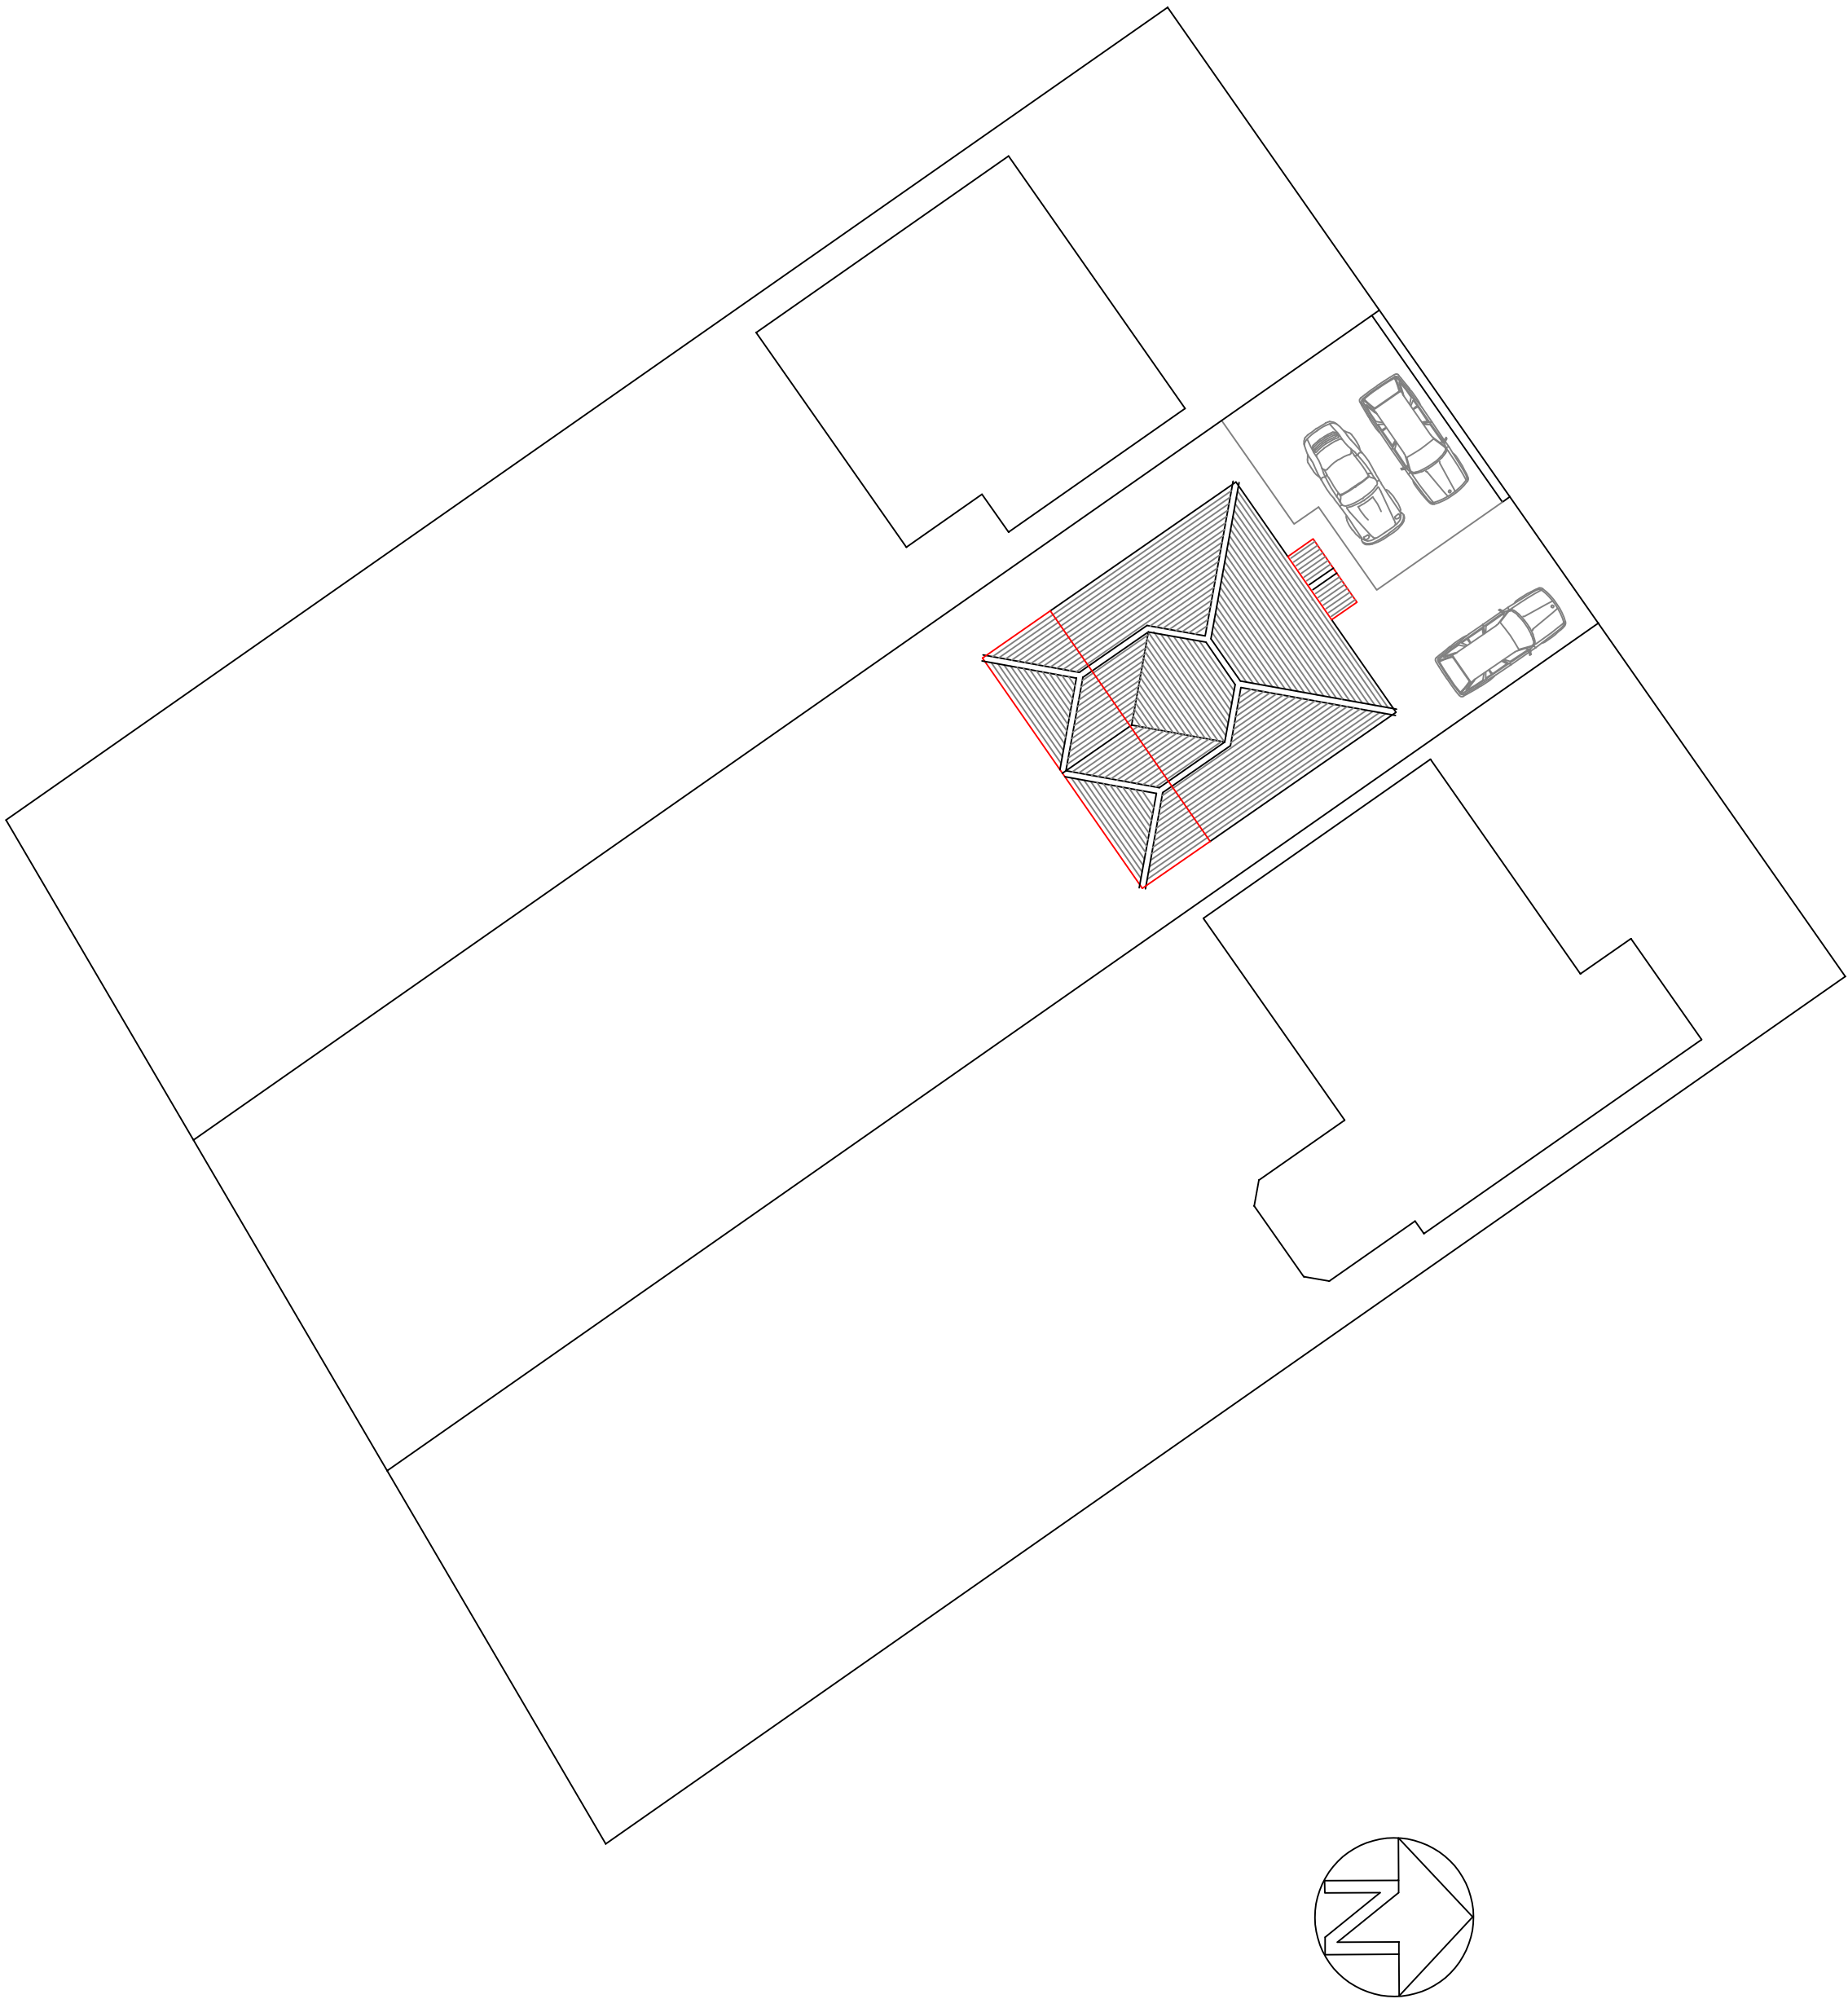


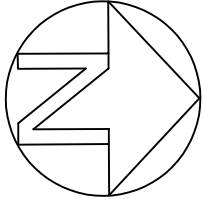

SITE PLAN 1:200

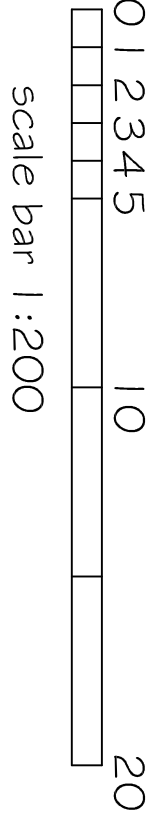

Issue 3 Roof redesigned
Issue 2 Redesigned

SJF PLANNING
& DESIGN SERVICE

01225 792078 simon@earthbel@gmail.com

PROPOSED TWO STOREY REAR EXTENSION
PORCH EXTENSION, NEW ROOF
CONCRETE RENDERING OF
EXISTING ELEVATIONS

CLIENT MR & MRS J CAMERON

LOCATION 8 LOWMEAD
TROWBRIDGE
BA14 8SX

TITLE PROPOSED BLOCK PLAN 1:200

DRG NO	ISSUE	DATE
2533-3	3	APRIL 2026