



Elevation A - South Elevation
Scale: 1:100




Elevation B - SouthEast Elevation
Scale: 1:100




Elevation C - East Elevation
Scale: 1:100



Elevation D - North Elevation
Scale: 1:100

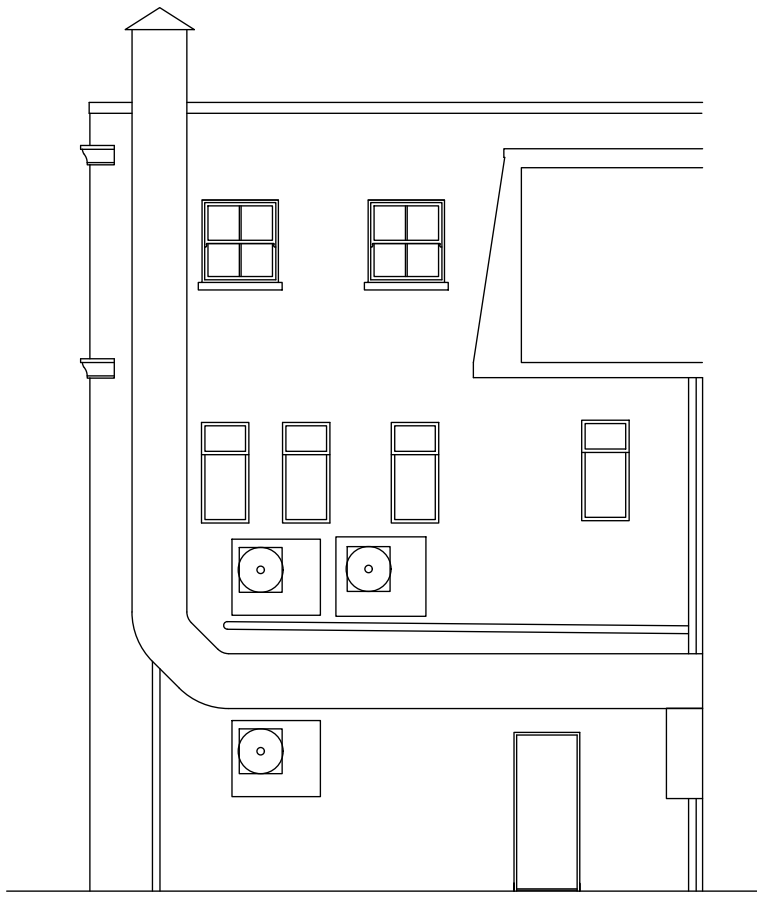

Elevation E - West Elevation
Scale: 1:100

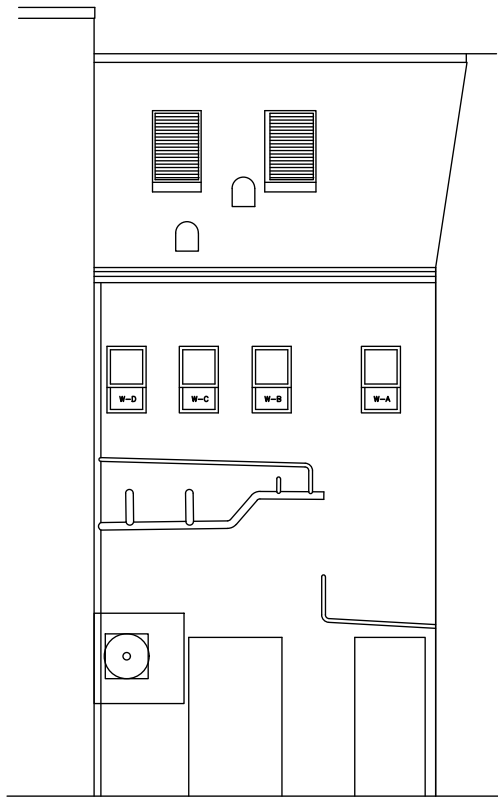

Elevation F - Courtyard North Elevation
Scale: 1:100

Existing Elevations



Elevation A - South Elevation
Scale: 1:100



Elevation B - SouthEast Elevation
Scale: 1:100




Elevation C - East Elevation
Scale: 1:100


AOV



Elevation D - North Elevation
Scale: 1:100

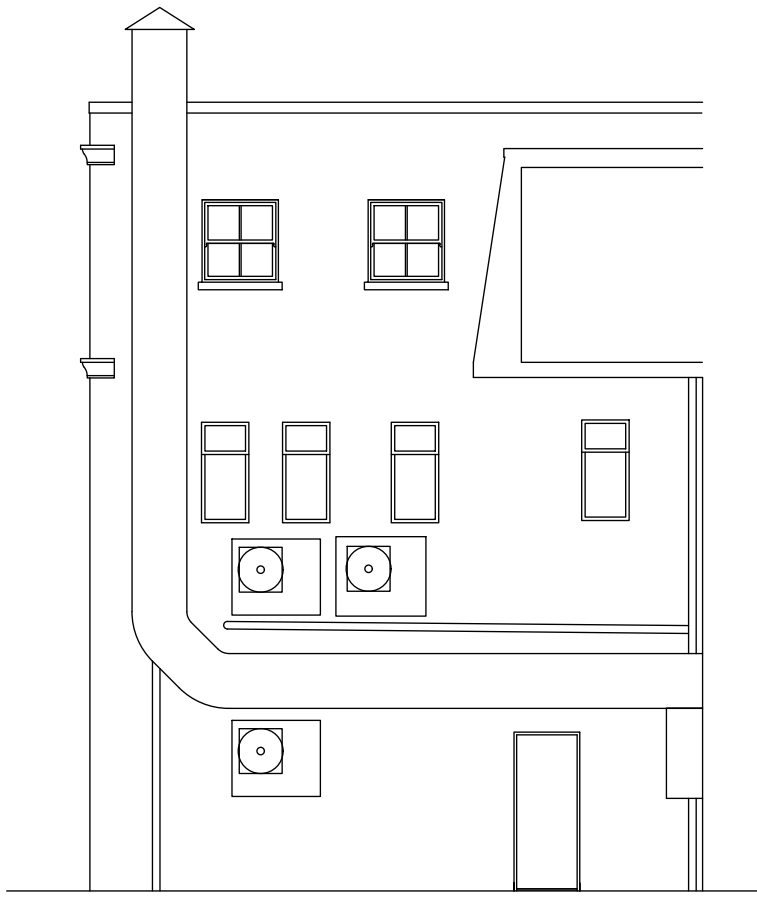


Elevation E - West Elevation
Scale: 1:100

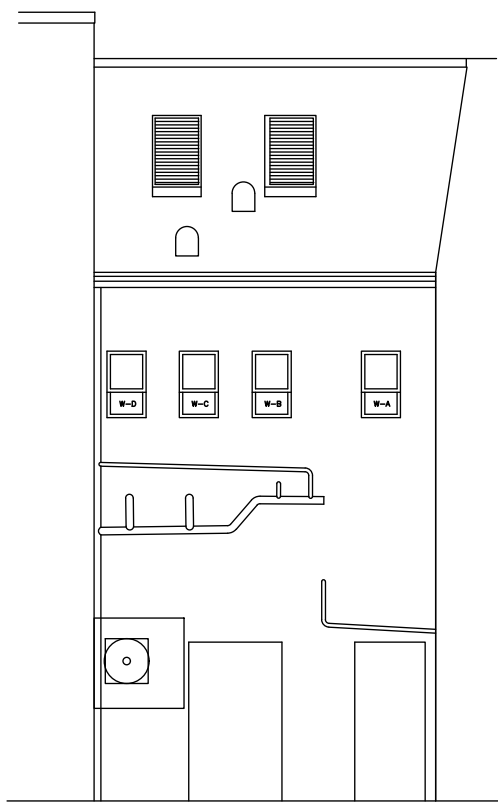


Elevation F - Courtyard North Elevation
Scale: 1:100

Proposed Elevations

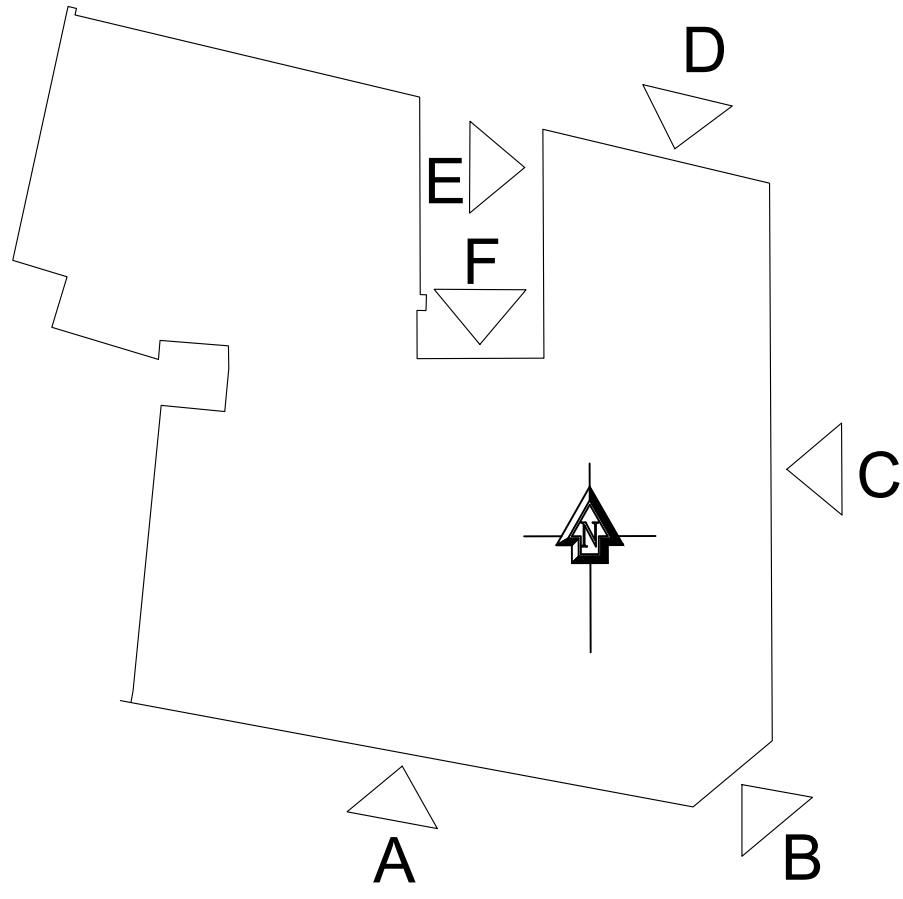

Elevation Key

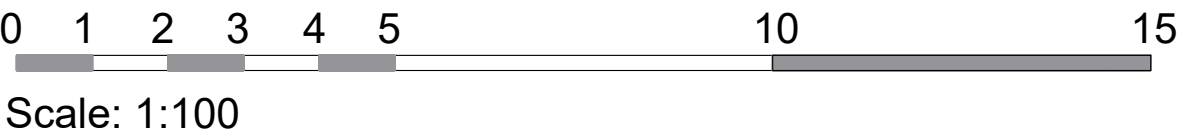

rev	description	date	dm
-----	-------------	------	----



76 HYDE PARK ROAD
PL3 4RG

studio@ercle.co.uk
01752 223686

CLIENT : TEMPOPHASE

PROJECT : BECKETT HOUSE

DRAWING : Elevations Existing and Proposed

SCALE : 1:100 @ A1

DRAWN : CP

NUMBER : 2024-37-PL-2003