




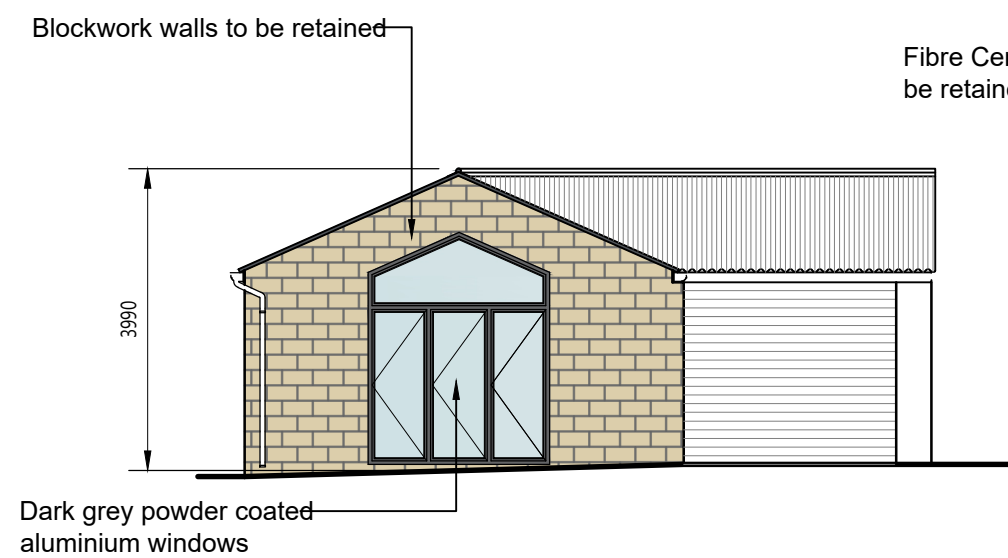


NORTH WEST ELEVATION
Scale 1:100

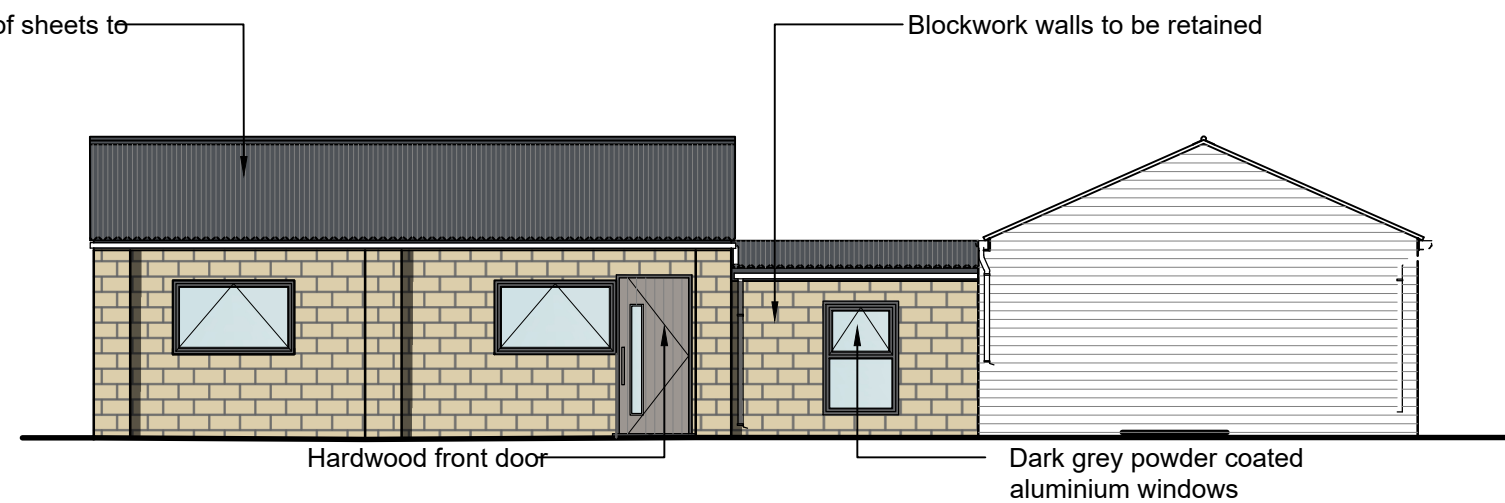

SOUTH WEST ELEVATION
Scale 1:100

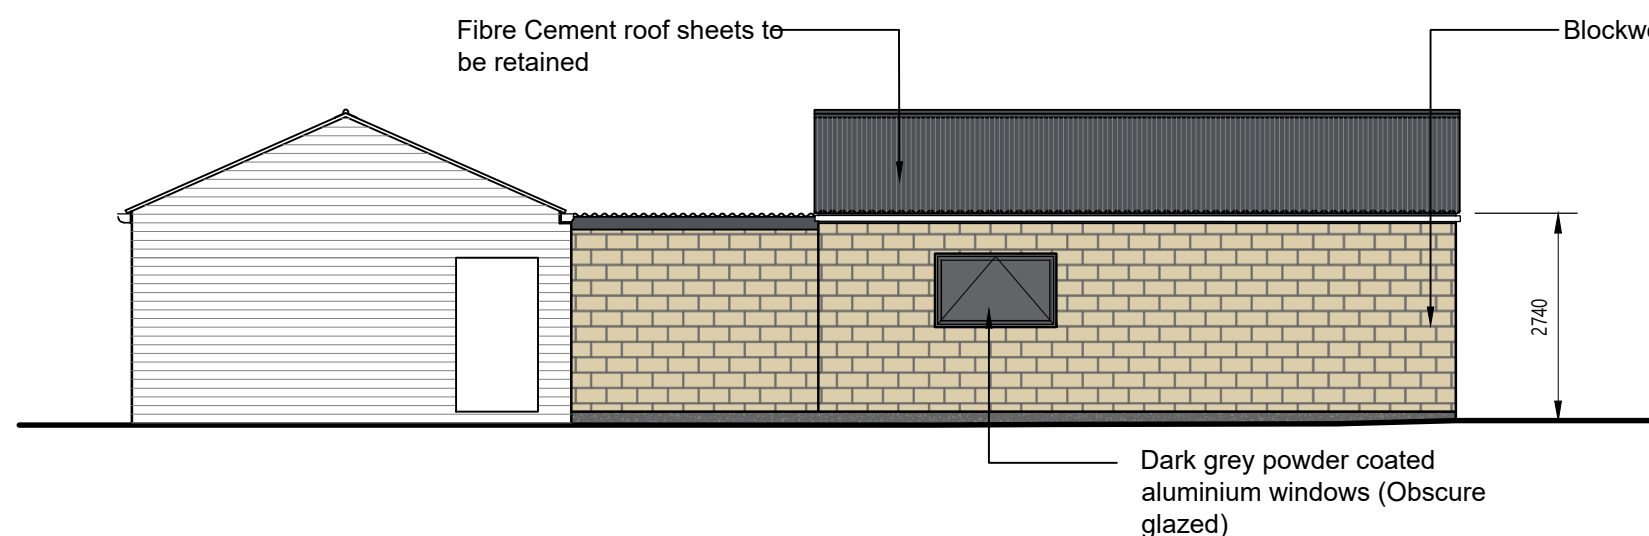

NORTH EAST ELEVATION
Scale 1:100

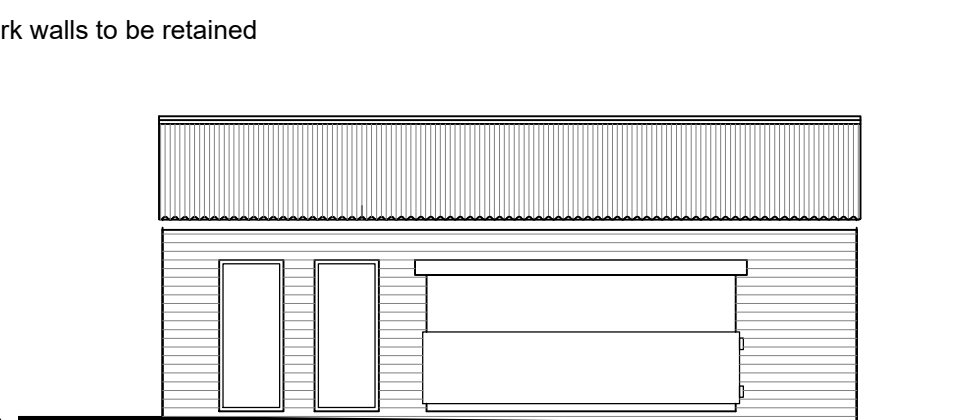

SOUTH EAST ELEVATION
Scale 1:100




Class Q 1 SQMS

Internal Footprint - 53.5 M2
External Footprint - 68.4 M2
Curtillage - 120 M2

Windows and Doors Schedule

W1 1610 X 975
W2 1000 X 1500

D1 1000 X 2100
D2 2400 X 2100

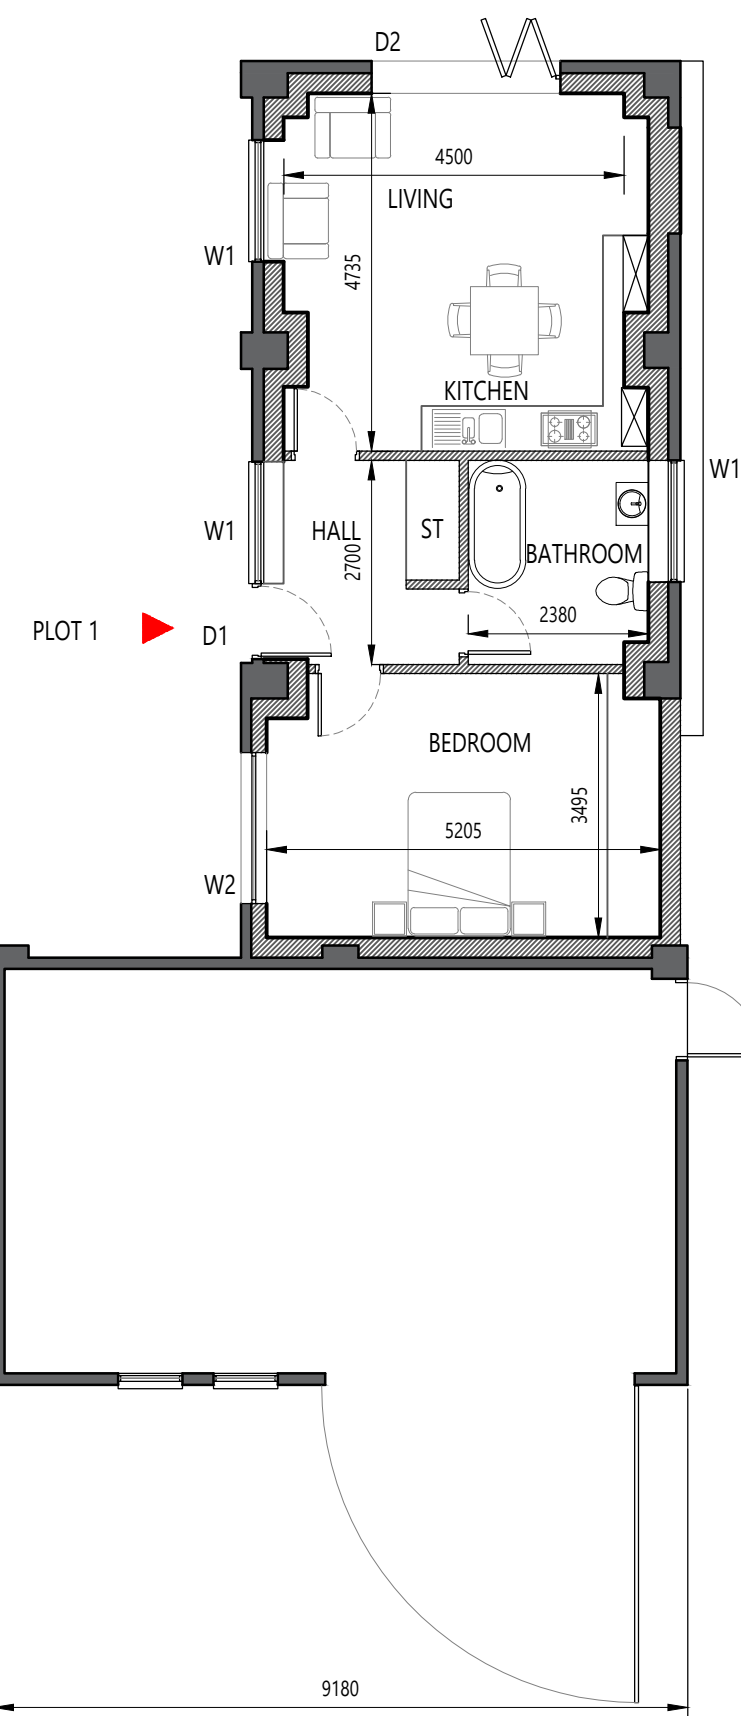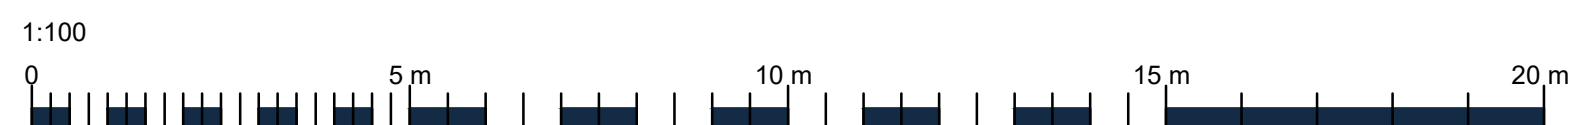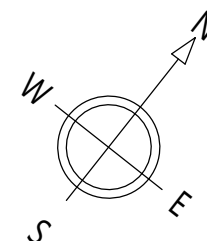

FLOOR PLAN
Scale 1:100

PLANNING ISSUE



- NOTES:
- This drawing is to the scale indicated when printed at A2. Use written dimensions only for construction, refer any discrepancies to ACORUS immediately. If in doubt ask.
 - Where relevant, significant hazards have been identified on the drawing. Hazards which should be obvious to a competent contractor or unforeseeable have not been identified.
 - This drawing is confidential and remains the exclusive property of ACORUS.

© ACORUS Rural Property Services Ltd.

A	26/05/2026	Removal of rear door as per LPA comments	JT	LW
Rev	Date	Amendment	Drawn	Checked

PROJECT

Mr M Bryant
Gryphon Lodge Farm, Minety,
Swindon, SN6 6RQ

TITLE

Proposed Development
Proposed Plan and Elevations

SCALE	DATE	DRAWN BY	CHECKED BY
AS SHOWN @A2	NOV 25	JT	MB
JOB & DRAWING NO.	REVISION		
MB/2636/1125 - 200_03	A		



acorus
planning & design