

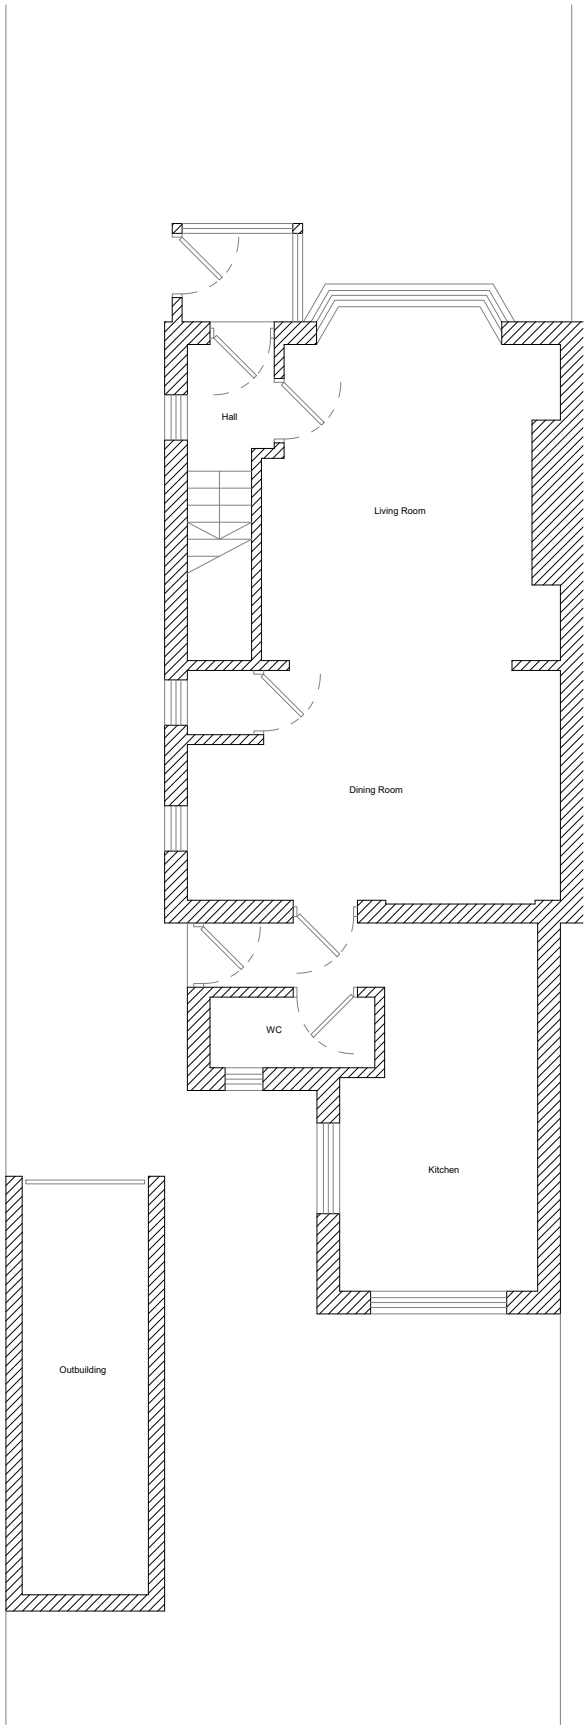


 


Ground Floor Plan
As Existing

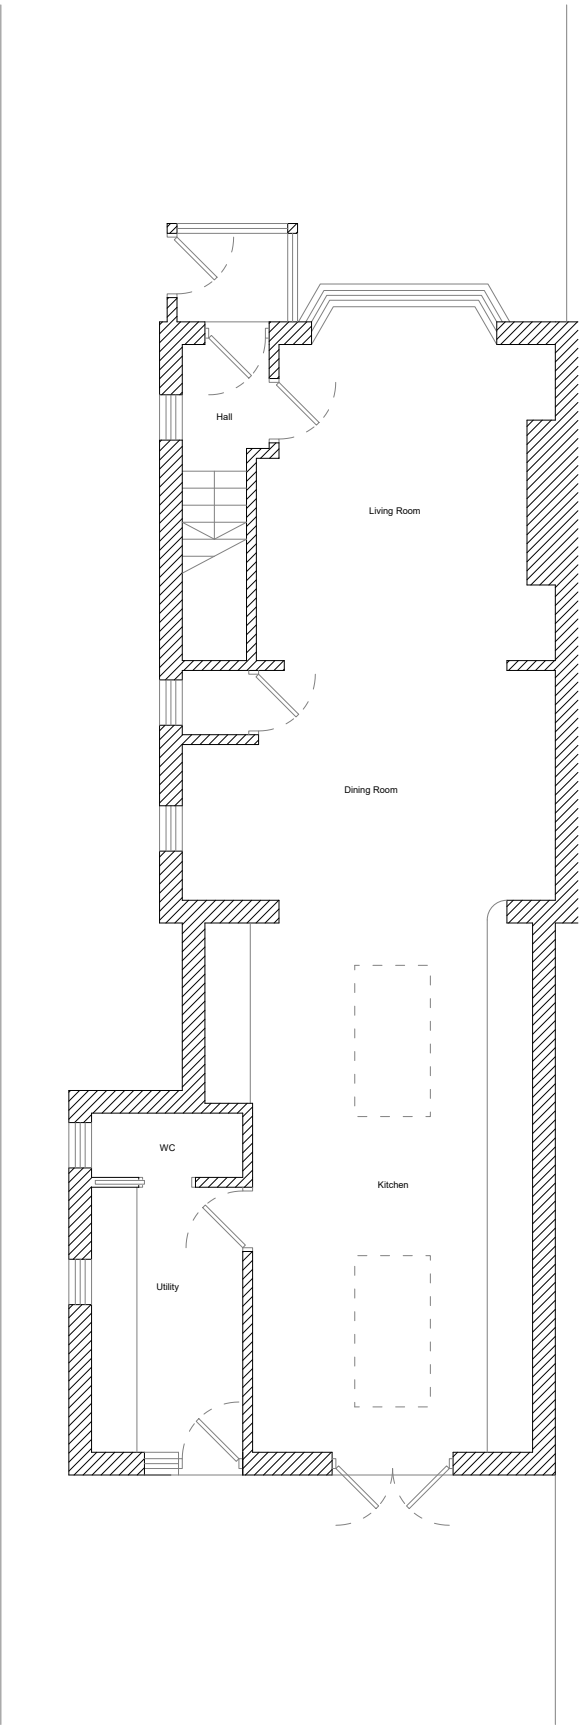

Ground Floor Plan
As Proposed

Note - All dimensions to be checked on site prior to commencement of works

C	28/05/26	Planning	ME	ME
B	08/05/26	Planning	ME	ME
A	09/04/26	Client review	ME	ME
.	01/04/26	Client review	ME	ME
REV	DATE	DESCRIPTION	DRAWN	CHECKED

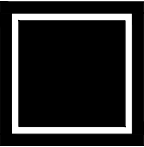

BUILD ARCHITECTS
www.build-architects.co.uk
studio@build-architects.co.uk
07977 582048

- Architecture
- Landscape
- Interiors
- Historic Buildings
- Masterplanning

This drawing is copyright of the Architect and shall not be reproduced without permission.

Check all dimensions and report any errors, or omissions.

Responsibility for setting out rests with the contractor, all dimensions & setting out to be checked on site prior to commencement of works.

Planning

R & J Chapman

Proposed Extension
13 Storridge Road
Westbury

Ground Floor Plan
As Existing / As Proposed

2026 / 034

PP 010

April 2026

ME

ME

C

1:100 @ A3