


DRAWING TO BE READ IN CONJUNCTION WITH ALL OTHER ARCHITECT'S AND ENGINEER'S CONTRACT DRAWING & SPECIFICATIONS. ANY DISCREPANCIES MUST BE BROUGHT TO THE ATTENTION OF THE ARCHITECT IMMEDIATELY. THE CONTRACTOR MUST VERIFY ALL DIMENSIONS BY SITE MEASUREMENT BEFORE ORDERING MATERIALS OR MANUFACTURING COMPONENTS. SUBSTITUTE MATERIALS & PRODUCTS TO THOSE NAMED WILL BE ACCEPTABLE IF PROVEN TO BE OF EQUAL OR HIGHER PERFORMANCE AND NOT IN CONFLICT WITH OTHER ELEMENTS.

NOTES

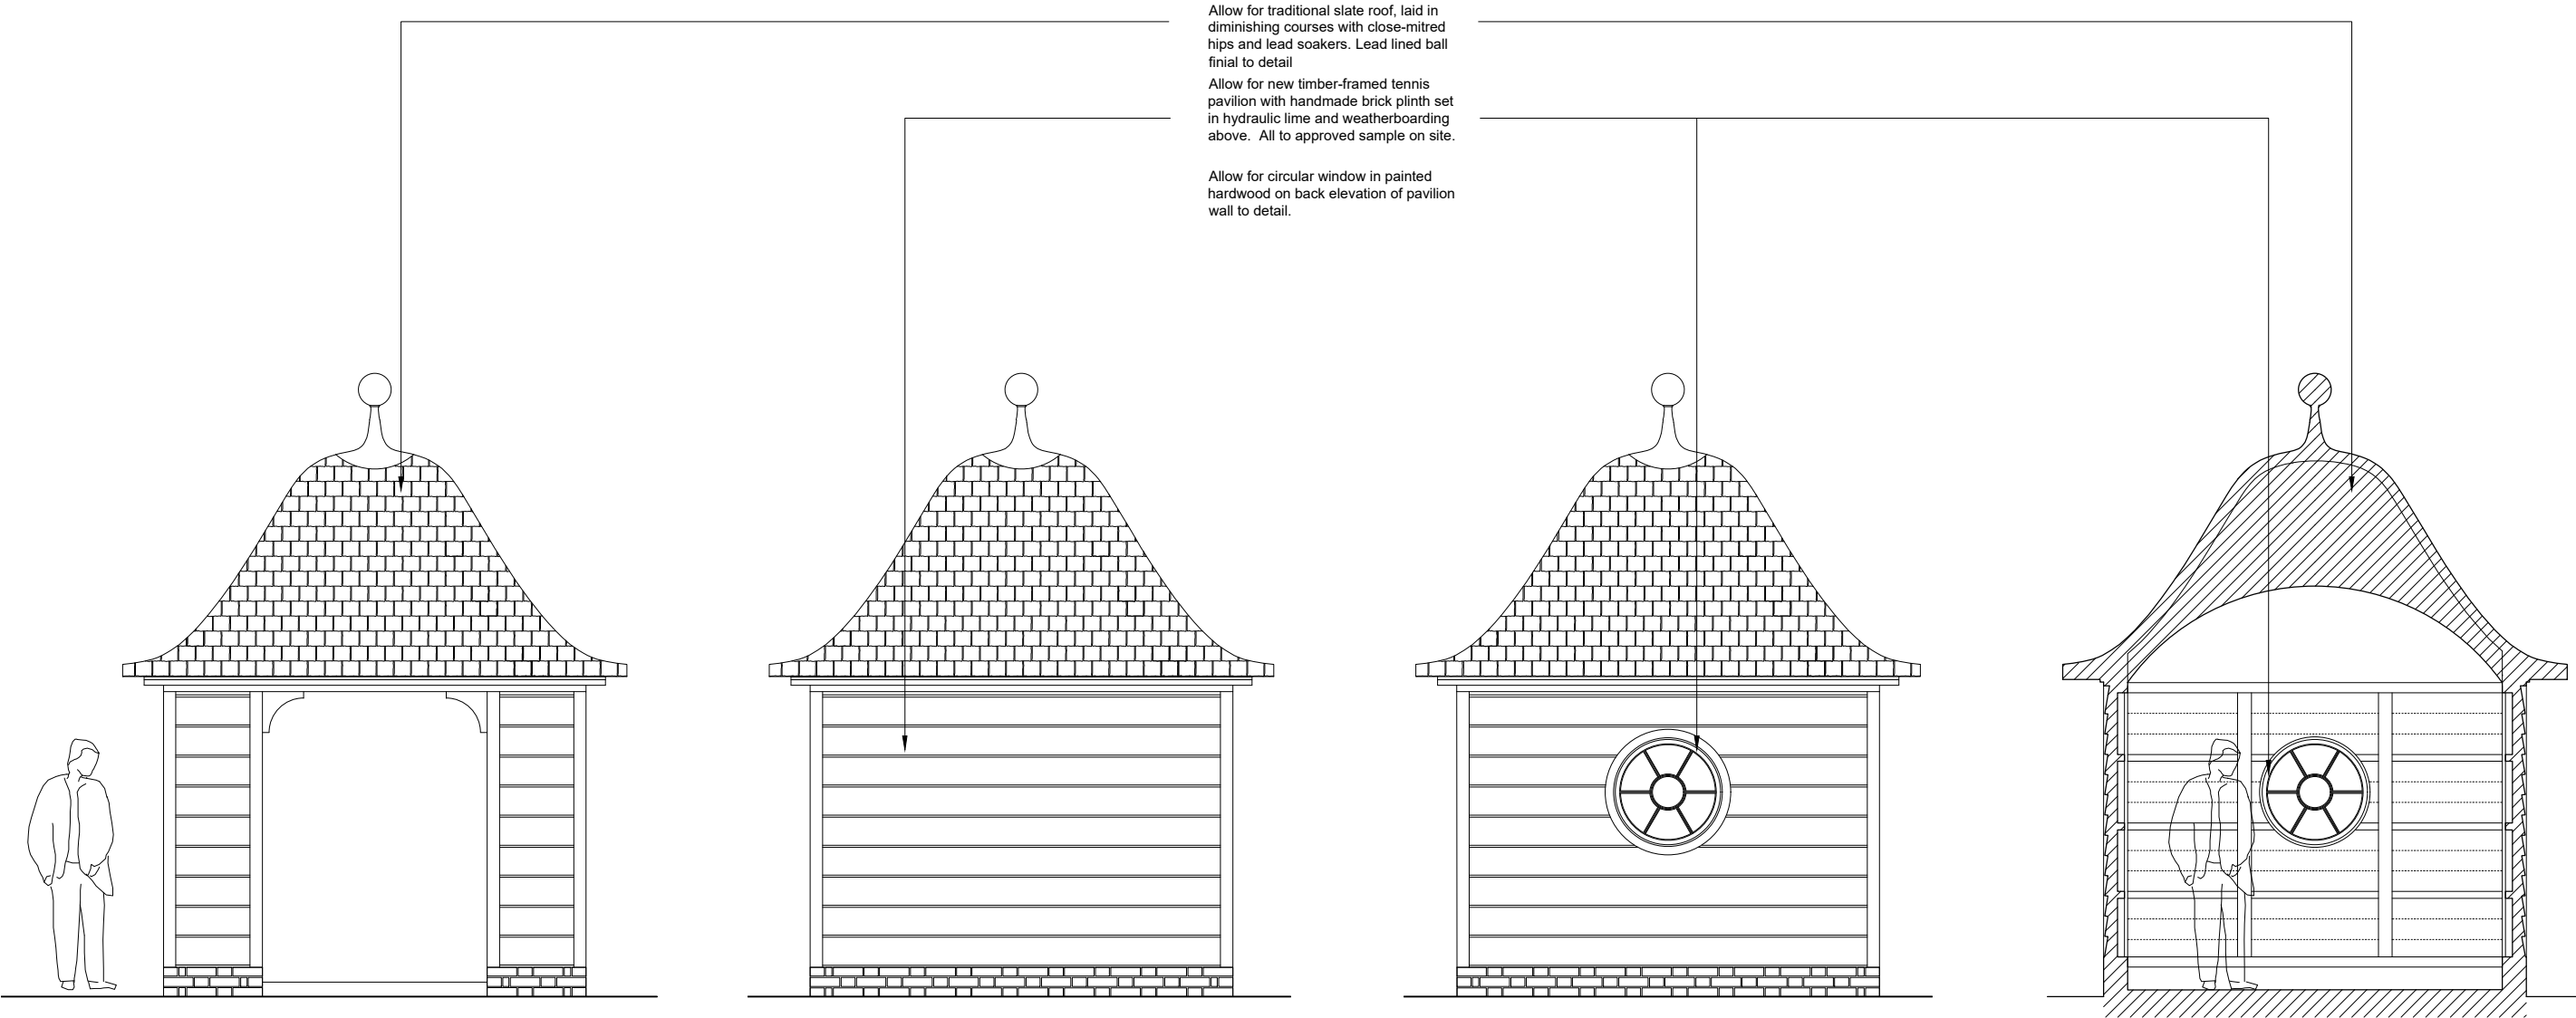

01 FRONT ELEVATION - AS PROPOSED
SK.10 1:25

02 SIDE ELEVATIONS - AS PROPOSED
SK.10 1:25

03 REAR ELEVATION - AS PROPOSED
SK.10 1:25

04 SECTION - AS PROPOSED
SK.10 1:25



REV	DATE	DESCRIPTION	CHECKED BY
A	02/04/26	Drawing updated after client meeting.	UDO
B	06/05/26	Window lowered; brackets added.	UDO
C	14/05/26	Lead rolls removed	UDO
D	18/05/26	Annotations amended	UDO

FOR PLANNING

JOB TITLE
ALDERBURY HOUSE
WILTSHIRE
DRAWING TITLE
TENNIS PAVILLION
ELEVATIONS & SECTION - AS PROPOSED
JOB NO. DWG NO. REV
ABH SK.10 D
DRAWN BY CHECKED BY SCALE 1:25 DATE
GP UH 03/26

PTOLEMY DEAN ARCHITECTS
CALVERT'S BUILDINGS
92-94 BOND STREET LONDON, SE1 1AN
TEL: 020 7578 7714 E-MAIL: ADMIN@PTOLEMYDEAN.CO.UK