




7 Typical Side Section
1:200

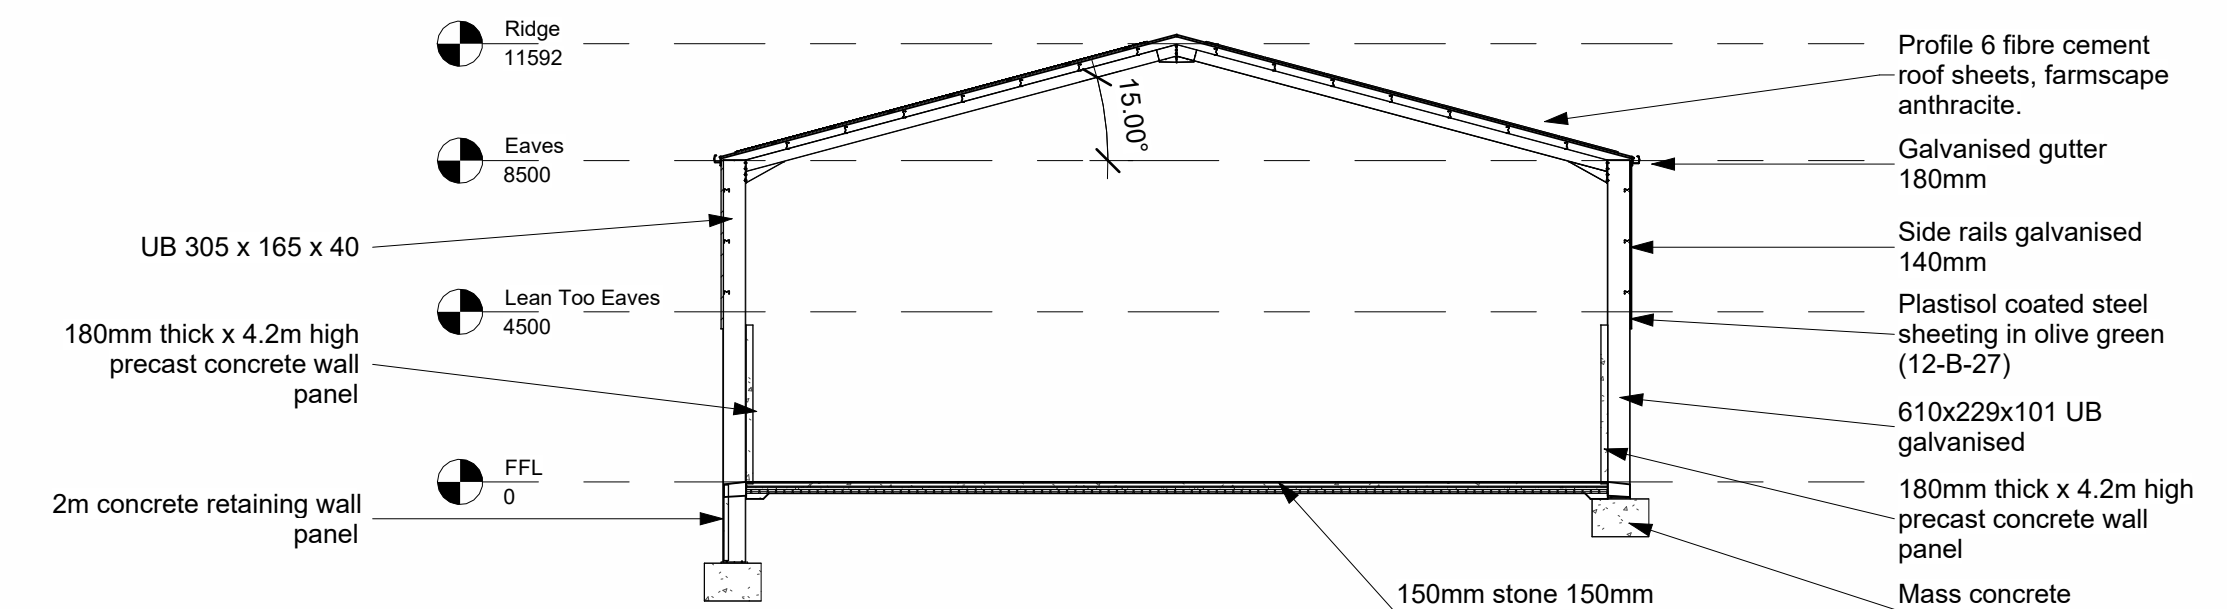

6 Typical Gable Section
1:200

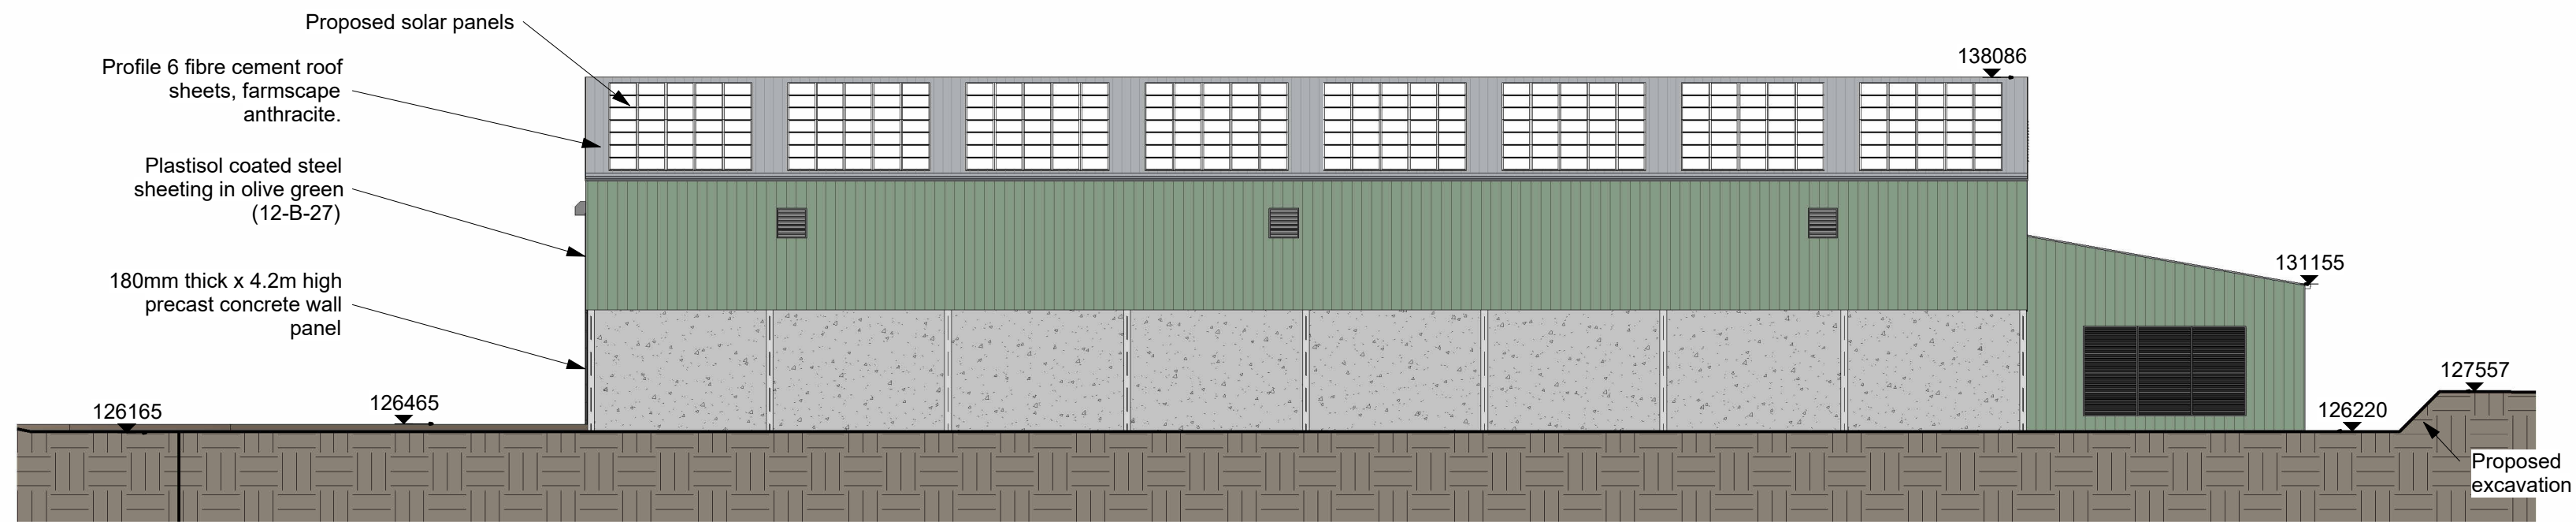


2 View from East
1:200

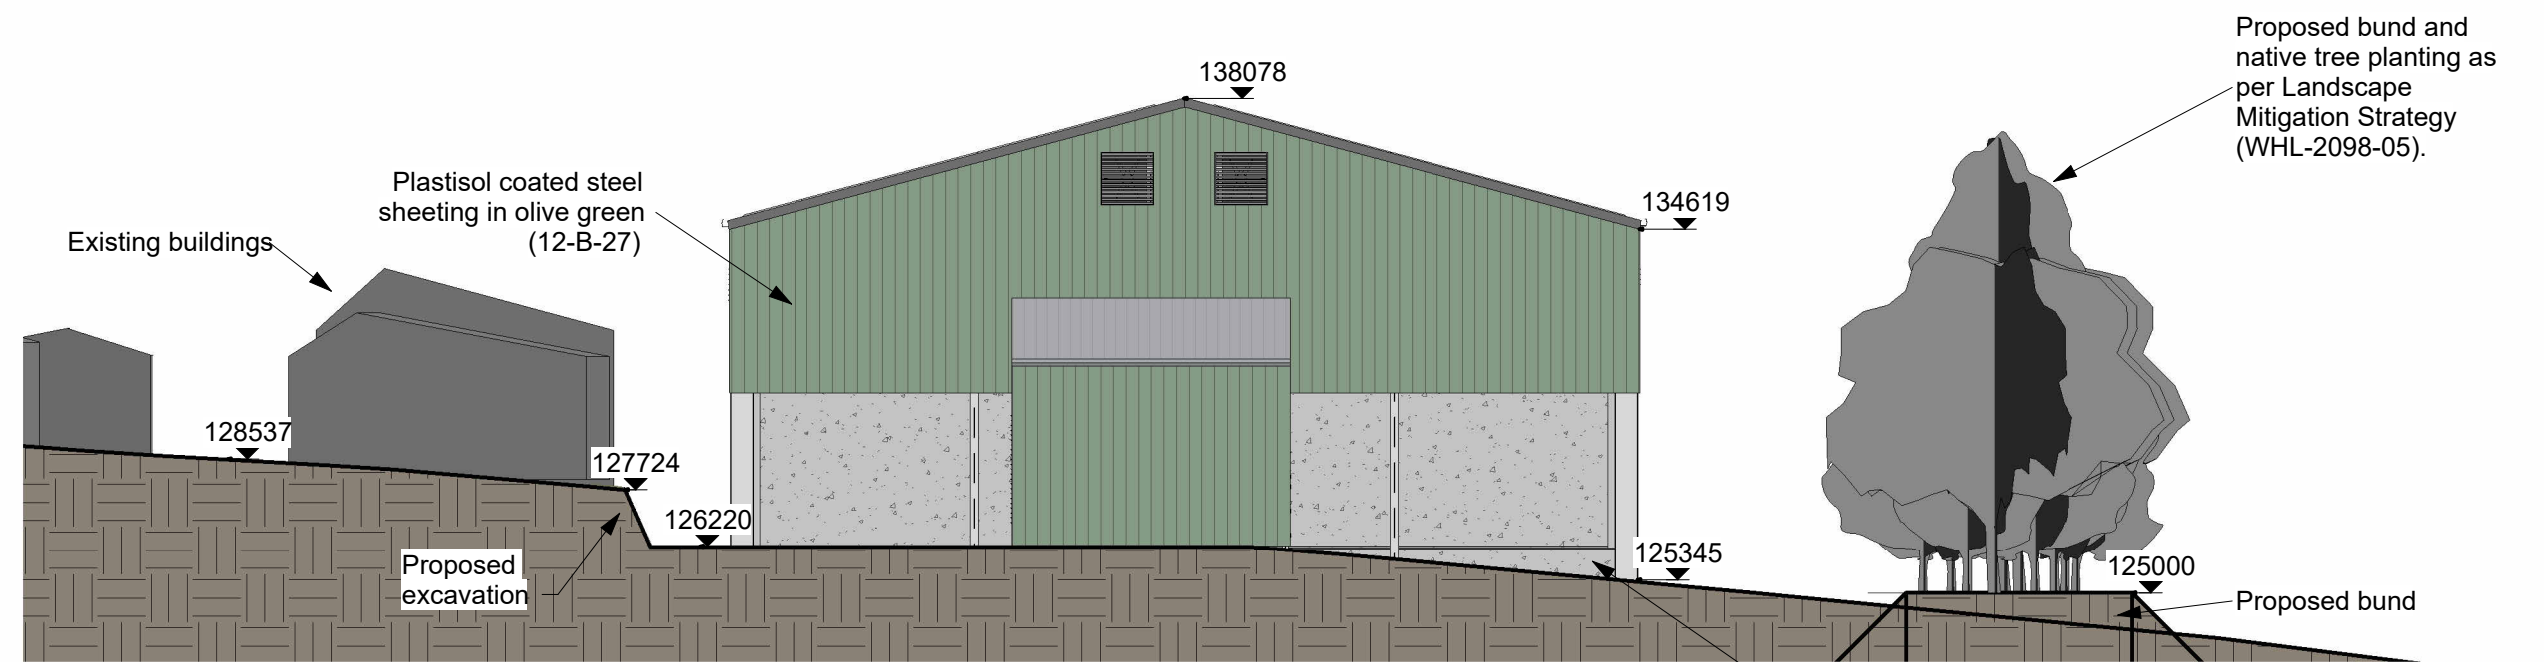


1 View from North
1:200




4 View from West
1:200

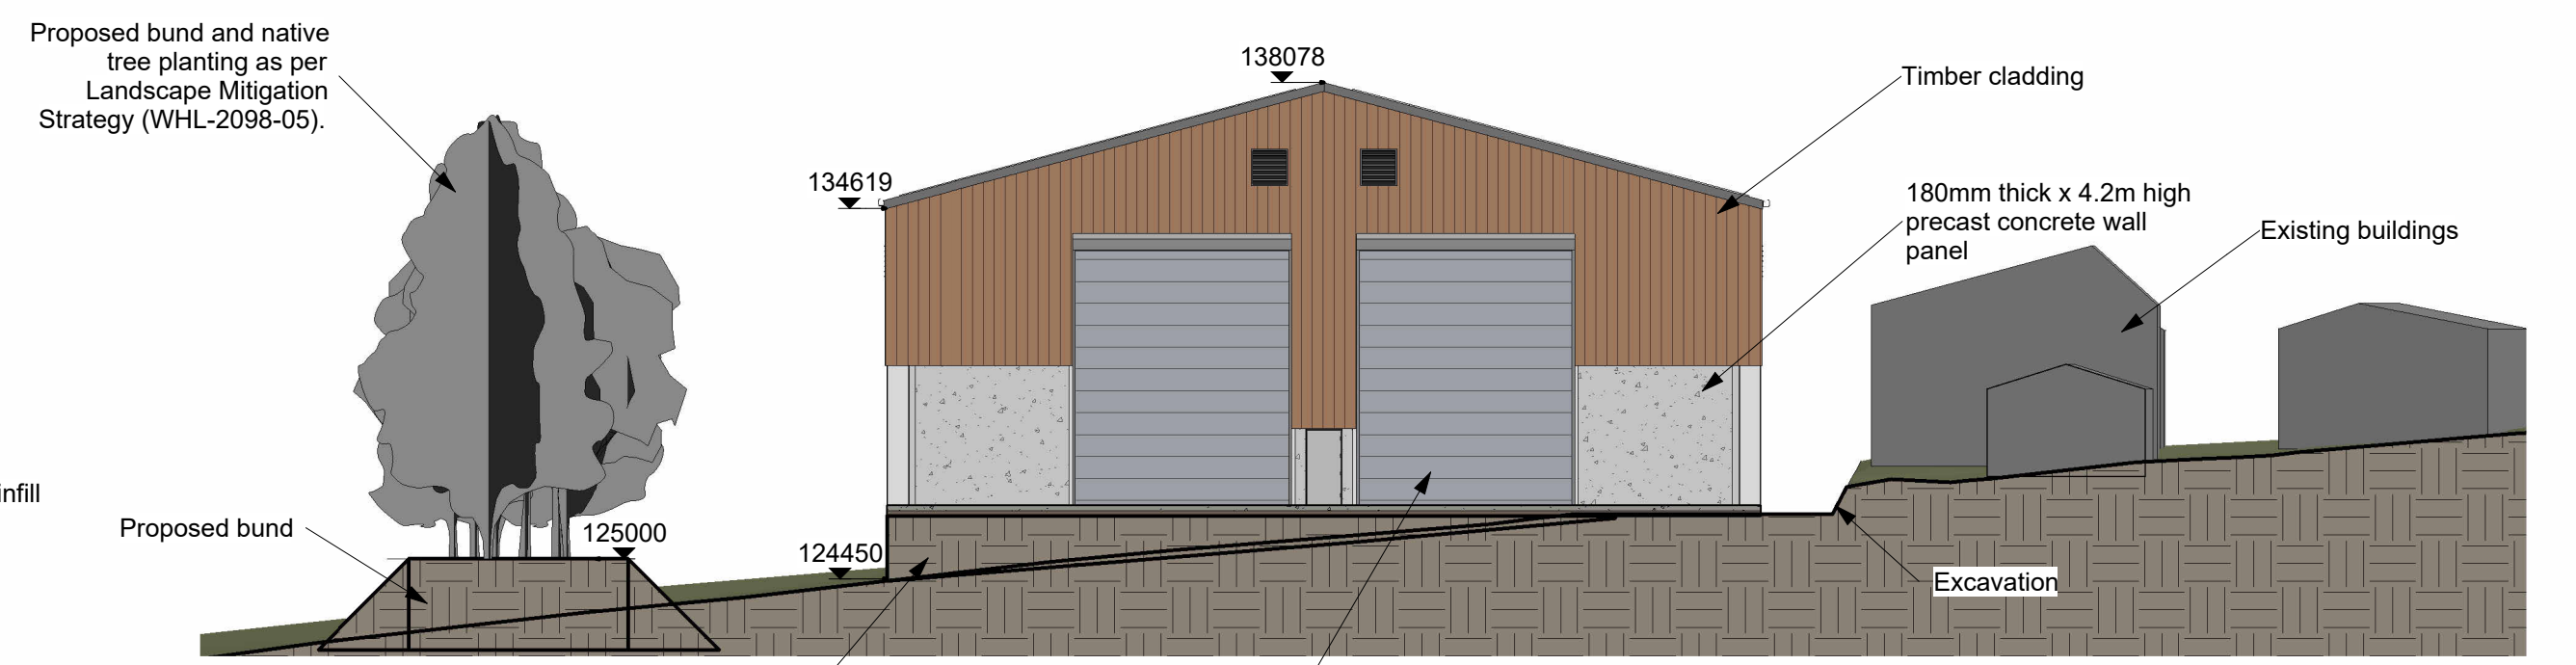

3 View from South
1:200

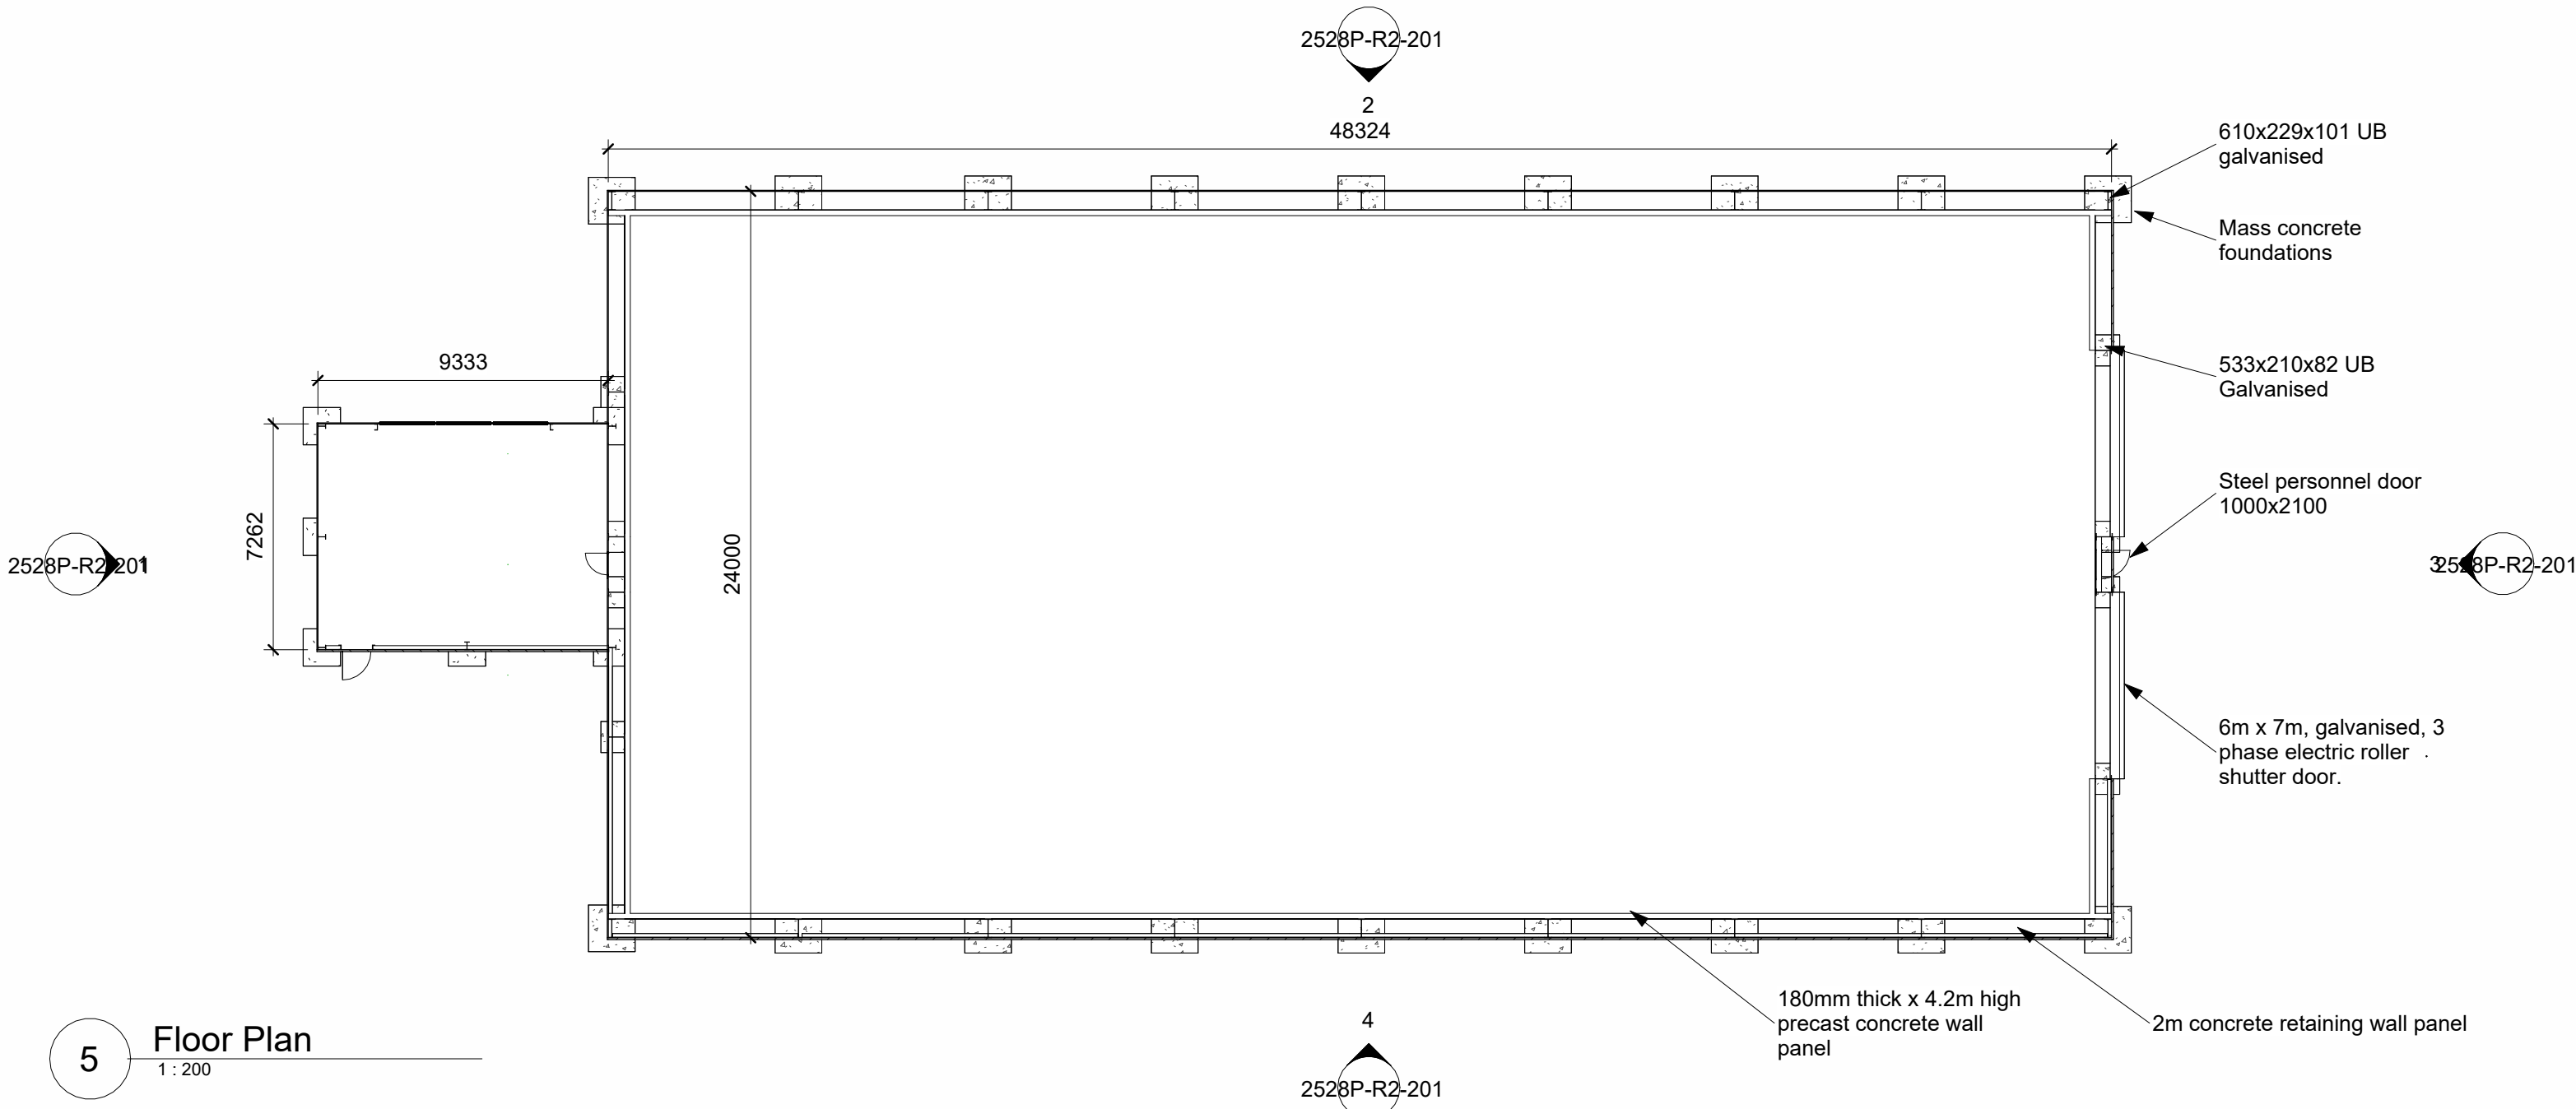

5 Floor Plan
1:200

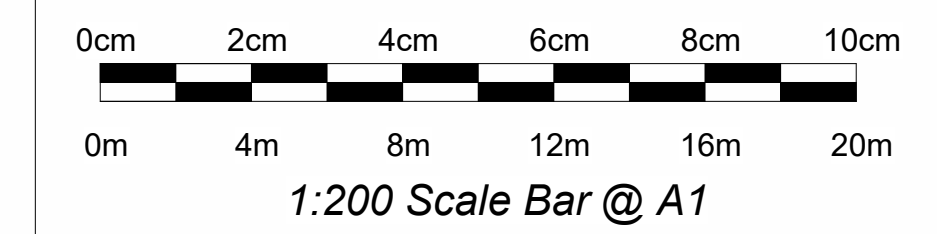

No.	Description	Date

This drawing is the property of BK Grain Handling Engineers and must not be copied or disclosed to third parties, except on the order of, or with the permission of BK Grain Handling Engineers and is subject to their recall.

Enclosure to



BK GRAIN
EST 1981

Littlecote Road
Froxfield
Nr. Marlborough
Wiltshire
SN8 3JY

Specialist in Grain Handling and Milling Equipment
Tel: (01488) 684154
Email: info@bkgrain.co.uk
Website: bkgrain.co.uk

PROJECT New GP Building at Fairholme Farm
Cherhill, Wiltshire, Calne SN11 8RB

CUSTOMER CP Farming LTD
Lowesmoor Farm, Lowesmoor, Cherrington,
Gloucestershire GL8 8SP

SHEET General Arrangement

SCALE	1:200	DRAWING NO.	BK- 2528P-R2-201
DATE	12/12/2025	DWG BY	RD
		CHK BY	SD