

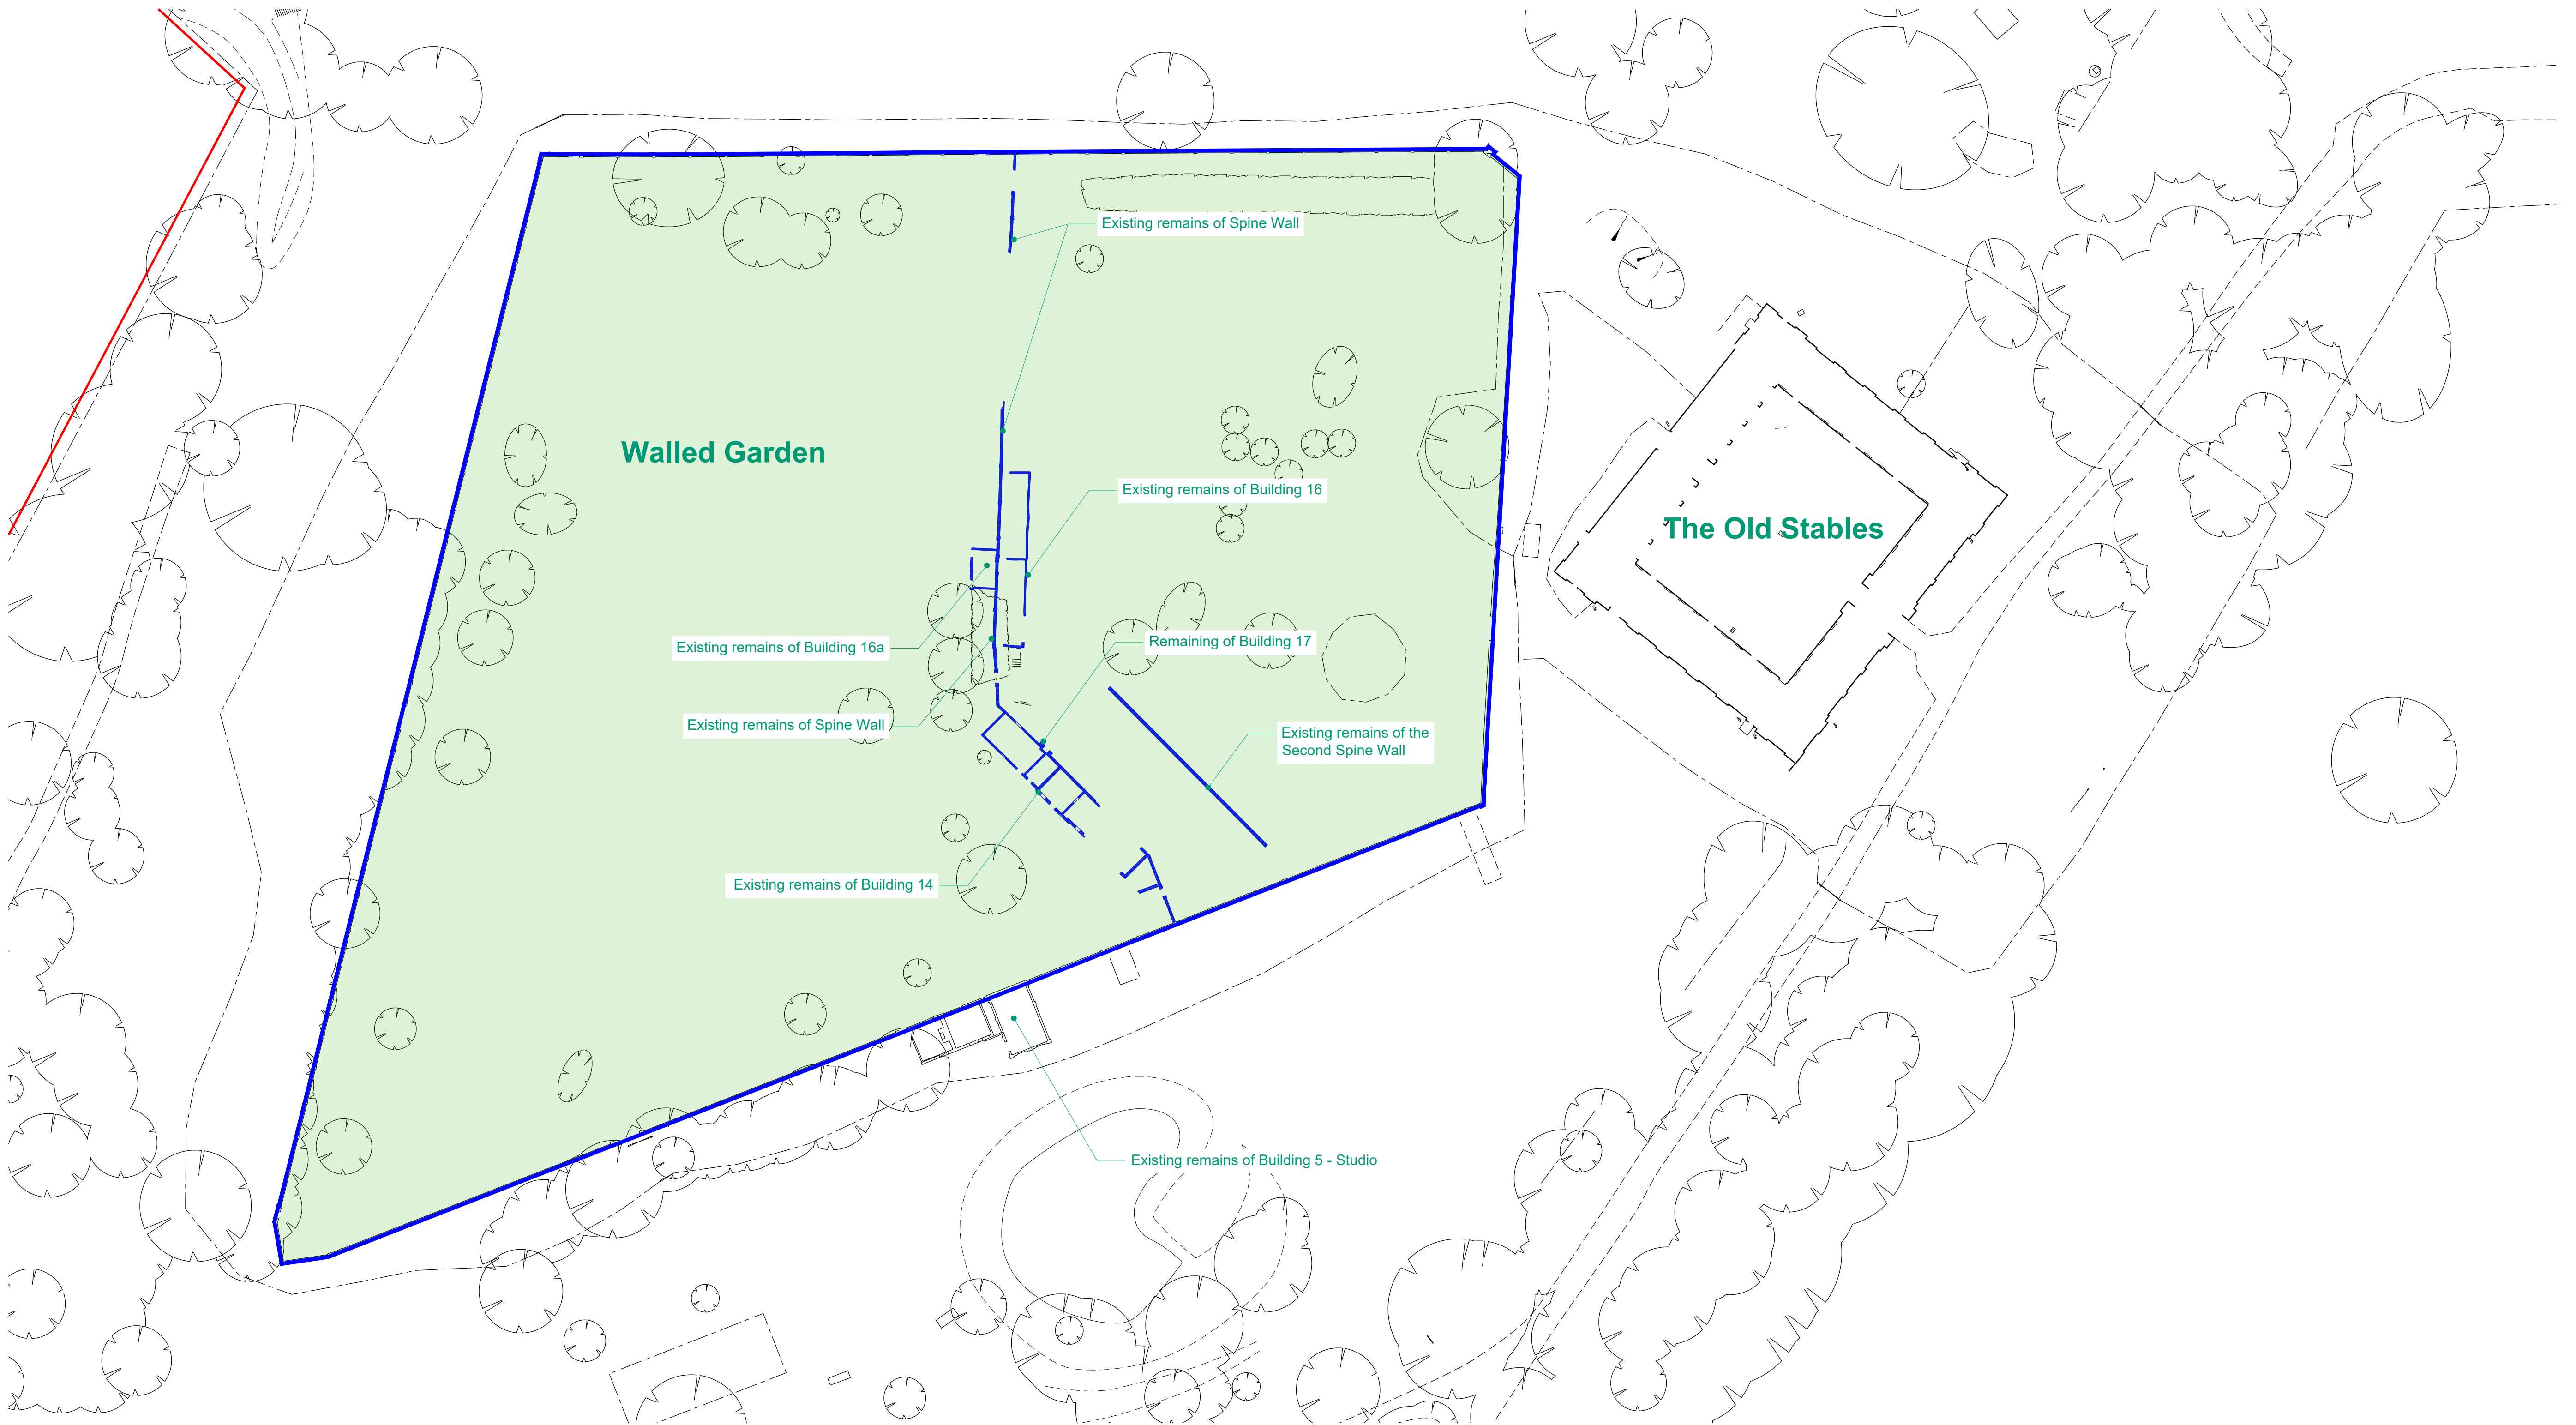


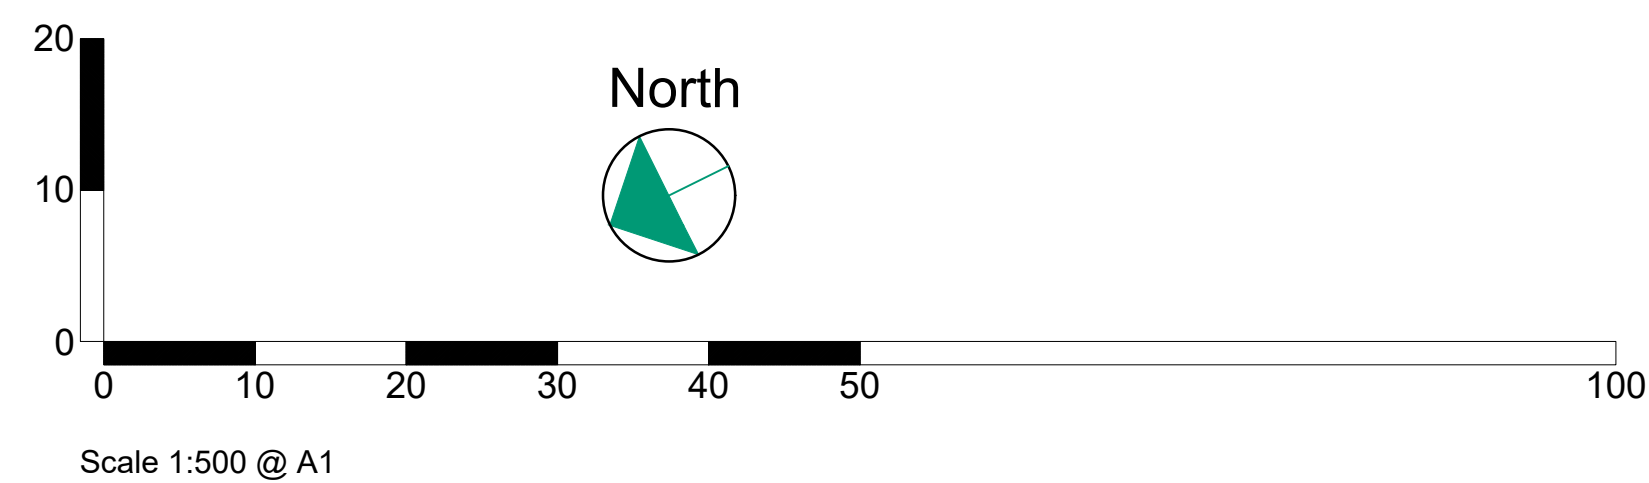

01 EXISTING SITE PLAN - Existing Spine Wall with-in Walled Garden Landscape
1:500 @_A1

No. Notes

1. Dimensions to be verified on site. Only figured dimensions to be used and any discrepancies in dimensions are to be reported to the architect. No dimensions are to be scaled from printed drawings. Any areas indicated on this drawing are for guidance only. No responsibility is taken for their accuracy.
2. There is a risk of injury or death in construction if the works are not properly planned and supervised. The contractor must not undertake any element of the work without first having carried out the necessary risk assessments and prepared detailed method statements.

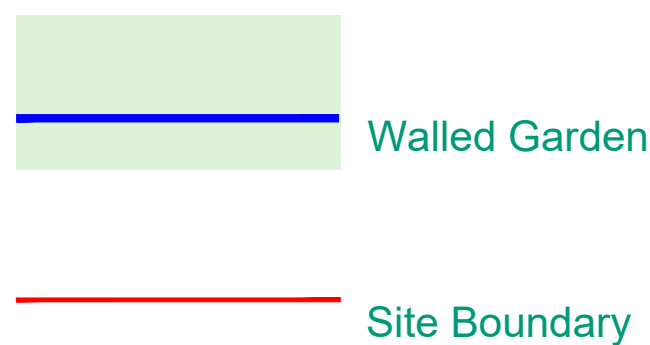

Job: TH - Walled Garden Landscaping

Title: Existing Site Plan

Type: SPINE WALL

Status: Planning Application

drawn by	EC	checked by	BG	approved by	BG
scale	AS NOTED	size	A1	date	15/01/26
job number	3122	drawing number	002	revision	*
date	17/02/26				

A	Planning Issue
*	Initial Release - WIP
no.	revision.

BLDA ARCHITECTS

RIBA  211 Design Centre East
Chartered Practice Chelsea Harbour
London, SW10 0XF
mail@blda.co.uk
www.blda.co.uk
t +44 (0) 20 7838 5555