
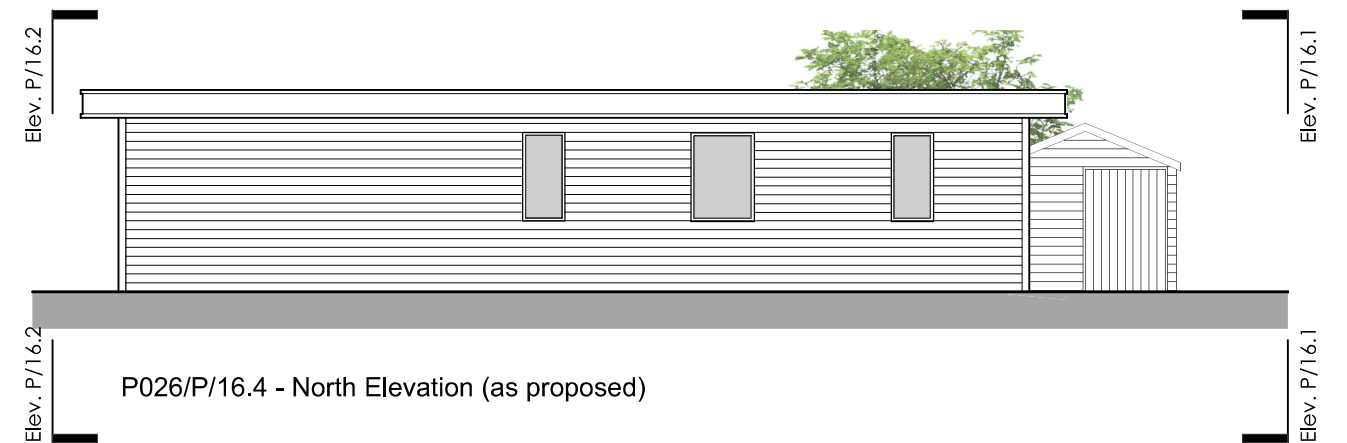
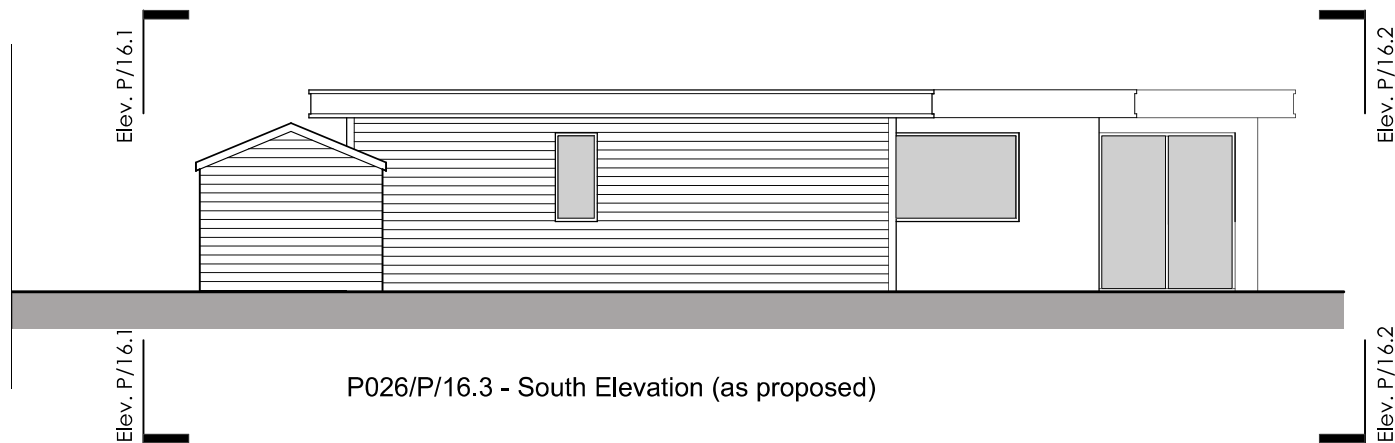
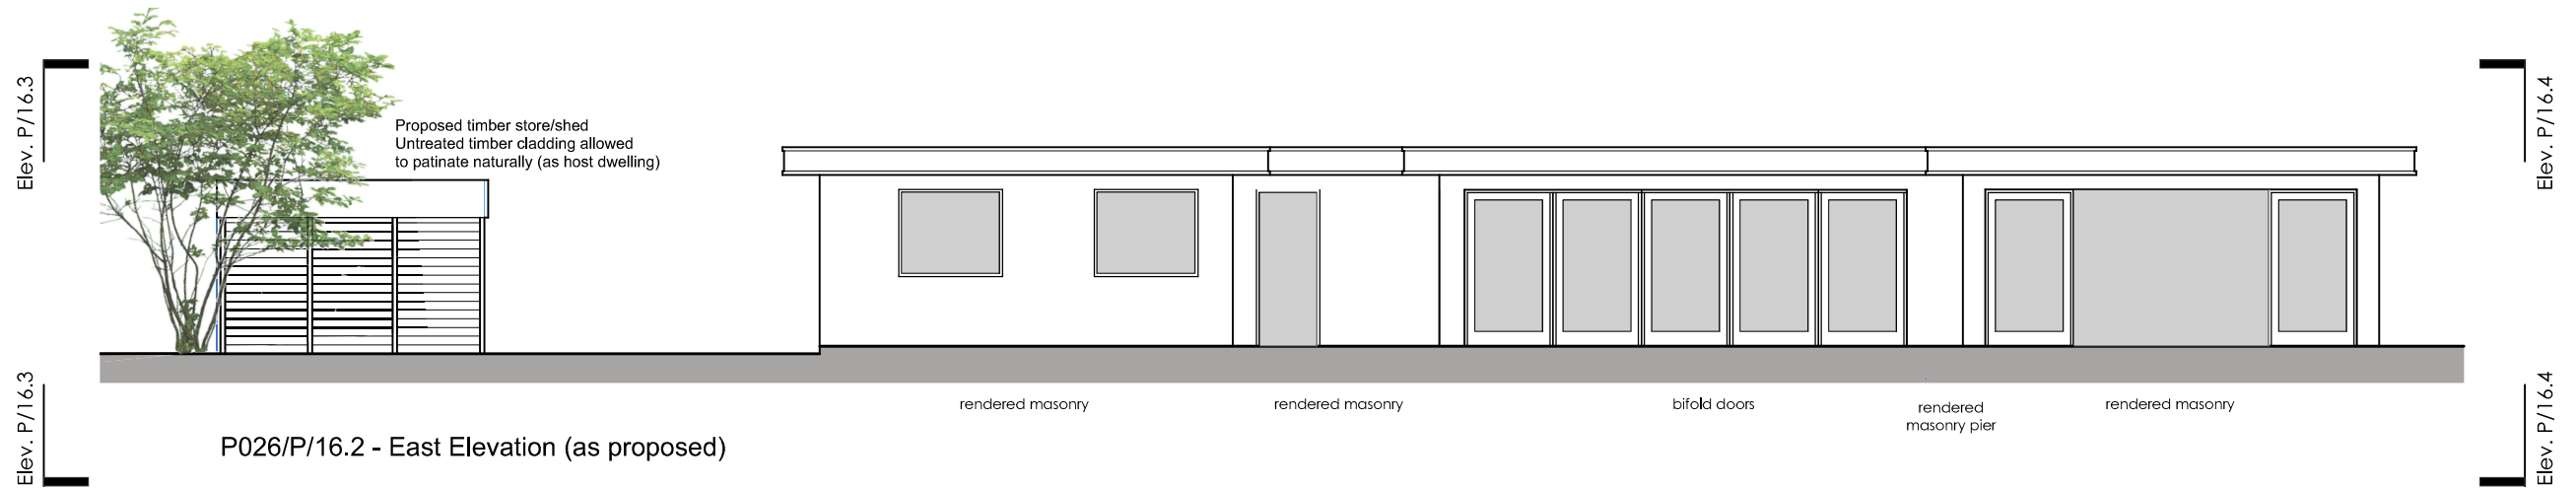


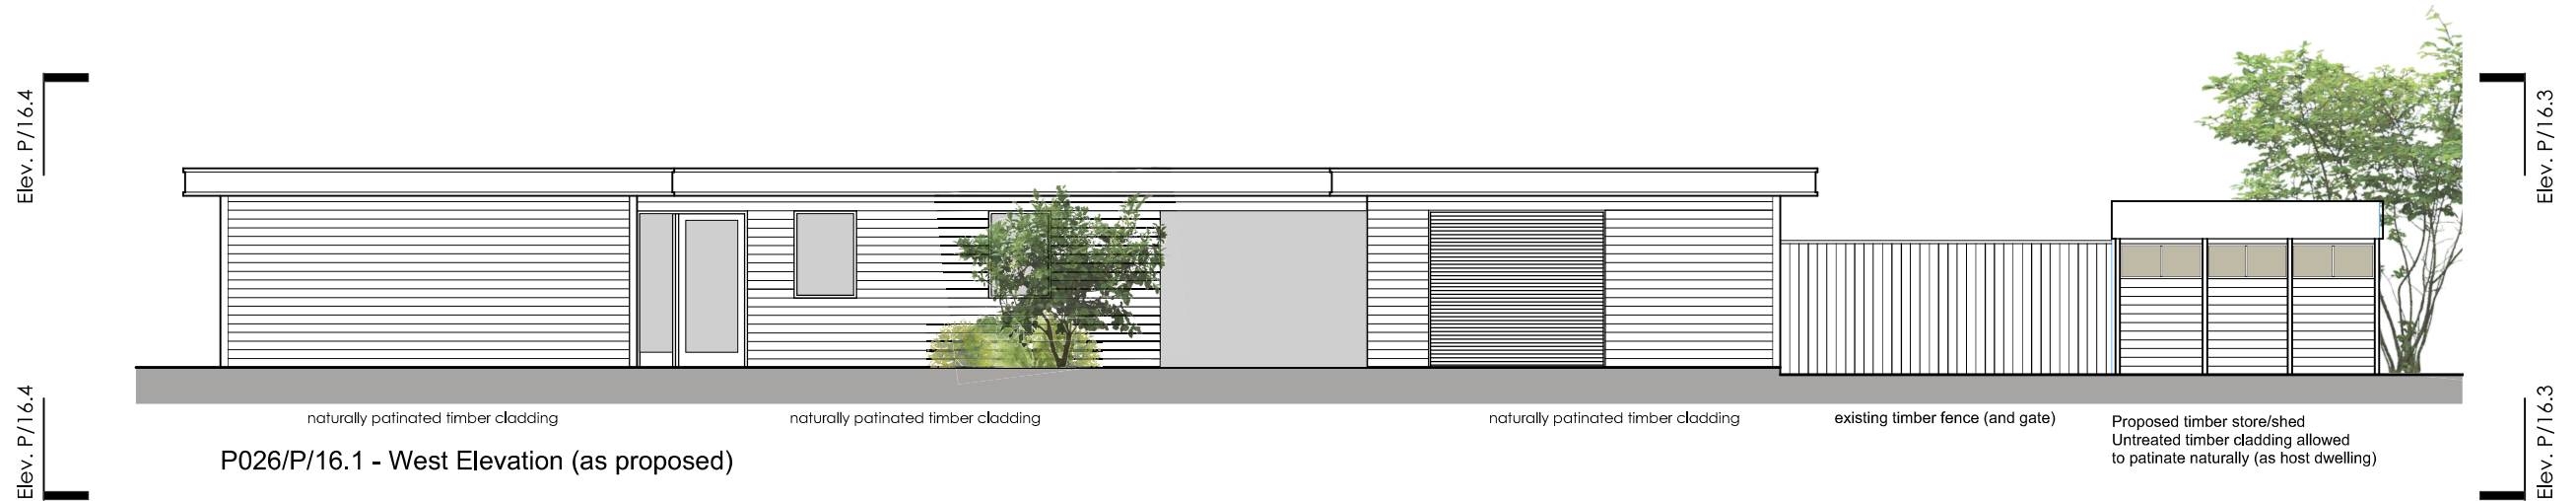

Reference Drawings:

P026/P/03 - Site Plan (as existing)
Scale: 1:200 @ A3

P026/P/05 - Floor Plan (as existing)
Scale: 1:100 @ A3

P026/P/06 - Elevations (as existing)
Scale: 1:100 @ A3

P026/P/13 - Site Plan (as proposed)
Scale: 1:200 @ A3

P026/P/15 - Floor Plan (as proposed)
Scale: 1:100 @ A3

P026/P/16 - Elevations (as proposed)
Scale: 1:100 @ A3



AMENDMENT:				DATE
Status		PLANNING		
Job no / drawing no		Job title		
026 P 016		Mallard, Hoopers Pool		
Drawing title				
Elevation (as proposed)				
Date	Sheet	Scale	Drawn by	Checked by
19/05/26	A3	1:100	NB	
All dimensions to be checked on site, Print Drawing in colour, Refer to CDM Sheet				