

EXISTING – PROPOSED ELEVATIONS . SCALE 1:100 . DEC 2025 . DRAWING No. 02




Original Paper Size A2

Rev A – 01 June 2026 – proposed 1st floor window omitted (south-west elevation)




Existing North West Elevation

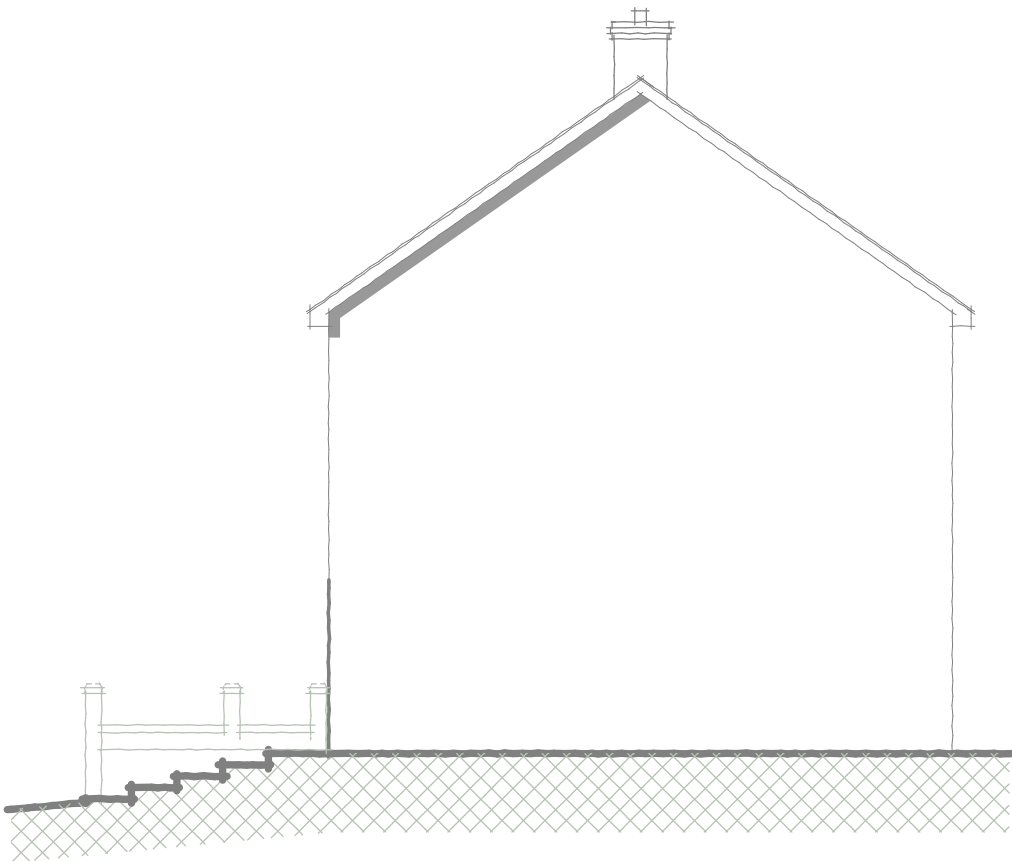

Existing South West Elevation



Proposed North West Elevation

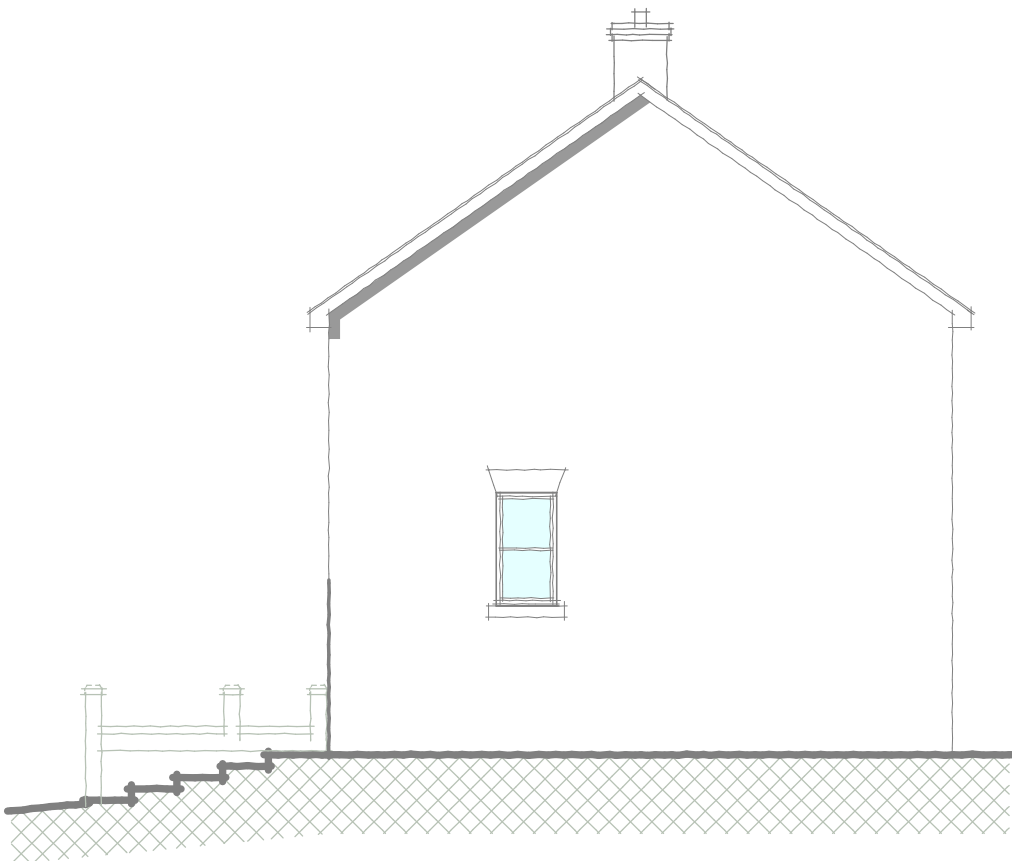

Proposed South West Elevation

proposed new window
to be fitted with obscured
glazing and non-opening;