


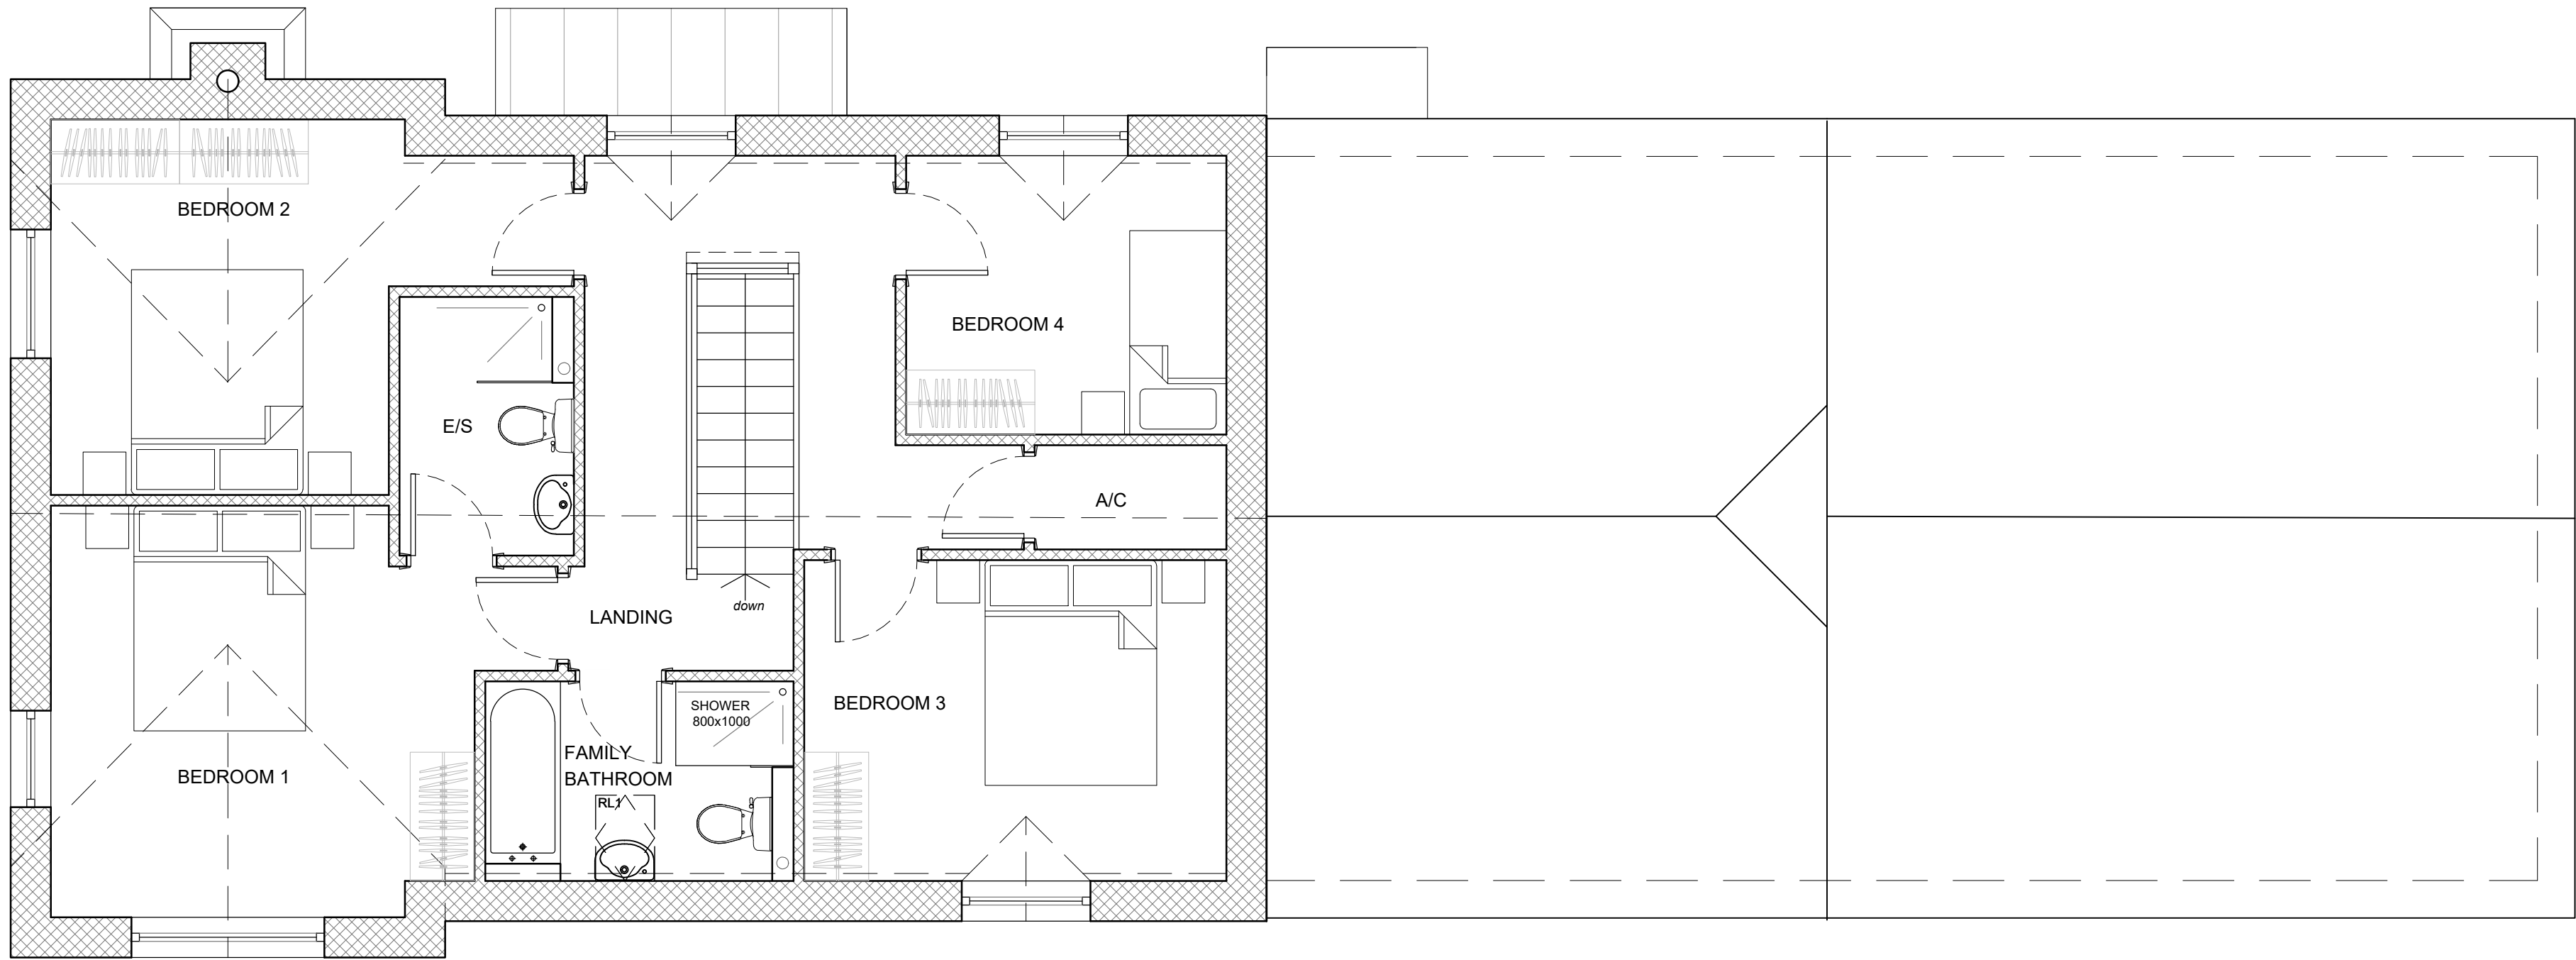
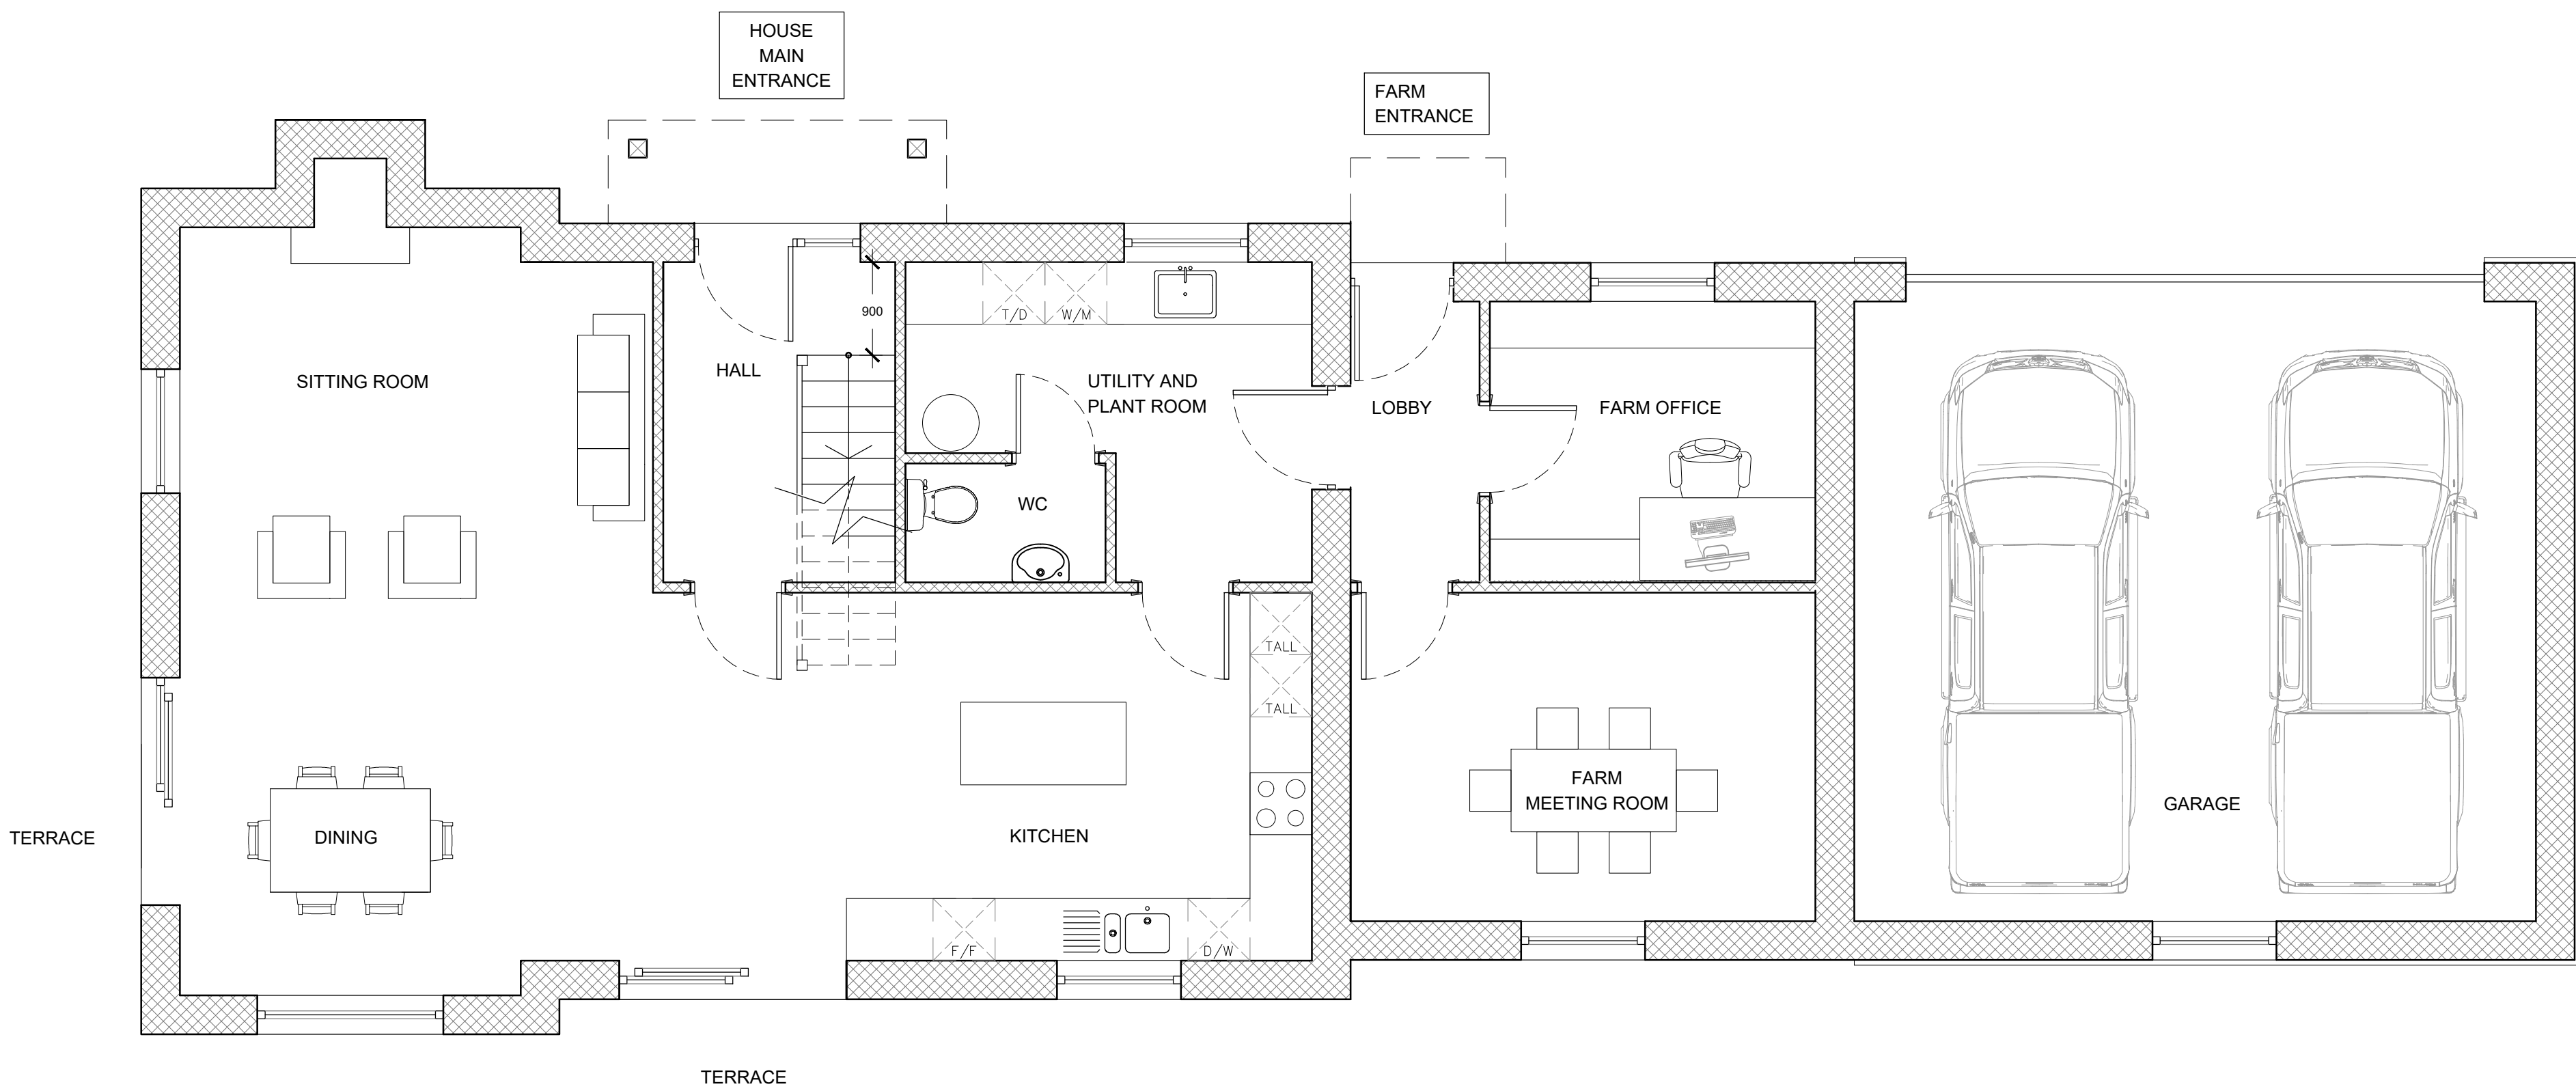


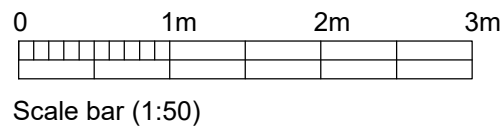

**PROPOSED
FIRST FLOOR PLAN**
SCALE 1:50

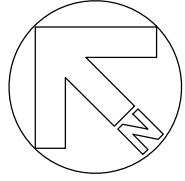

**PROPOSED
GROUND FLOOR PLAN**
SCALE 1:50

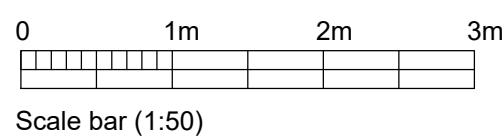

D	29/05/26	Planning Issue	CW
C	04/03/26	Drawing of south west elevation removed. Drawing annotation adjusted. dimension lines removed. Window positions updated to suit elevation design. Additional minor tweaks.	EK
B	18/12/25	Layout and elevation amended to match Clients comments (email 10.12.2025).	EK
A	11/11/25	Layout amended to match Clients comments. Elevation revised accordingly.	EK
Rev.	Date		Init

CLIENT		
Mr. T & Mrs. P Blanchard		
PROJECT		
PROPOSED FARM WORKERS DWELLING		
FOREST ROAD, WOOTTON RIVERS		
DRAWING		
PROPOSED PLANS		
DRAWN:	Date:	Scale:
EK	06/08/2025	AS
Drawing number:		NOTED@ A1
4278-03		Rev. D
DOLMAN		
ARCHITECTURAL DESIGNERS BUILDING SURVEYORS		
COST CONSULTANTS CDM PRINCIPAL DESIGNERS		
Sussex House		
Bath Road Tel: 01380 726456		
Devises Web: www.dolmansurveyors.co.uk		
Wiltshire SN10 2AF Email: info@dolmansurveyors.co.uk		