


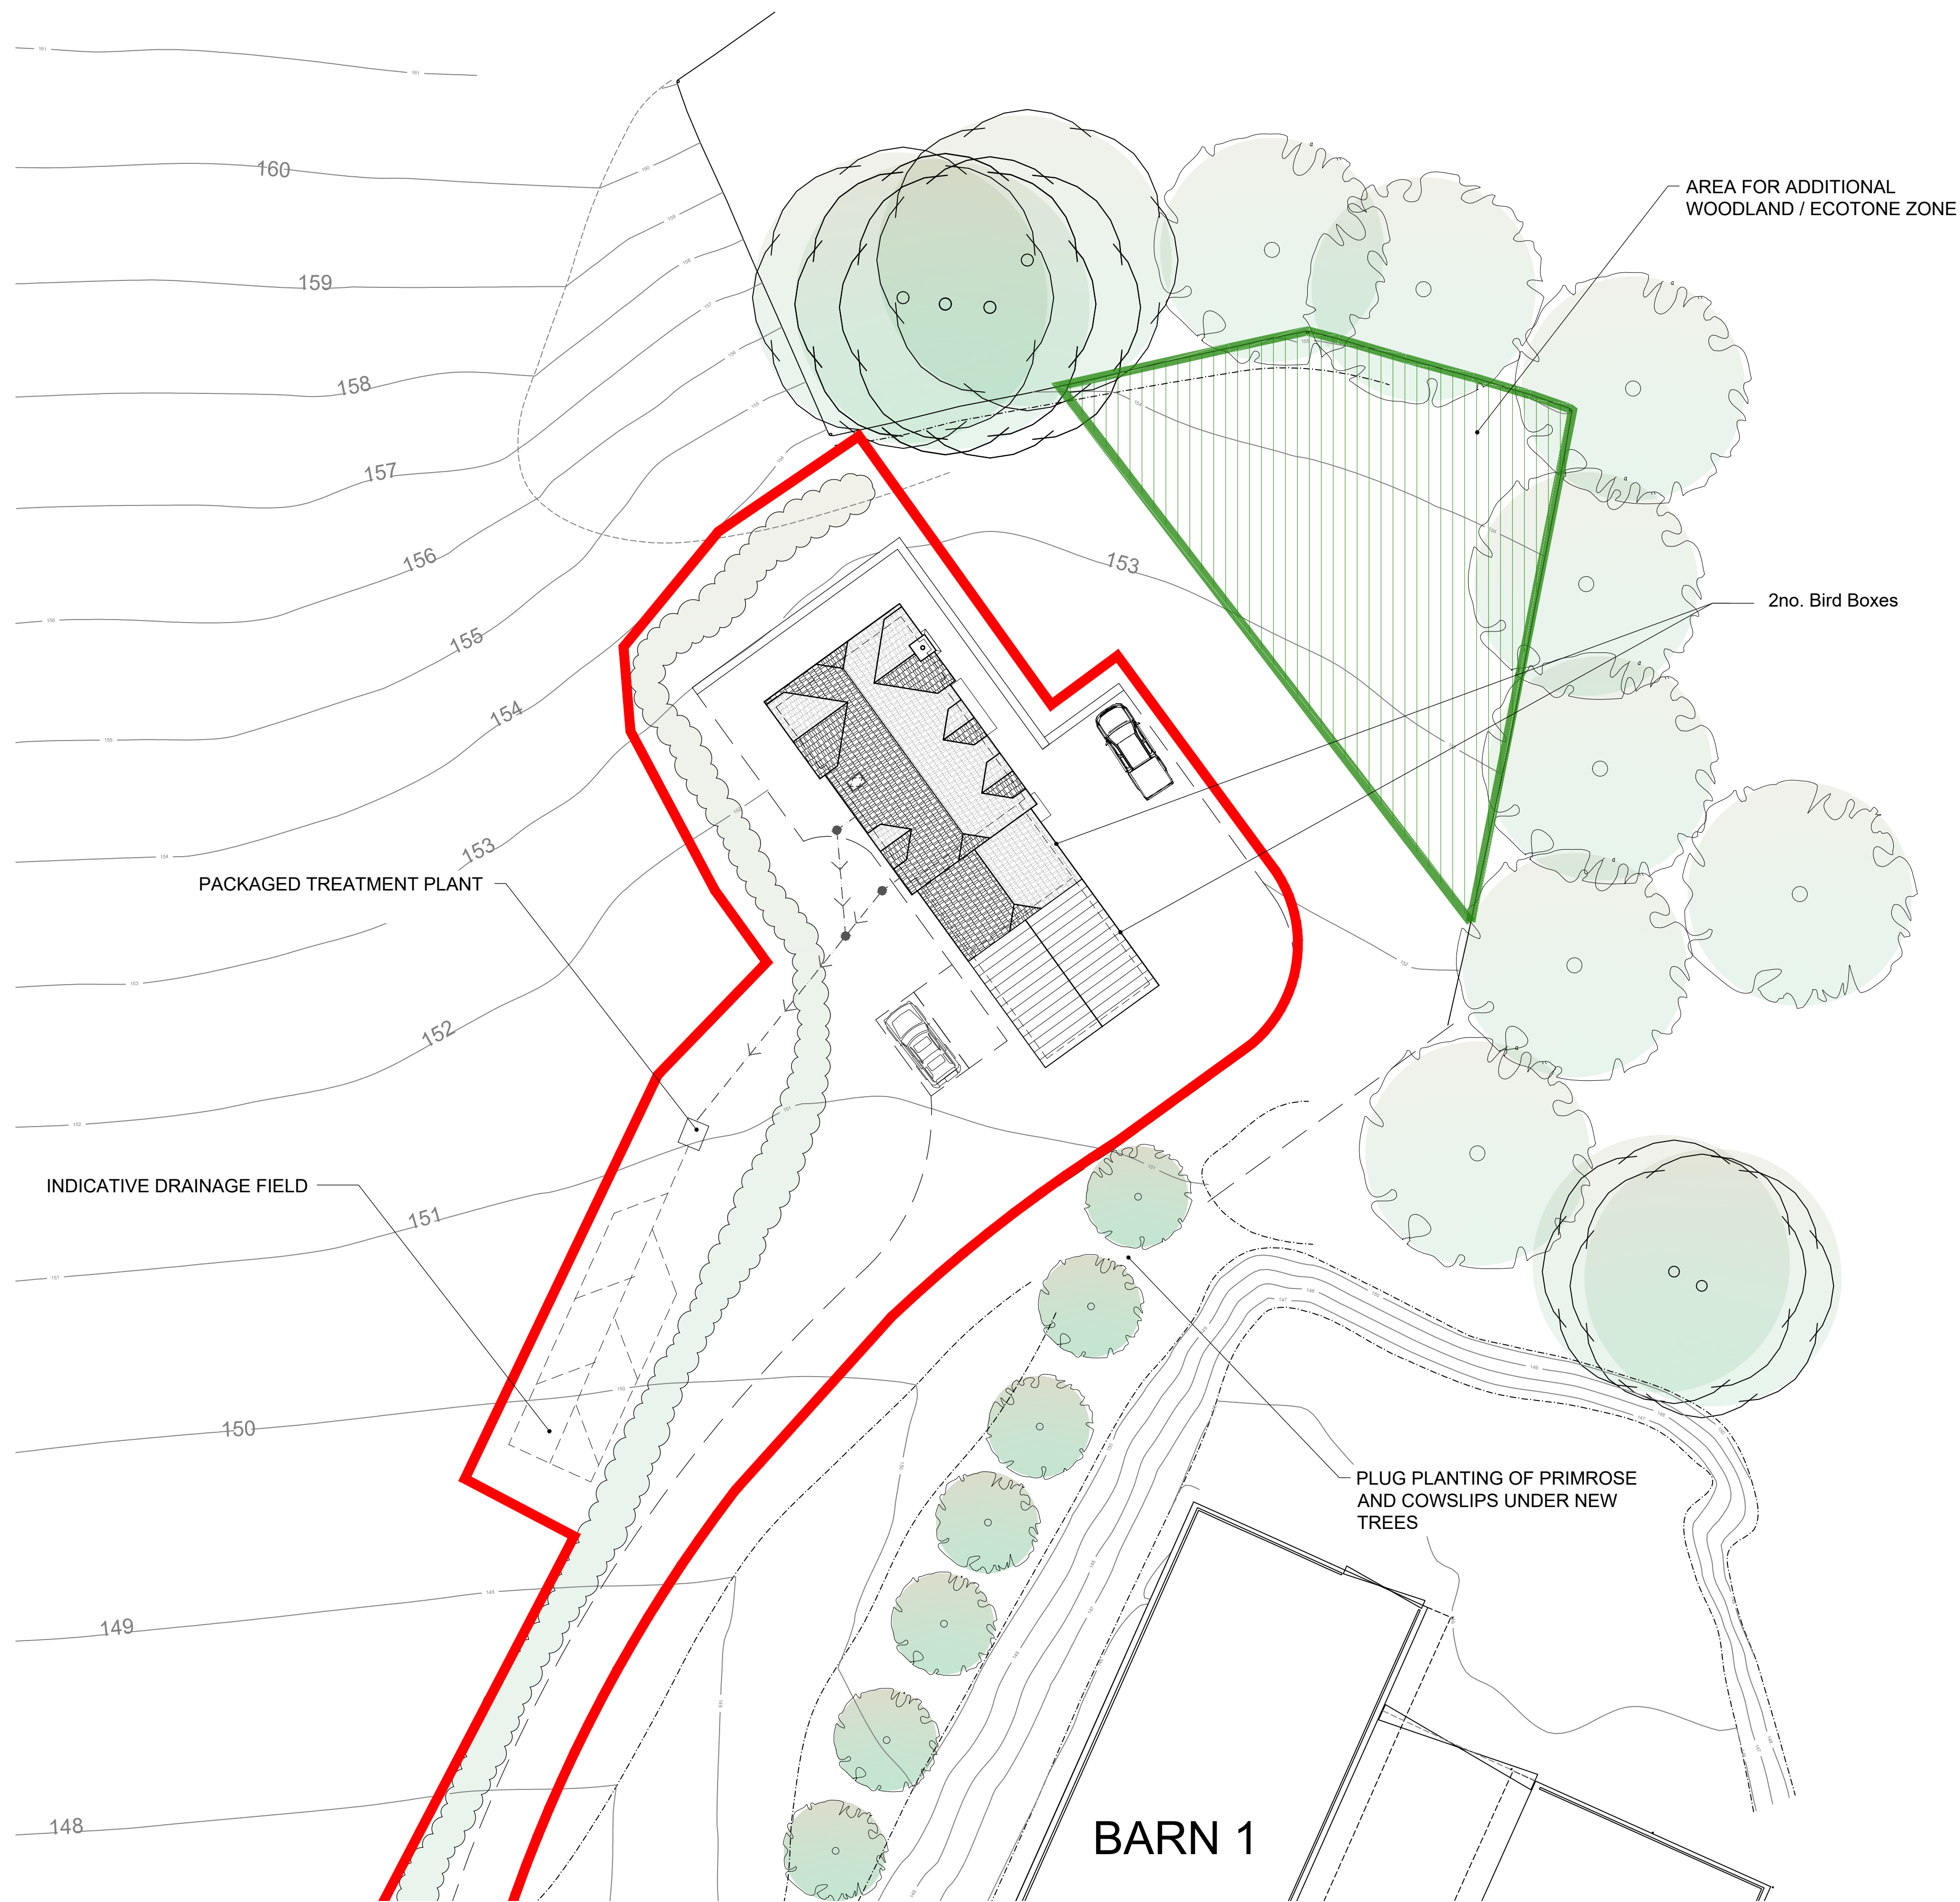

KEY:
APPLICATION SITE BOUNDARY

PROPOSED
INDICATIVE LANDSCAPE AND
DRAINAGE PLAN
SCALE 1:200

0 2m 4m 6m 8m 10m 12m
Scale bar (1:200)

North Arrow

Rev.	Date	Init
CLIENT		
Mr. T & Mrs. P Blanchard		
PROJECT		
PROPOSED FARM WORKERS DWELLING FOREST ROAD, WOOTTON RIVERS		
DRAWING		
PROPOSED INDICATIVE LANDSCAPE AND DRAINAGE PLAN		
DRAWN:	Date:	Scale:
CW	29/05/2026	1:200@ A1
Drawing number:		Rev.
4278-05		-
DOLMAN		
ARCHITECTURAL DESIGNERS BUILDING SURVEYORS COST CONSULTANTS CDM PRINCIPAL DESIGNERS		
Sussex House Bath Road Devizes Wiltshire SN10 2AF		
Tel: 01380 729456 Web: www.dolmansurveyors.co.uk Email: info@dolmansurveyors.co.uk		